

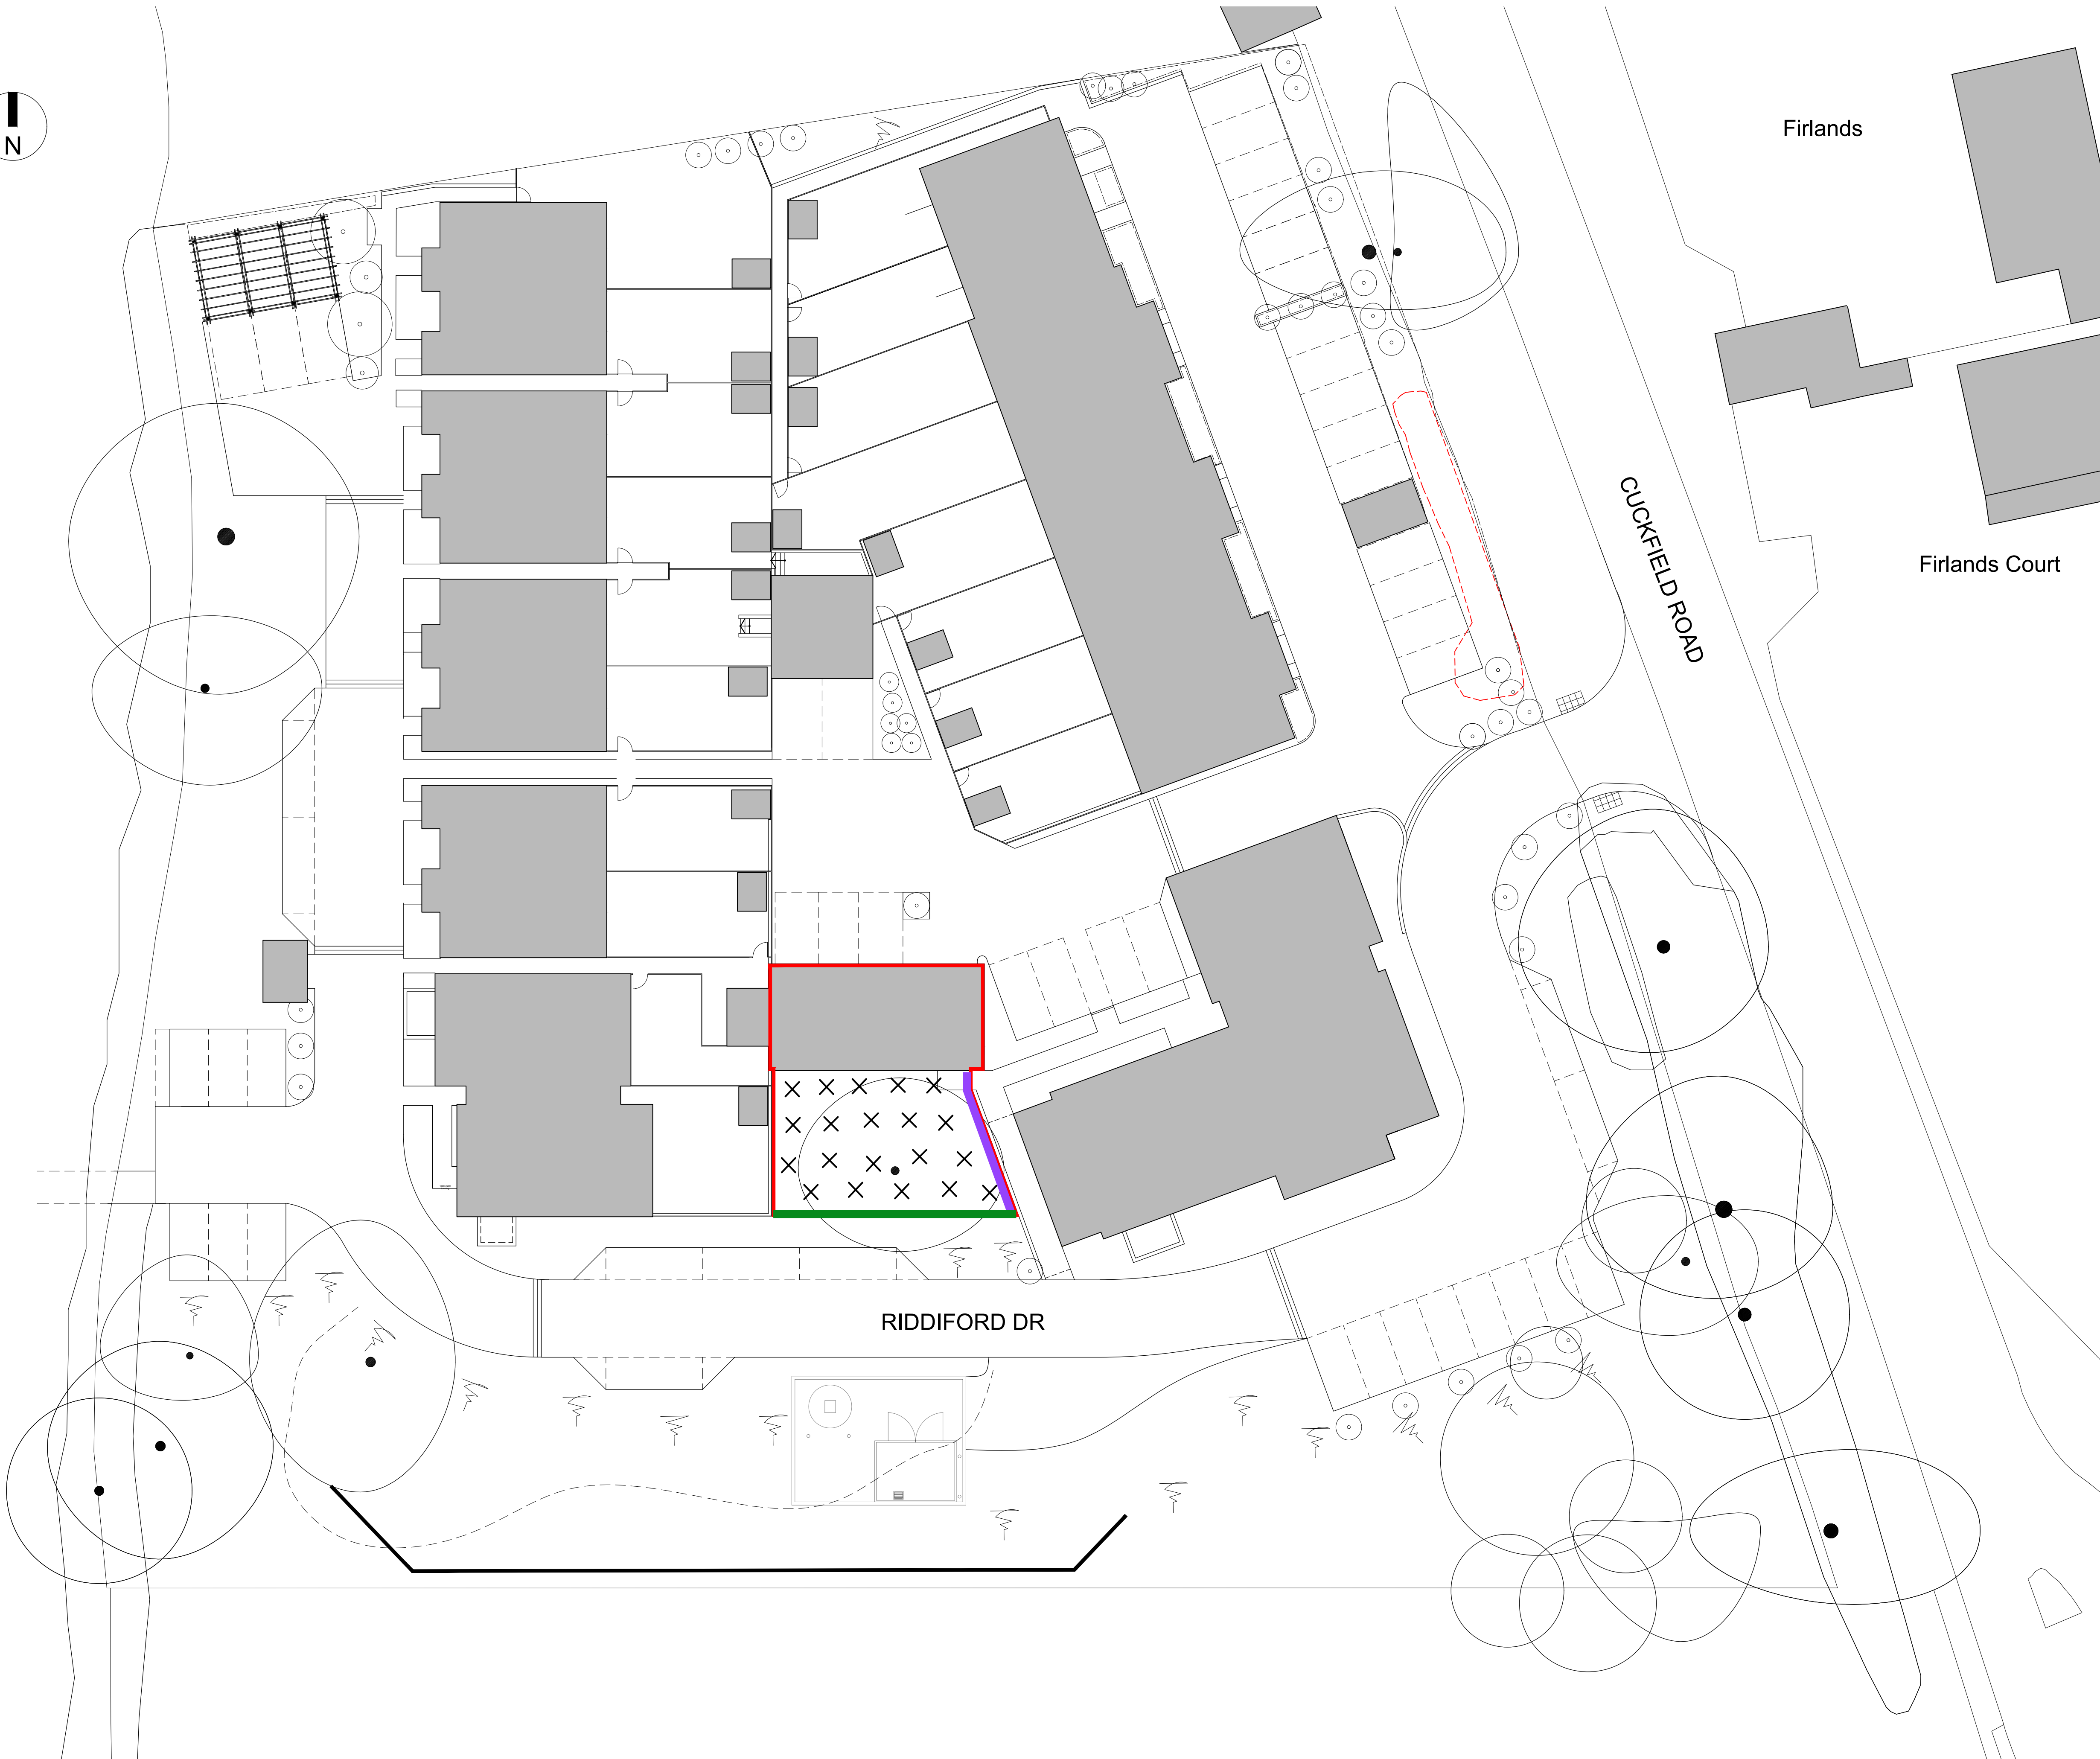


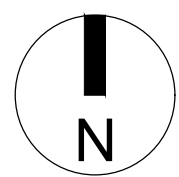


CDM 2015 Health & Safety Information
This information relates only to 'Significant Hazards' identified on this drawing and is to be read in conjunction with the Designer's Hazard Register.

- KEY**
- Brick wall
 - Site Boundary
 - Developable area
 - Fence

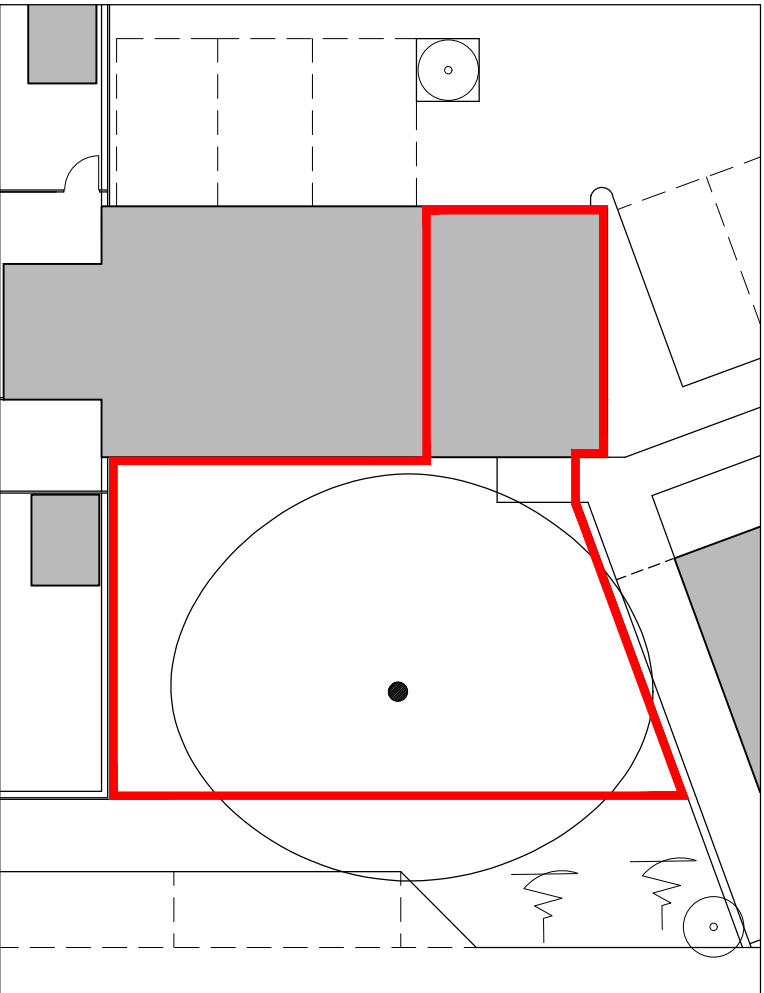

Plot 21 - FOG - Ground Floor

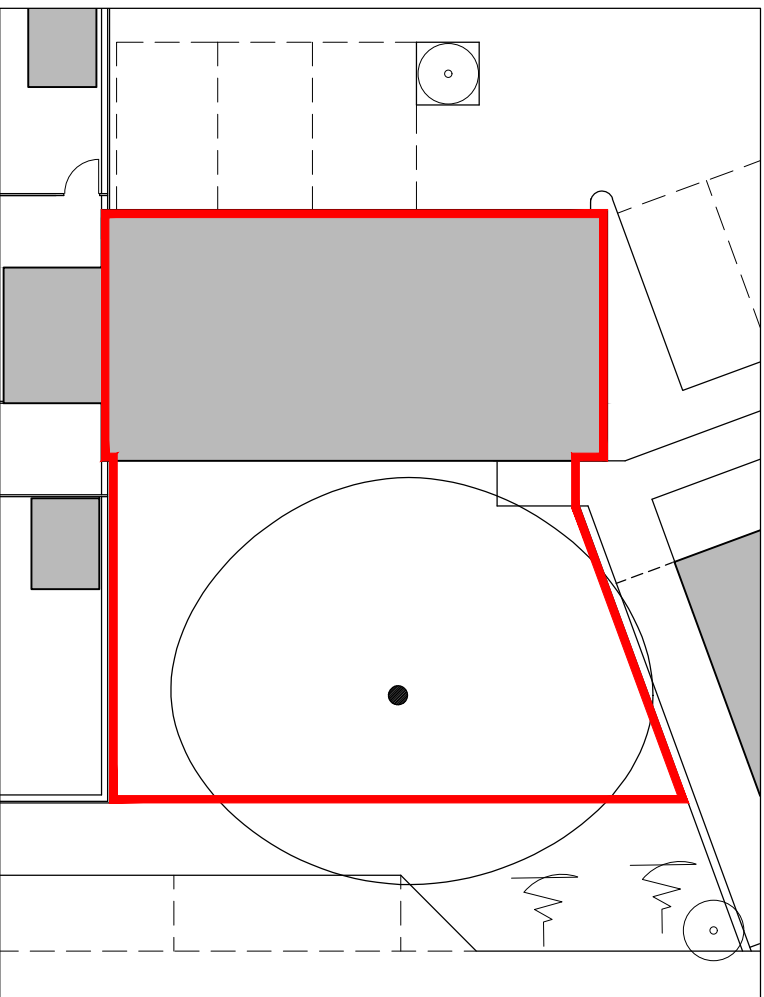

Plot 21 - FOG - First Floor

Rev	Date	Revision Details	Dr	Ch
-----	------	------------------	----	----



London: 76 Great Suffolk Street
London, SE1 0BL
T 0207 928 2773 E london@ecearchitecture.com
Sussex: Brooklyn Chambers, 11 Goring Road
Worthing, West Sussex, BN12 4AP
T 01903 248777 E sussex@ecearchitecture.com
Bristol: Westworks, Colston Tower
Colston Street, Bristol, BS1 4XE
T 0117 214 1101 E bristol@ecewestworks.com

ECE Architecture
www.ecearchitecture.com

Client's Name
Mr Sadler

Job Title
**Fairways,
Burgess Hill, West Sussex**

Drawing Title
**Site Layout Plan
Plot 21 - FOG**

Scale
1:200 @ A1 / 1:400 @ A3



Drawn	Checked	Date
PP	SW	27.08.25

Job No	Drawing No	Rev
6714	PL-02	Rev B

Status

APPROVAL