


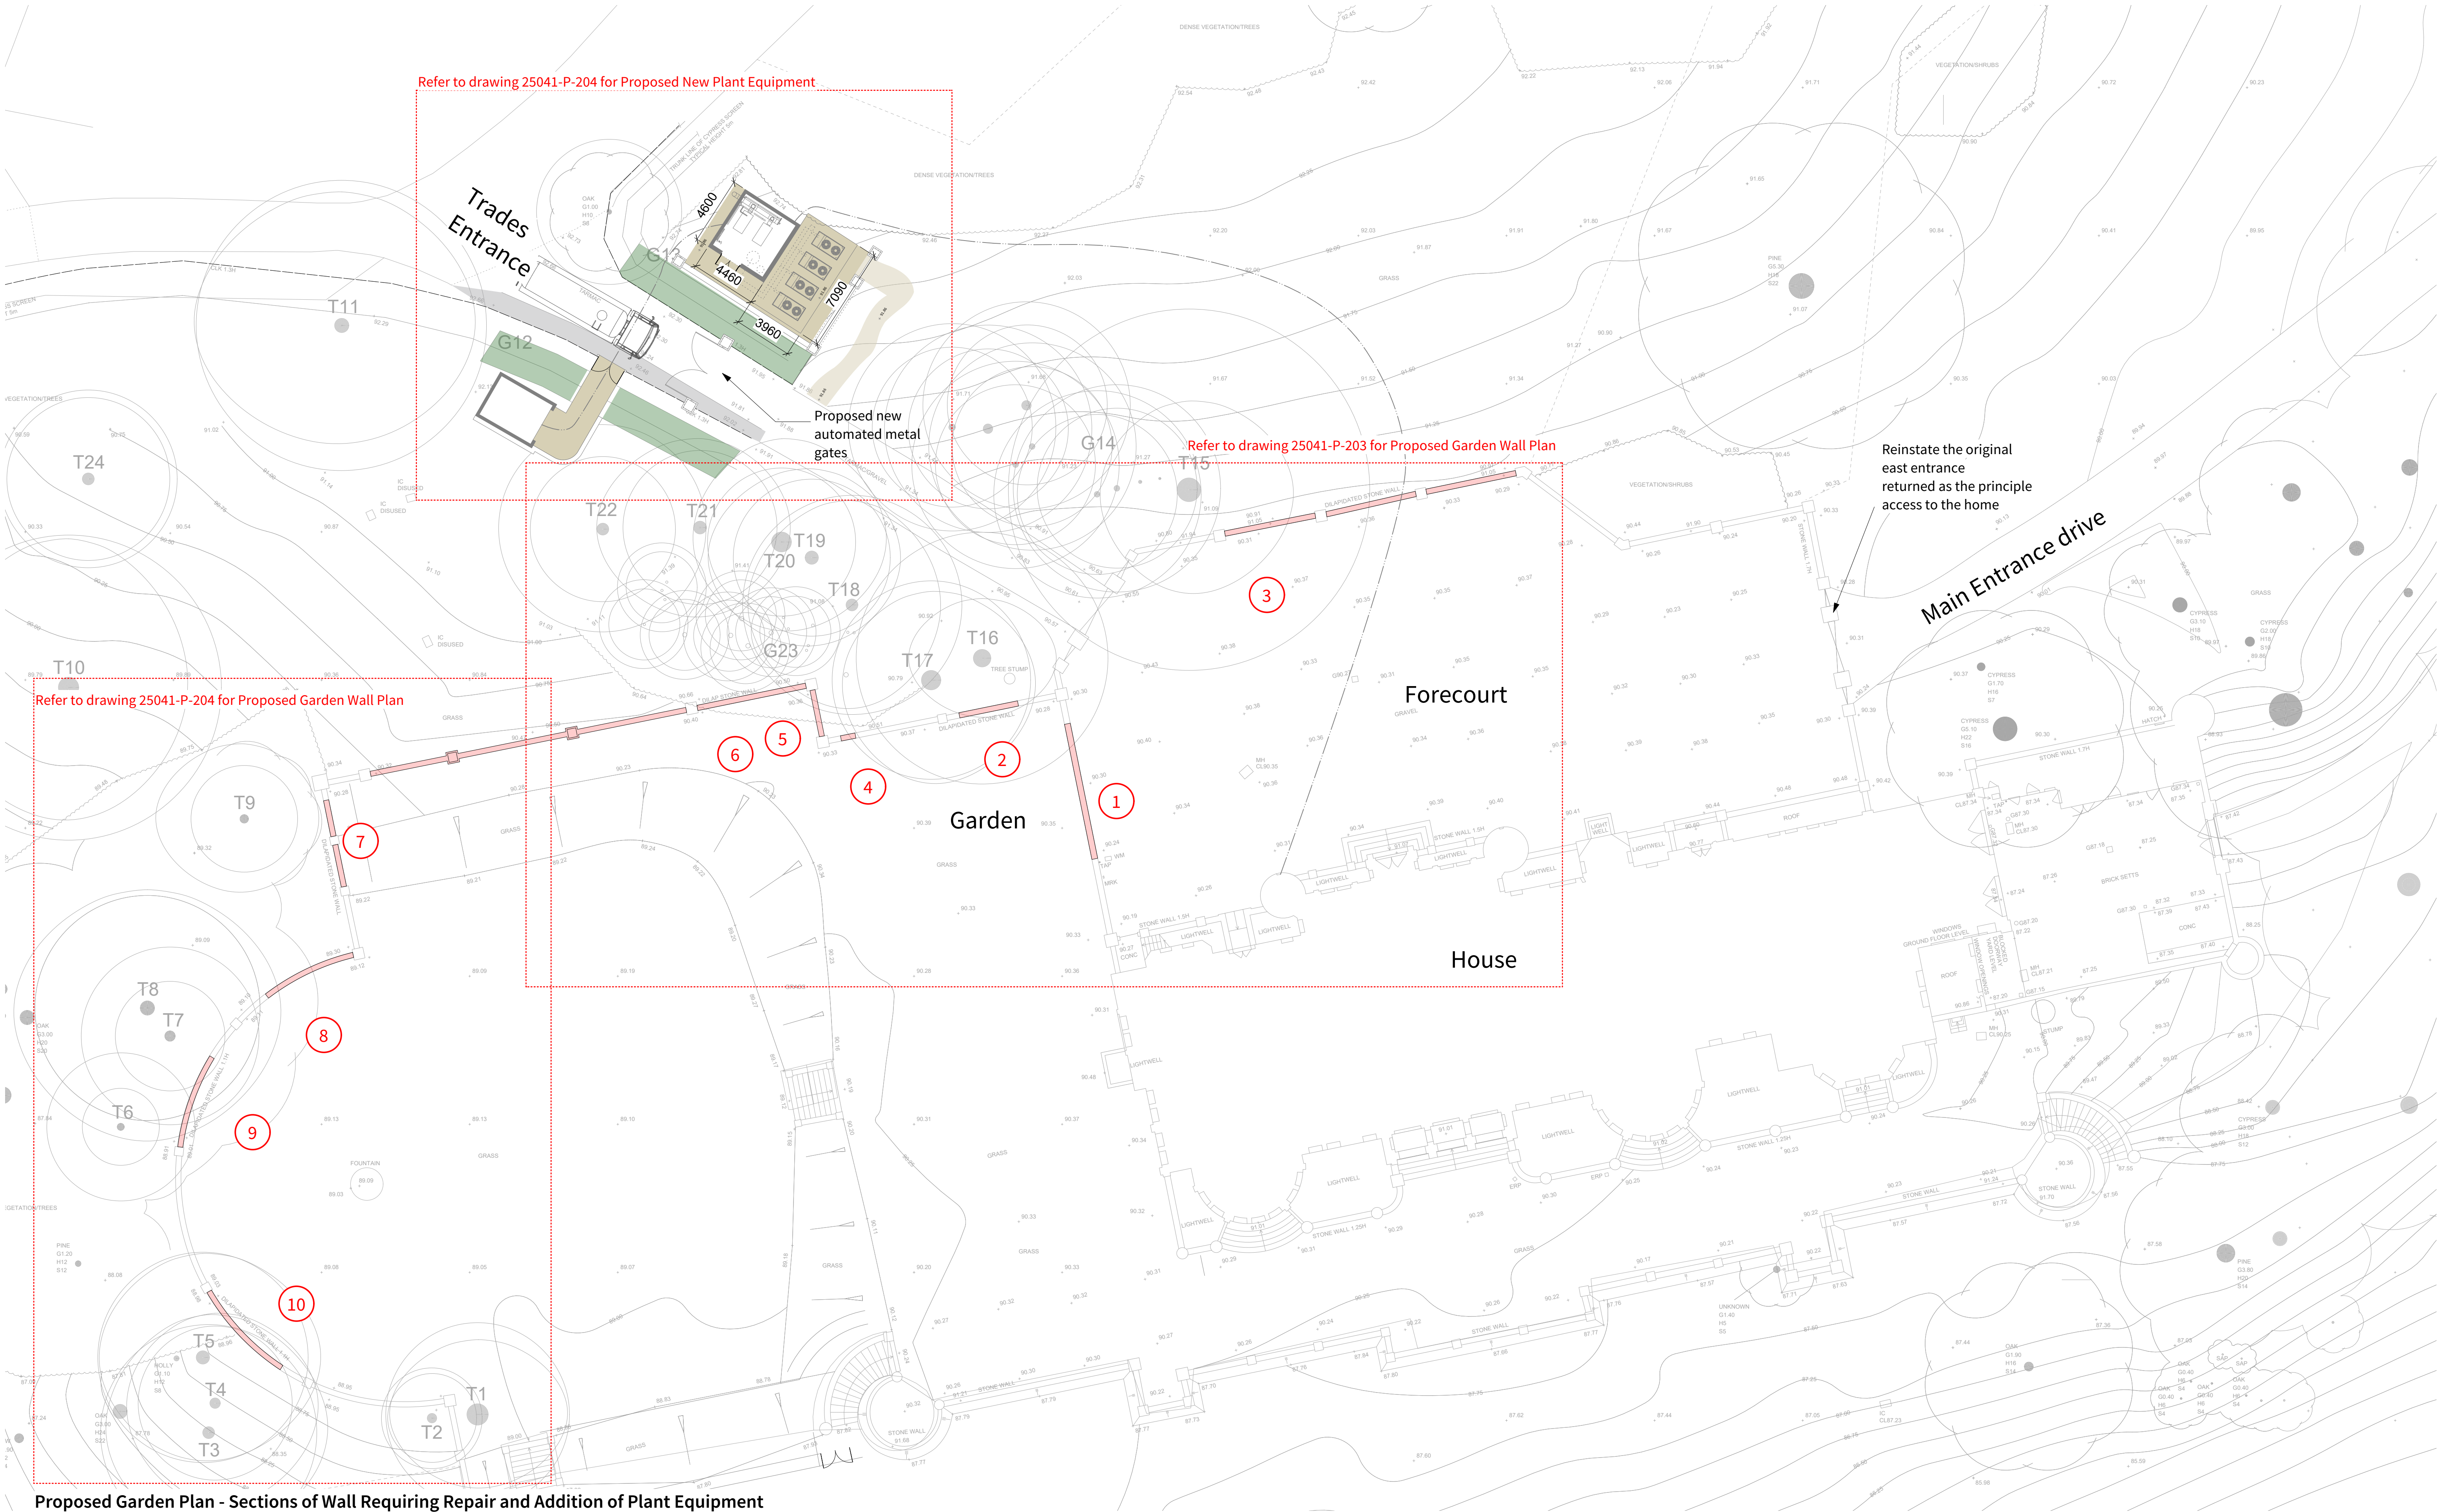

Proposed Garden Plan - Sections of Wall Requiring Repair and Addition of Plant Equipment



1:200 @A1

23 Vine Street, Brighton BN1 4AG
e: studio@sticklandwright.co.uk
t: 01273 964051
Company registered in England No. 11222477

Disclaimer:
This drawing is the copyright of Stickland Wright Ltd. and may not be reproduced or used except by written permission. Figured dimensions to have precedence over scaling. Check all site dimensions prior to fabrication. Refer any discrepancies found to Stickland Wright.

Revisions:		
B	20/02/2026	Updated and issued for planning
C	27/03/2026	For information
D	31/03/2026	Draft for planners
E	22/05/2026	Revised Drawing for Planning
F	24/07/2026	Revised For Planning

Checked

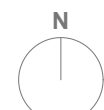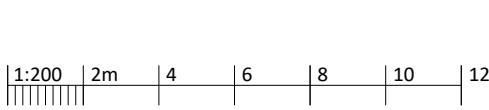

Dwg No. 25041C-P-202 F

Drawing Title Proposed Garden Wall Plan
Address Wykehurst House
Client M Blencowe
Scale 1:200 @A1
Stage Planning
Drawn by nc
Checked by ns



architecture + interiors
www.sticklandwright.co.uk