


- Notes:
1. Do not scale drawings.
 2. All dimensions to be checked prior to construction.
 3. Architectural consultant to be notified of any discrepancies.

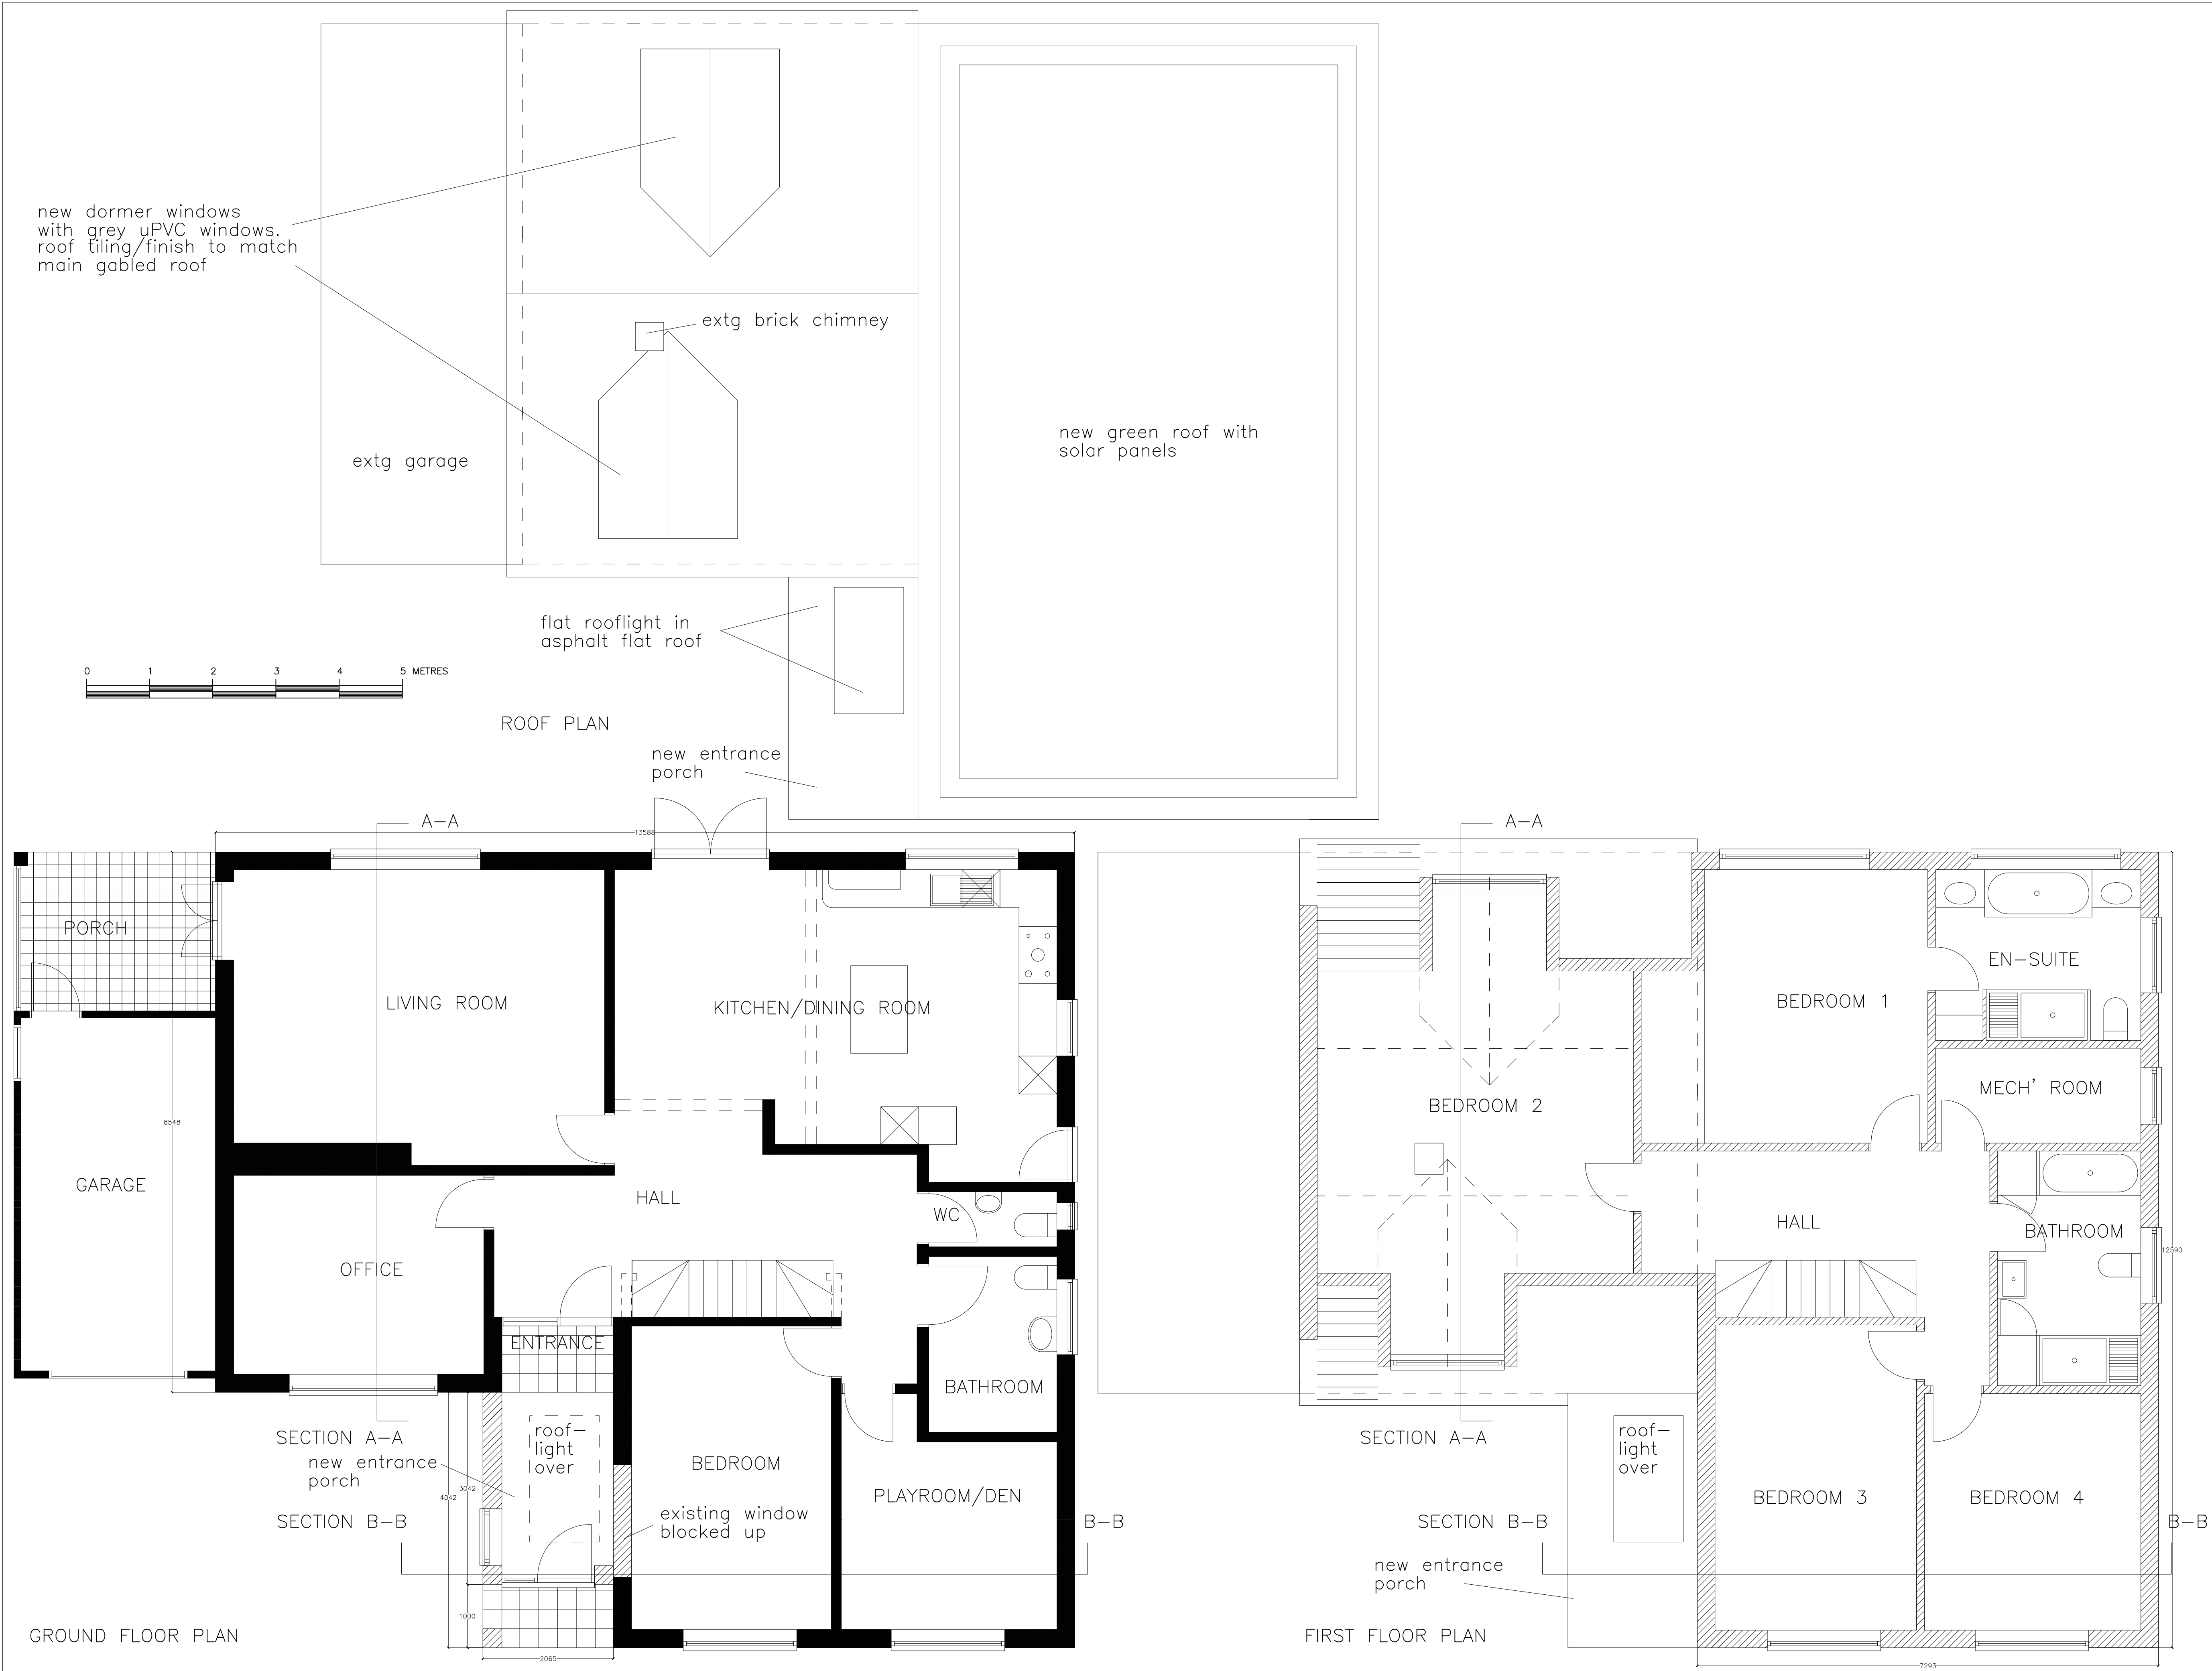

SMILEY JIM LIMITED
5 UNDERWOOD RISE
TUNBRIDGE WELLS
KENT TN2 5RY

b	updated	05/06
a	updated	22/04
REVISION	ITEM	DATE

Client
Jon & Lorna
Site Address
Sideways
Sandhill Lane, Crawley Down,
West Sussex RH10 4LD

Drawing Title
Plans as Proposed

Date 21/01/2025	Scale 1:50 @ A3
Paul	Checked by Checked on 21/01/25

Job Number	Drawing Number
	PP 01b