


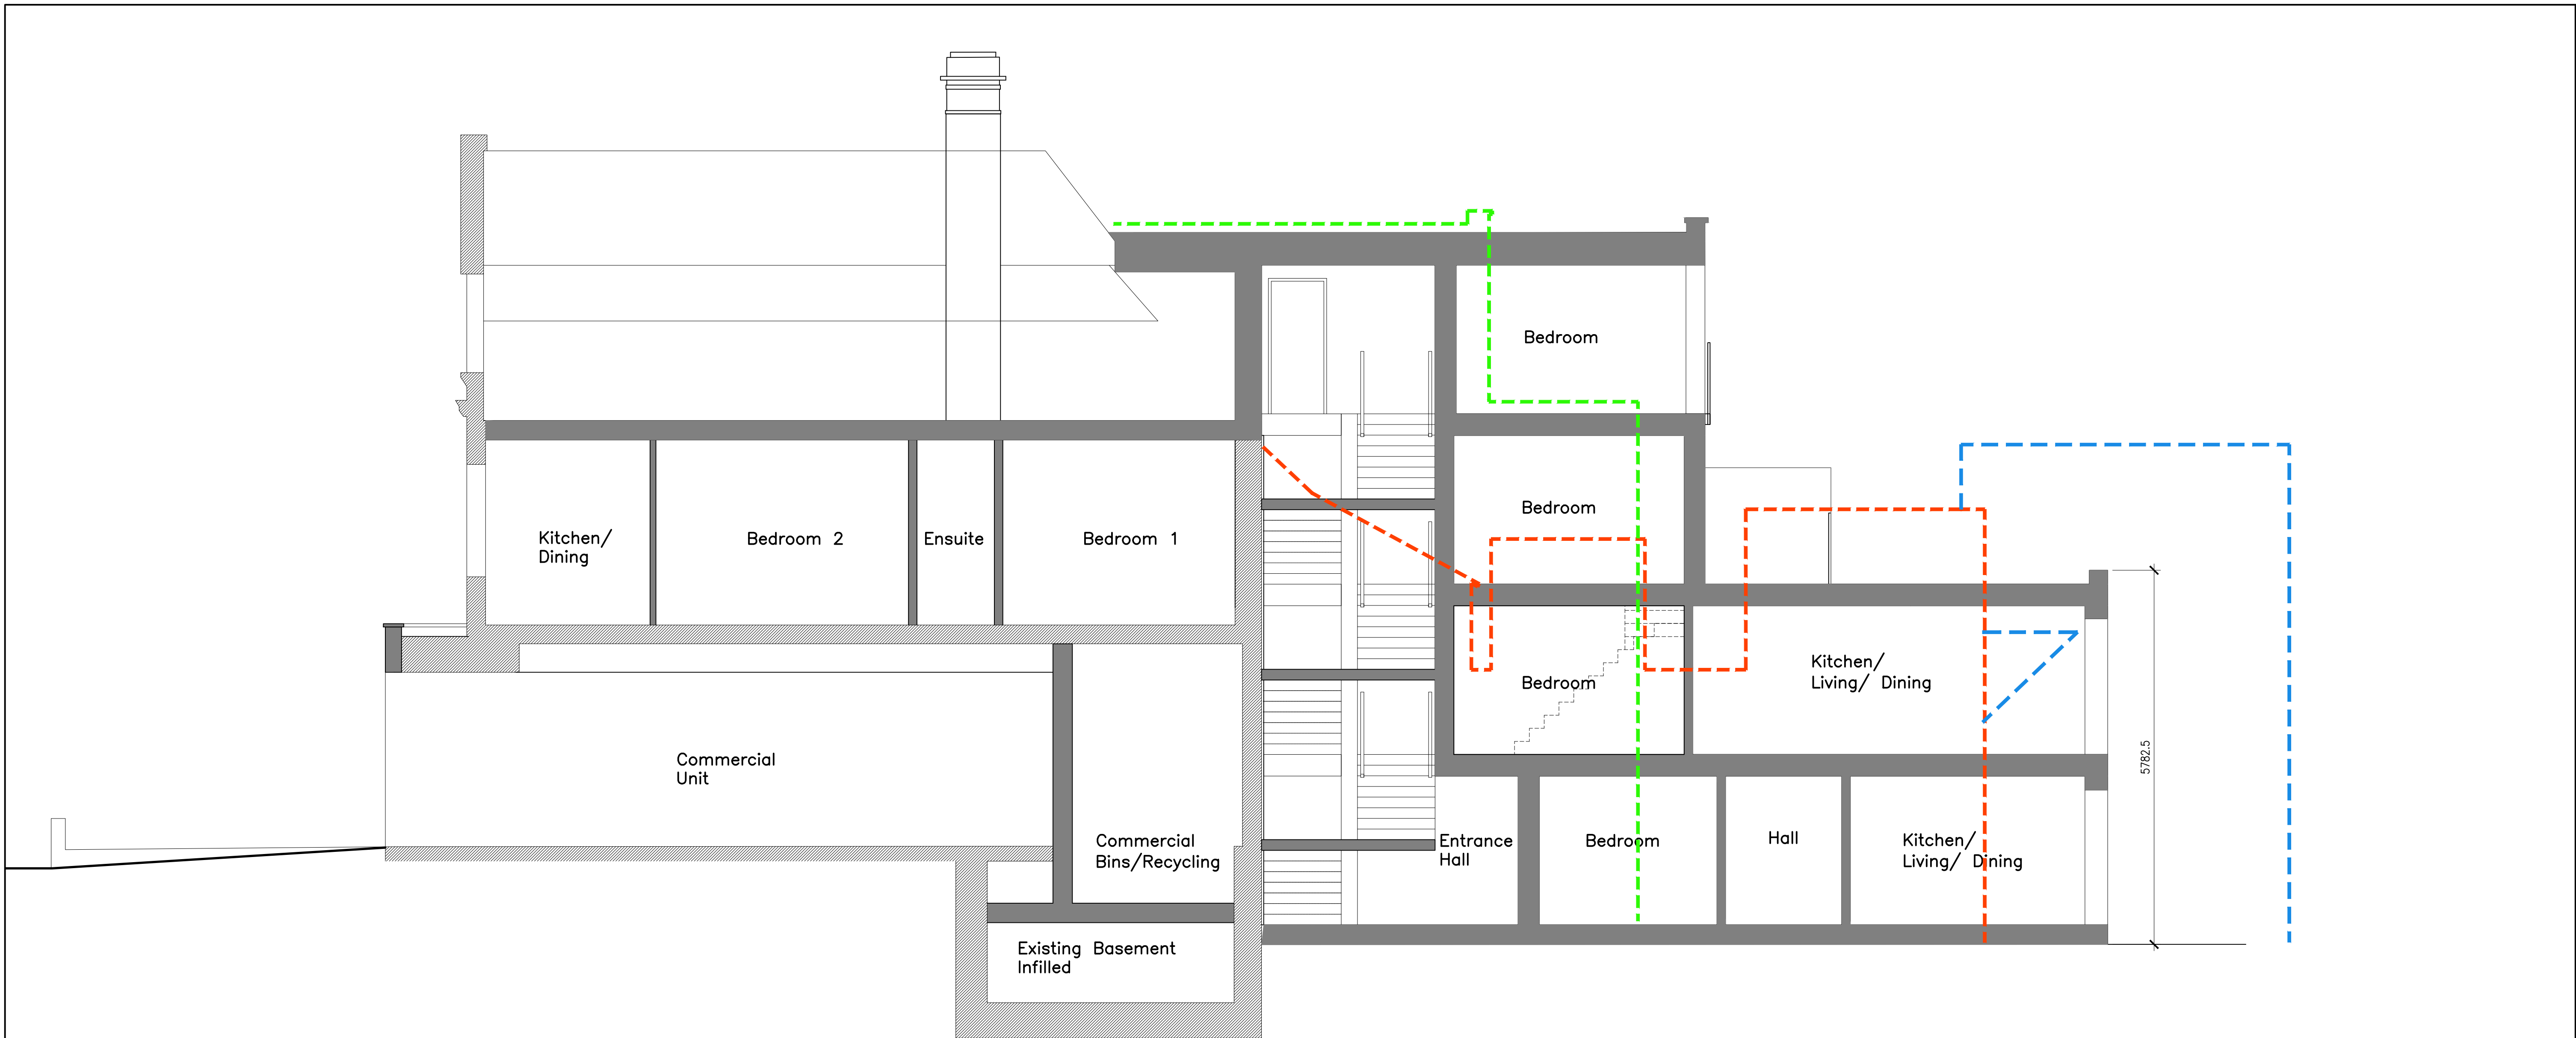

Section A-A 1:50

0 1 2 3 4 5 6 7 8 9 10

Scale In Metres

- Outline of adjacent Bakehouse
- Outline of existing outbuildings to rear
- Outline of permitted works to 43 The Broadway

C.	5-6-25	Changes in response to Planning Officer's comments received
B.	24-4-25	Further design amendments in response to Planning officer's comments
A.	17-4-25	General Design Amendments
rev.	date	comment
amendments		
k/aarchitects		
client Hammer It Homes Properties Ltd.		
job 45 Broadway Haywards Heath RH16 3AS		
drawing number 298.PL.03/C		
drawing title Proposed Section		
date Jan '25	scale/original sheet size 1:50 @ A1	RIBA work stage 2
Do not scale off drawing Check all dimensions on site before all work is commenced All goods materials workmanship to conform with current building regulations BS and CEN © Copyright K/A Architects Ltd.		
K/A architects limited 27 Perenna Road Haywards Heath West Sussex, BN16 1PJ	telephone 07712 649 542 email k/a.architects@gmail.com www.k/aarchitects.co.uk	Company No. 6538521 Registered Office 27 Perenna Road, Haywards Heath, BN16 1PJ