


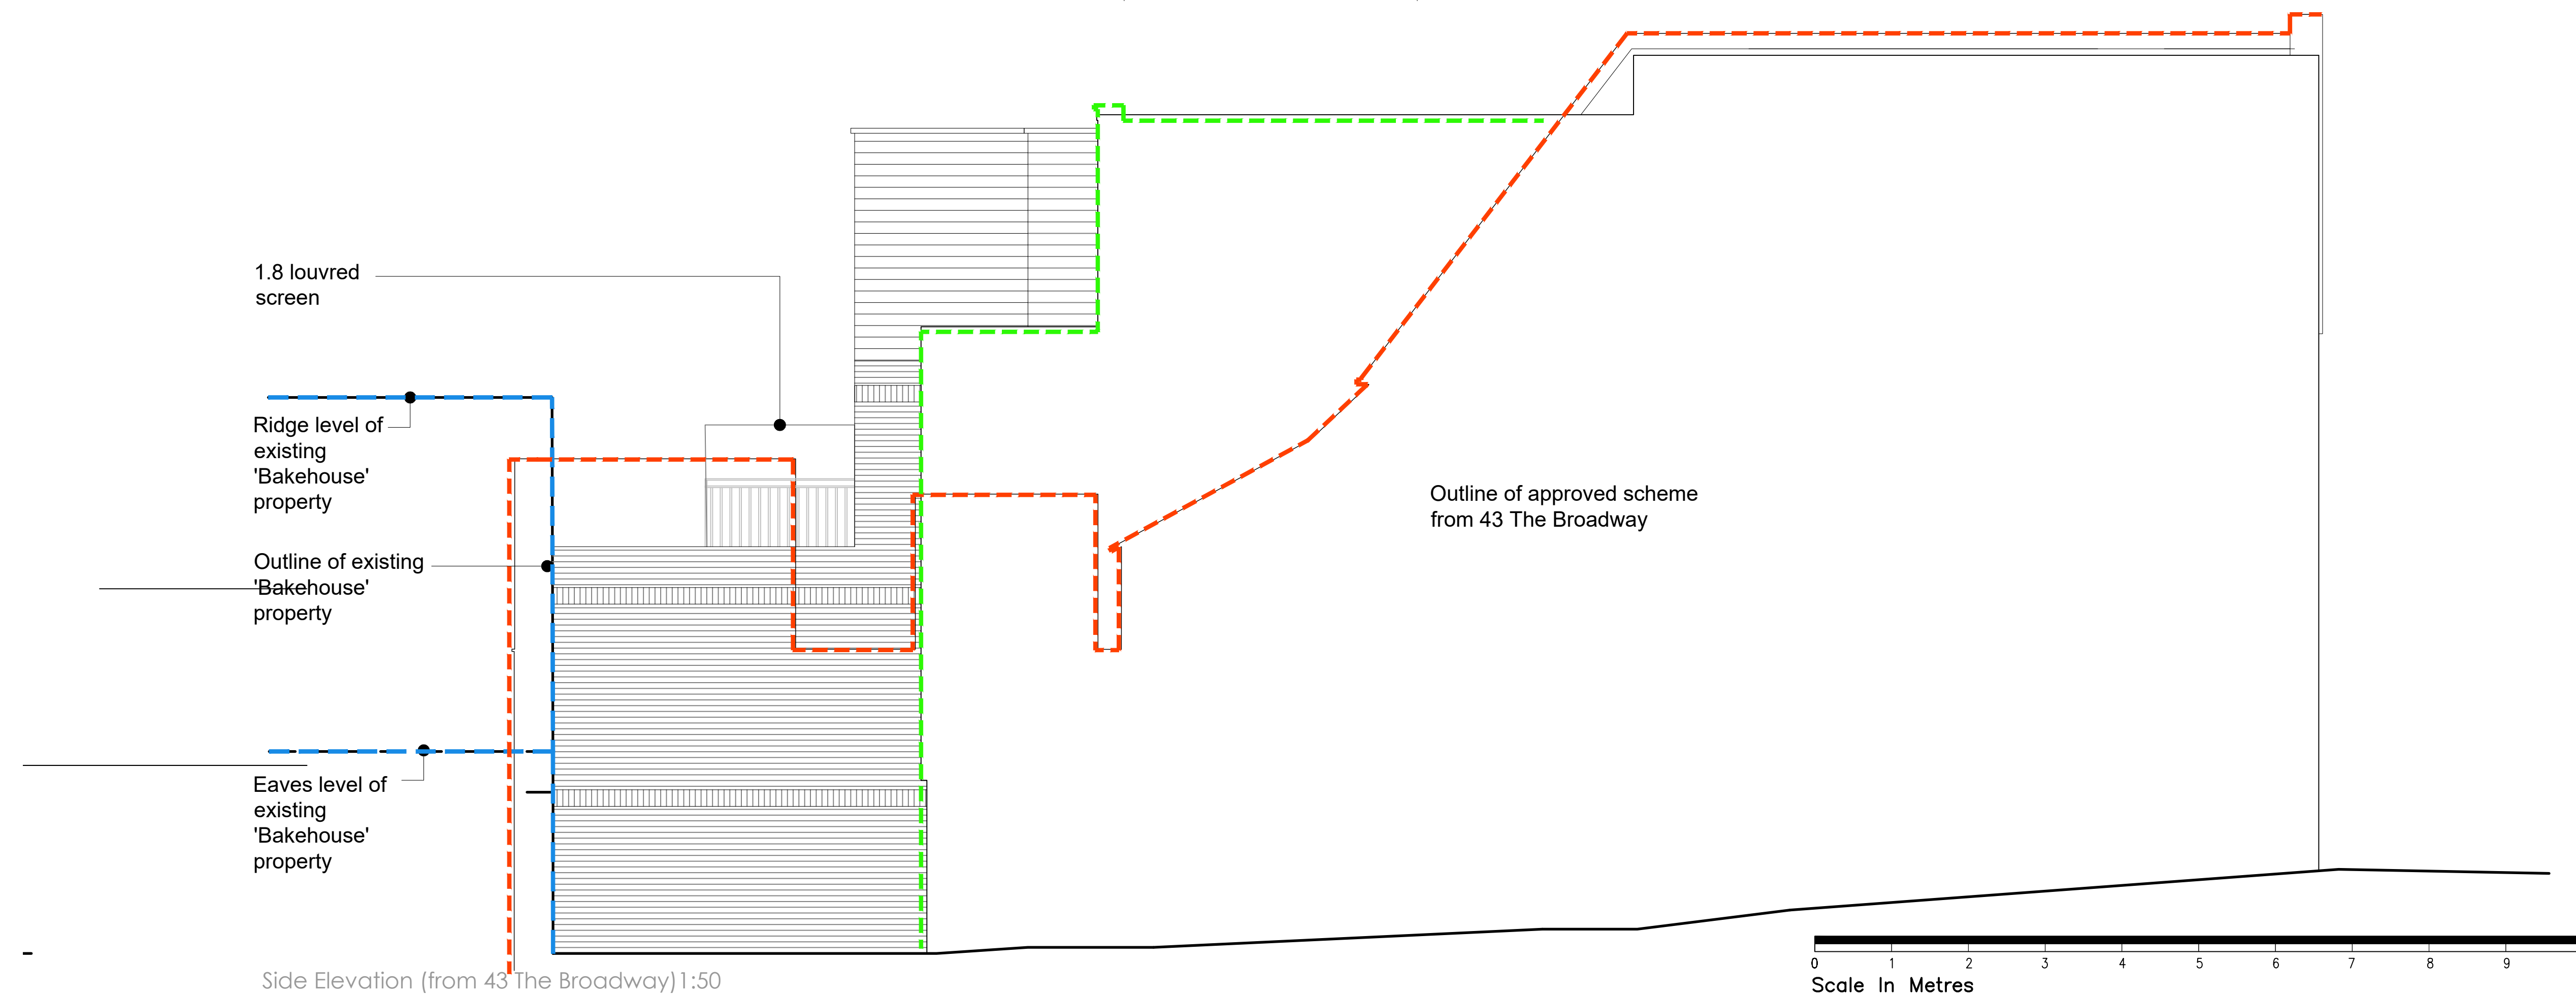

- Outline of adjacent Bakehouse
- Outline of existing outbuildings to rear
- Outline of permitted works to 43 The Broadway

D.	05-6-25	Changes in response to Planning Officer's comments received
C.	01-5-25	existing outline of No.45 extended to showing existing against previous approved build line.
B.	24-4-25	Further design amendments in response to Planning officer's comments
A	17-4-25	General Design Amendments
rev.	date	comment
amendments		
k aarchitects		
client	Hammer It Homes Properties Ltd.	
job	45 Broadway Haywards Heath RH16 3AS	
drawing number	298.PL.05/D	
drawing title	Proposed Elevations Sheet 2	
date	Jan'25	scale/original sheet size
	1:50 @ A1	RIBA work stage
		3
Do not scale off drawing. Check all dimensions on site before all work is commenced. All goods materials workmanship to conform with current building regulations BS5 and CEN. © Copyright K A Architects Ltd.		
K A architects limited 27 Parkside Road Haywards Heath West Sussex RH16 1PU		
telephone 07712 649 542 email k a.architects@gmail.com www.k aarchitects.co.uk		
Company No. 6538521 Registered Office 27 Parkside Road, Haywards Heath, RH16 1PU		