



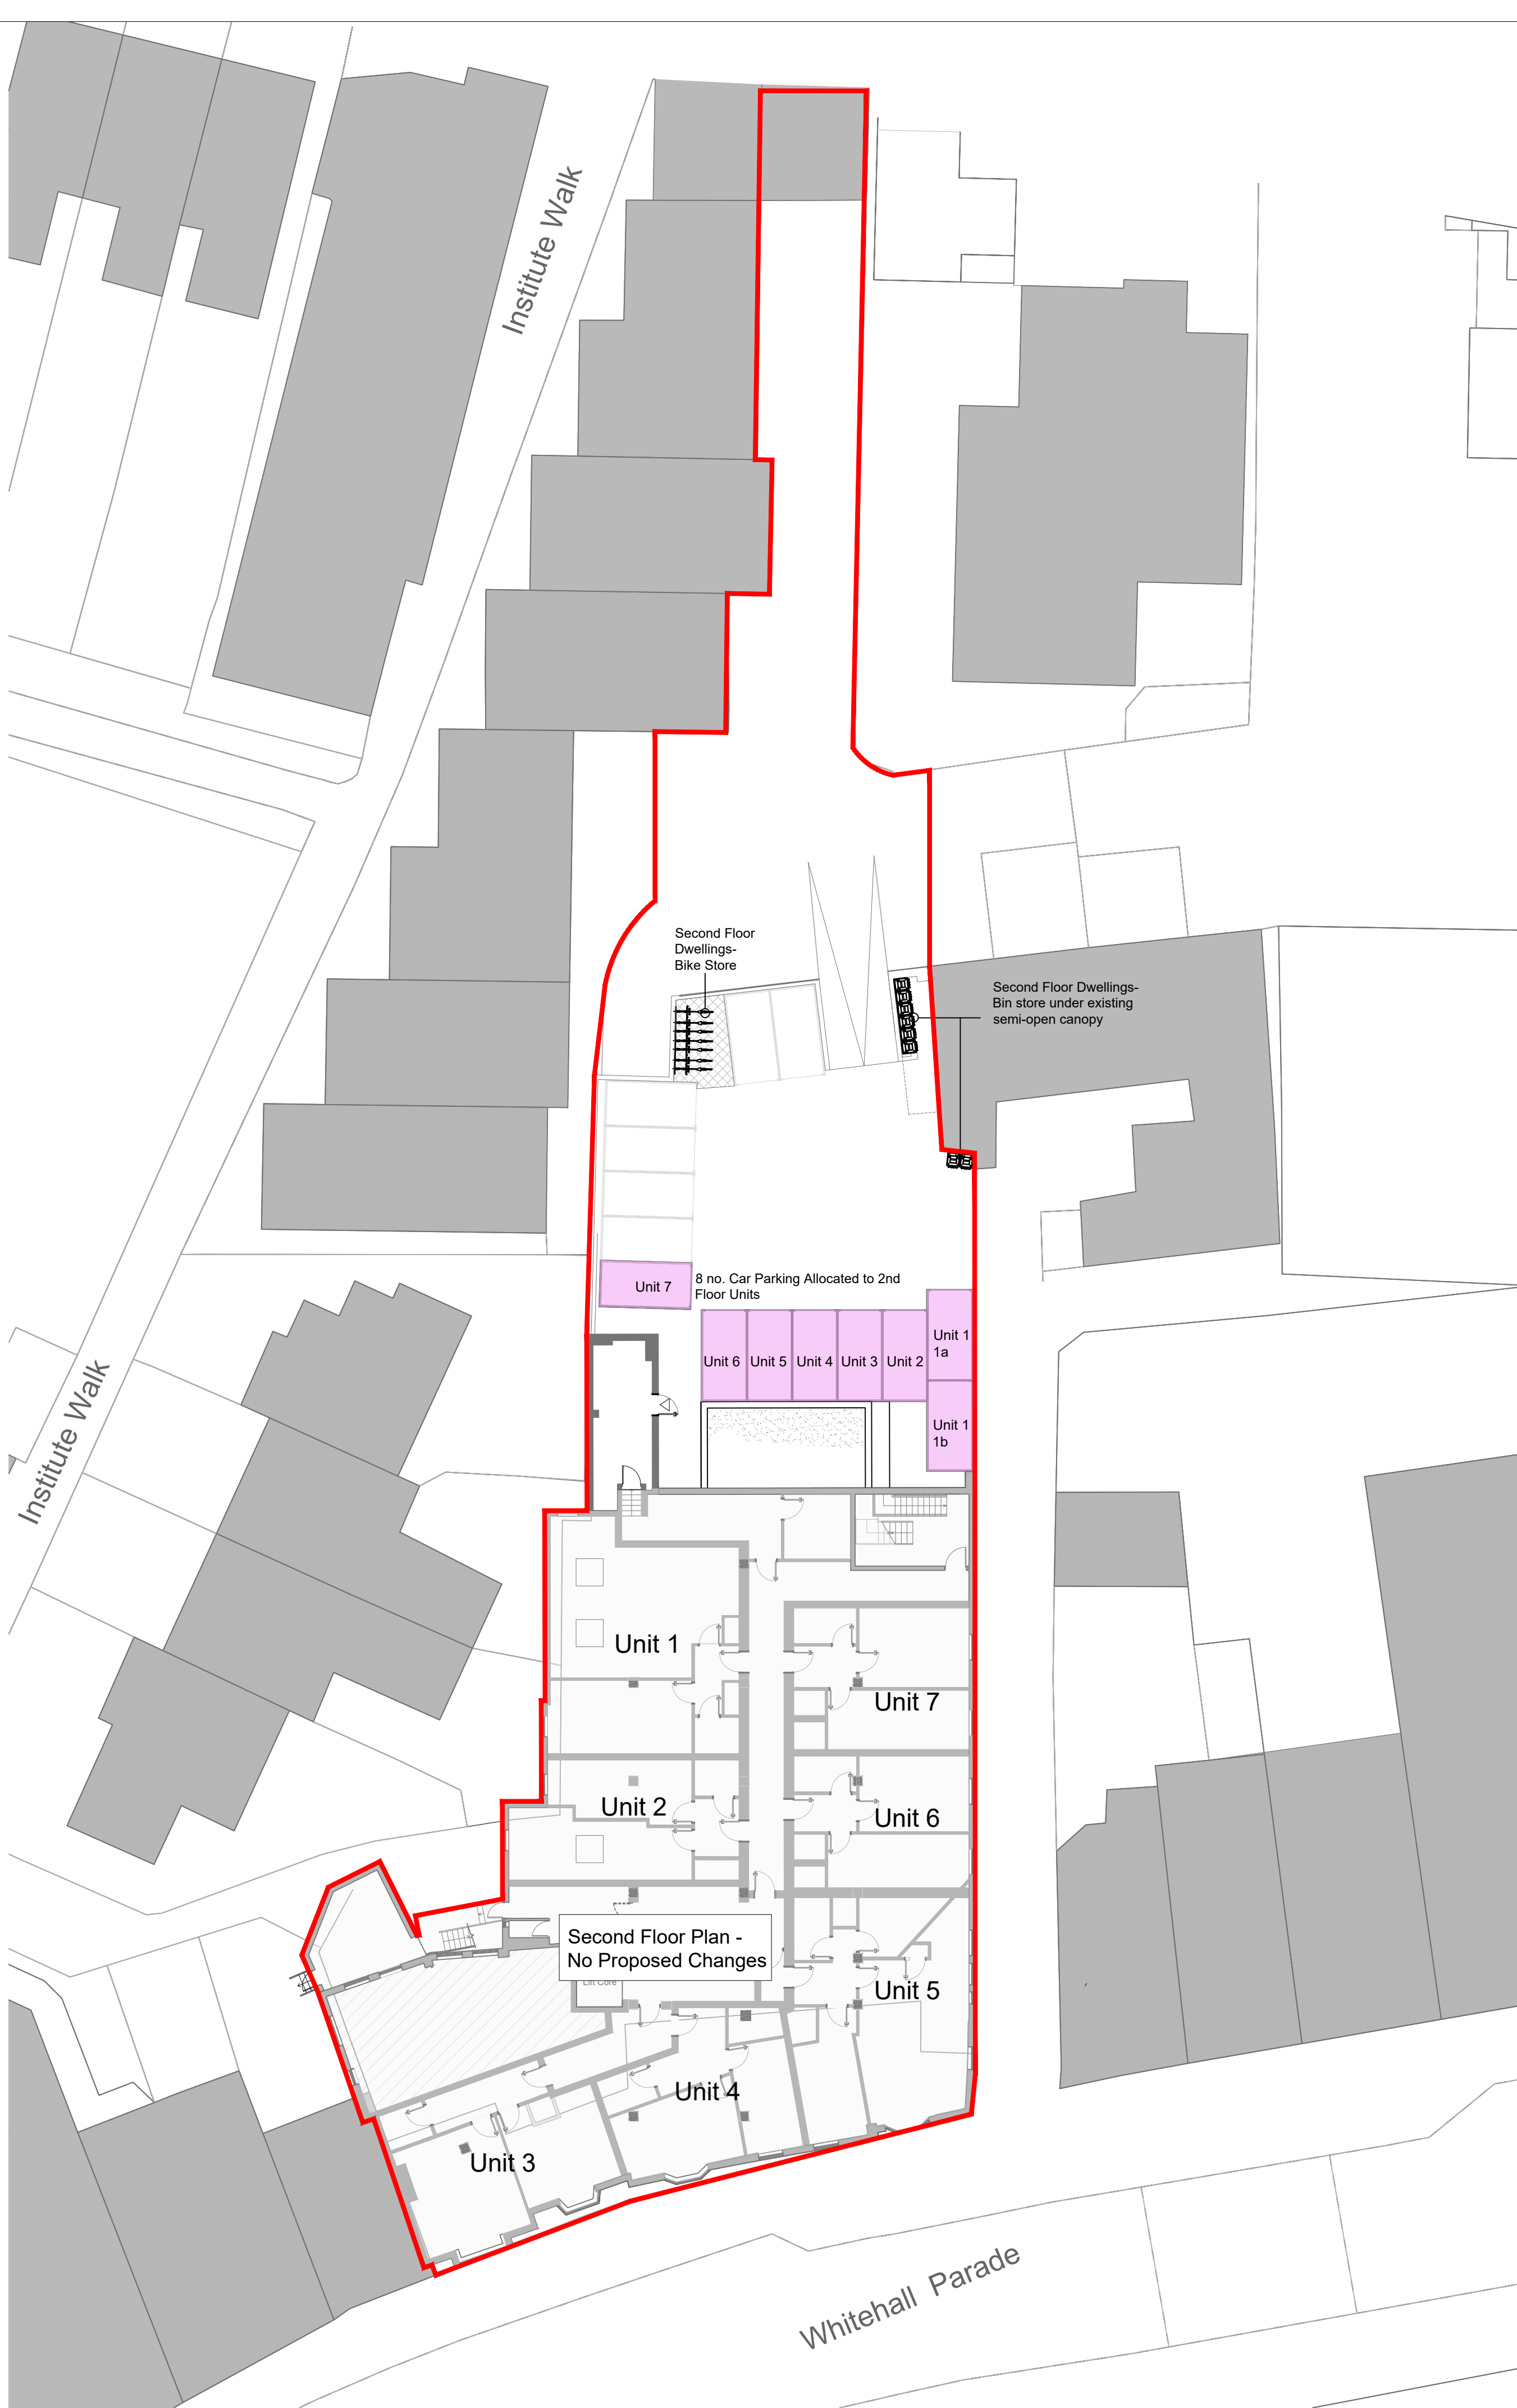

Existing Block Plan [Second Floor]
1:200@ A1

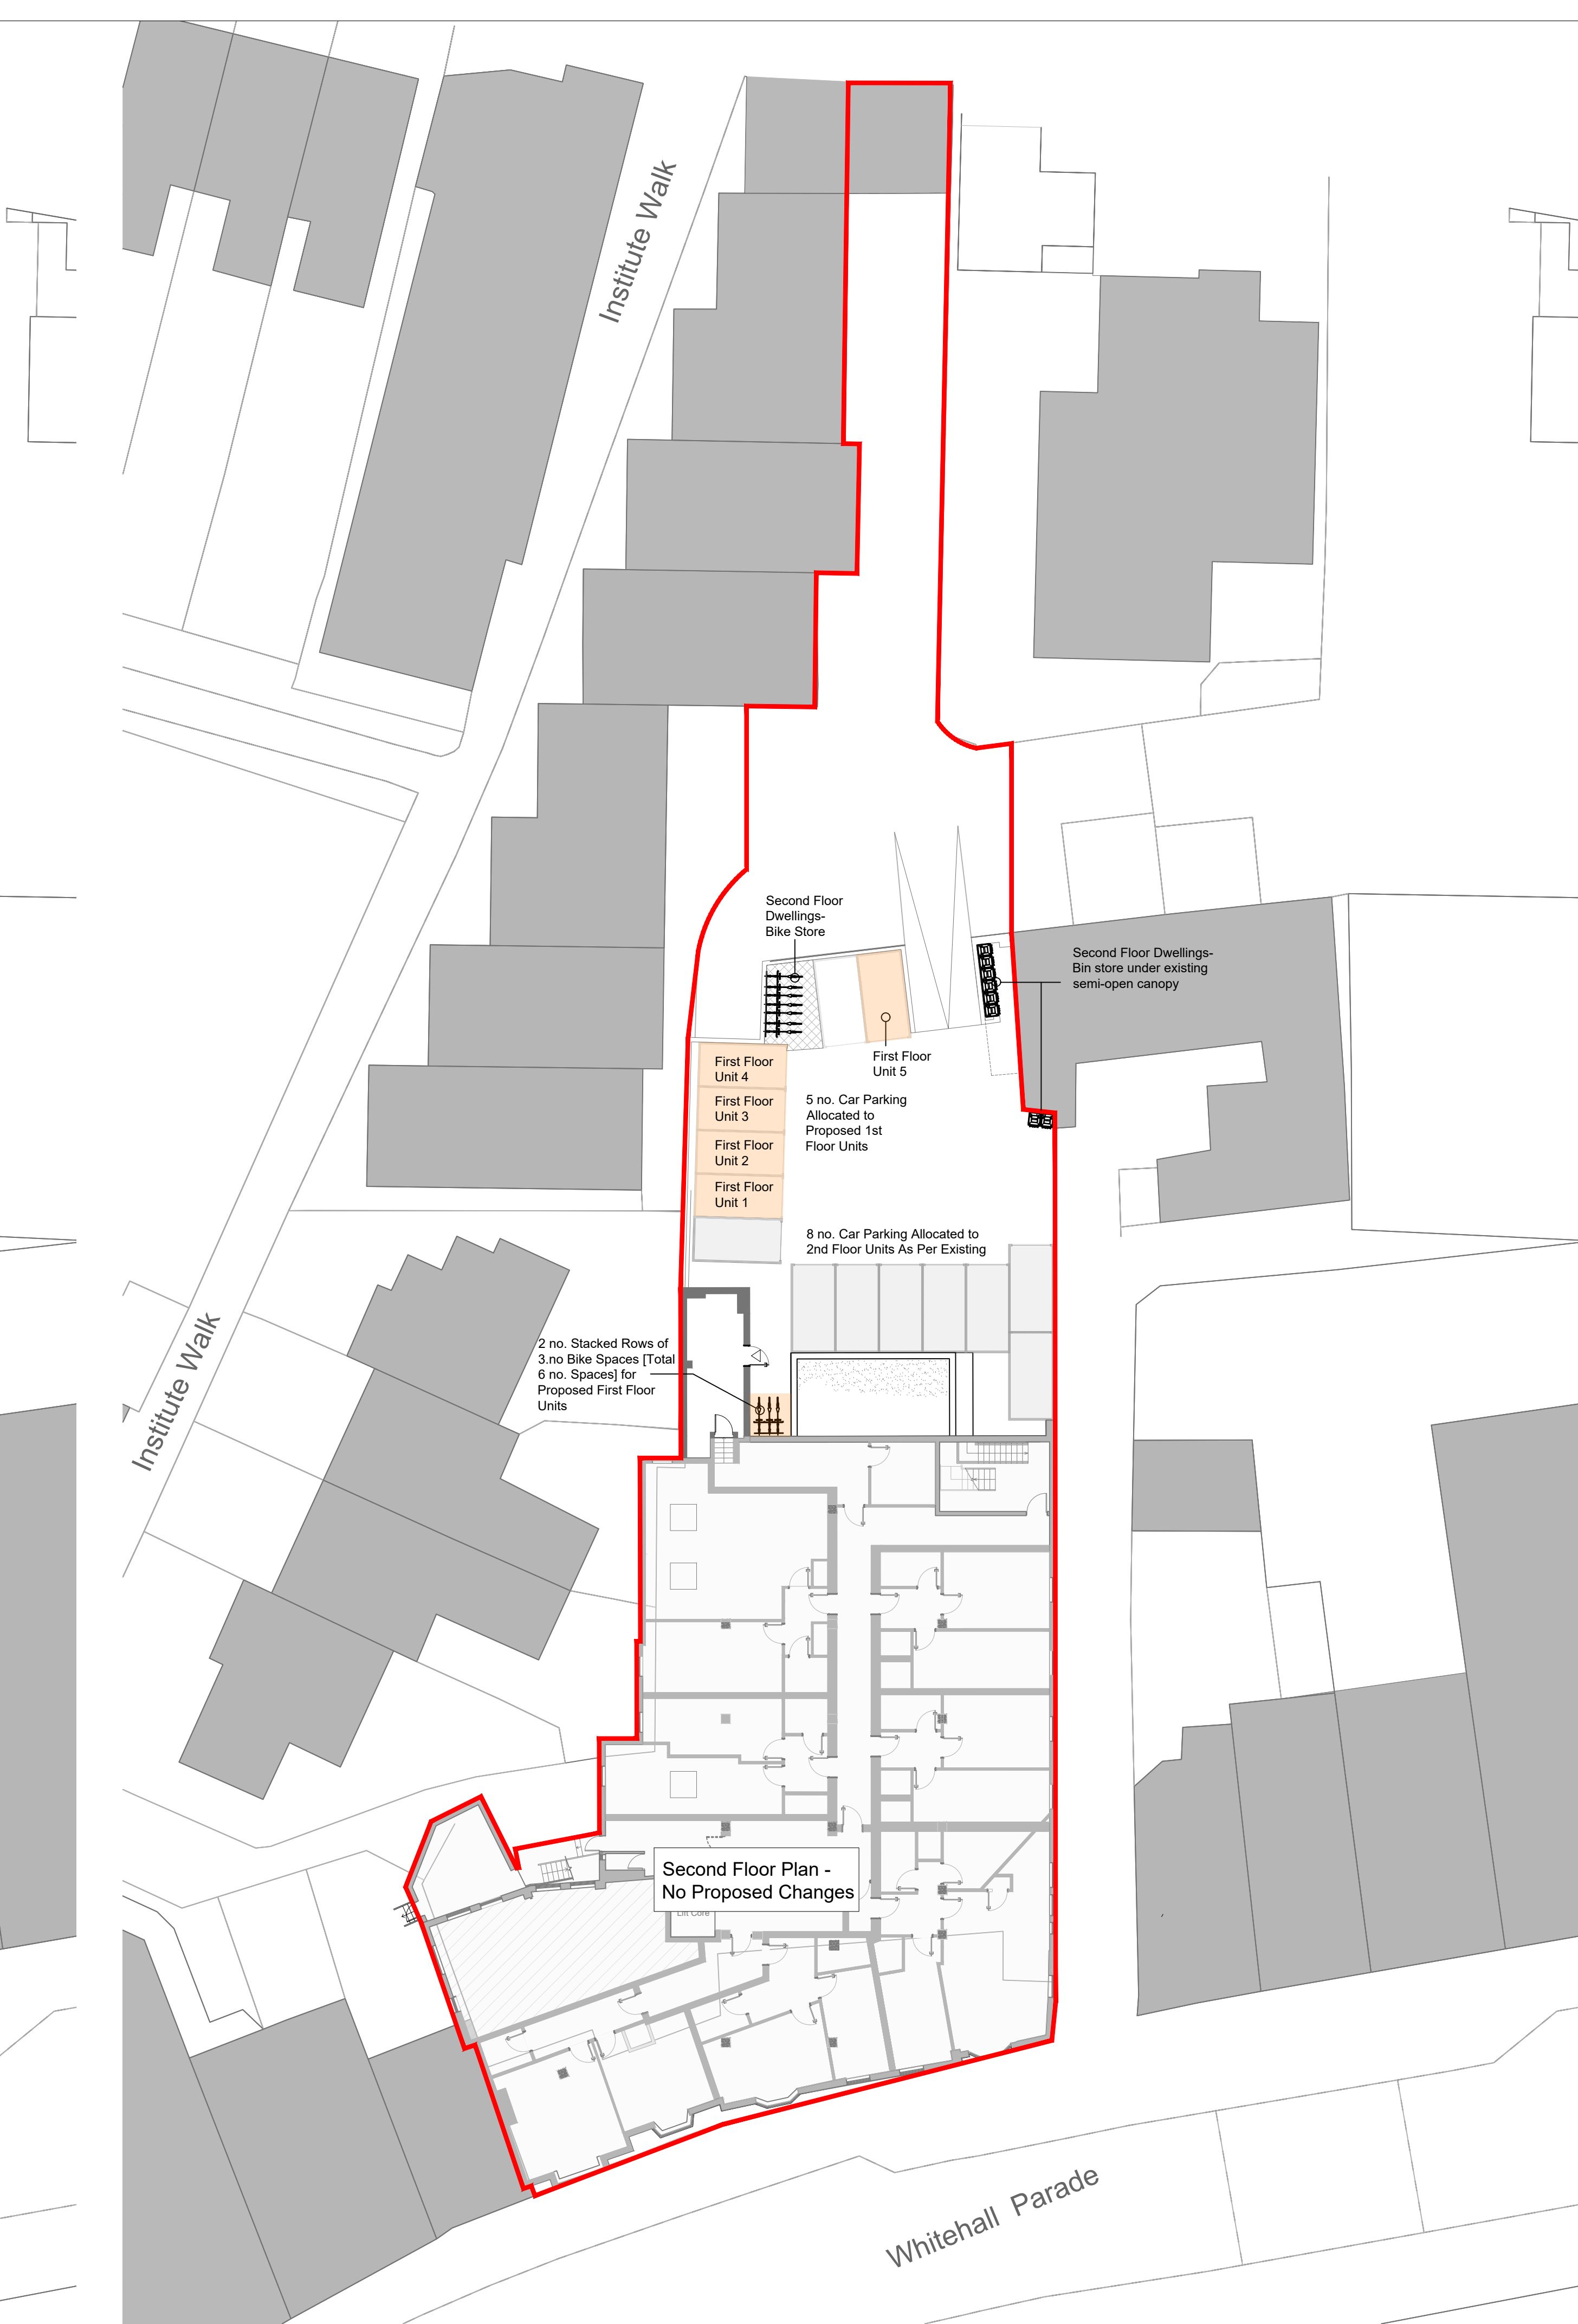

Proposed Block Plan [Second Floor]
1:200@ A1

DO NOT SCALE FROM THIS DRAWING | ALL DIMENSIONS TO BE CHECKED ON SITE | IF DISCREPANCIES OR DOUBT CONTACT DRAWING OFFICE.

COMPLIANCE WITH PLANNING CONSENT & CONDITIONS TO BE RESPONSIBILITY OF MAIN CONTRACTOR | SITE COMPLIANCE WITH BUILDING CONTROL TO BE DUTY OF MAIN CONTRACTOR | BUILDING CONTROL TO ASSESS ALL WORKS ON SITE AND AGREE COMPLIANCE PRIOR TO CONTRACTOR PROGRESSING WORKS.

THIS DRAWING IS ONLY LICENSED FOR THE PURPOSE INDICATED IN THE STATUS BAR.

UNAUTHORISED USE SHOULD BE REPORTED TO THE DRAWING OFFICE AND ANY SUCH USE IS NOT INDEMNIFIED | DRAWINGS TO BE READ IN CONJUNCTION WITH STRUCTURAL ENGINEERS INFORMATION WHEN NECESSARY | CDM 2015 REGULATIONS APPLY, SEE HSE.GOV.UK FOR DETAILS.

Existing plan based on Cowan Architects as provided.
NOTE: Drawing scaled with OS as check. All areas to be checked prior to application.

KEY

- Existing Structure
- Existing Car Parking Allocation
- Proposed Car Park and Bike Store Allocation
- Application Boundary



REV.	DATE	REVISION	DRW.	CHK.

made Architects Ltd
The Stables | 18 Howard Road | Reigate
w: www.made-architects.com
e: info@made-architects.com
t: +44 (0)203 633 4625
@ madearchitects_

Client:	Charlie Martell
Job:	Whitehall Parade Martells
Address:	5-8A Whitehall Parade London Road East Grinstead RH19 1AP
Drawing:	Proposed Change of Use Existing and Proposed Block Plan
Scale:	1:100
Drawn:	WG
Checked:	AD
Date:	30/06/2025
Size:	A1
Dwg No.	2350_0275
Rev.	-

PRELIMINARY
Liable to change without notice, not for construction