

NOTES

In addition to these notes, reference shall be made to the specification of works and the relevant Architect's and Specialist's drawings and specifications commencing with 'S'.


The Contractor is responsible for verifying all site dimensions before commencing work.

All dimensions are in millimetres unless noted otherwise.

The drawing has been produced electronically and may have been photo scanned. It is the Contractor's responsibility to ensure that the drawing is not be scaled. Work only to figured dimensions. Any dimensional discrepancies errors or omissions are to be reported to the engineer immediately.

Levels are in metres unless noted otherwise to Ordnance Survey datum.

The Contractor is responsible for the stability of the building whilst the works are in progress.

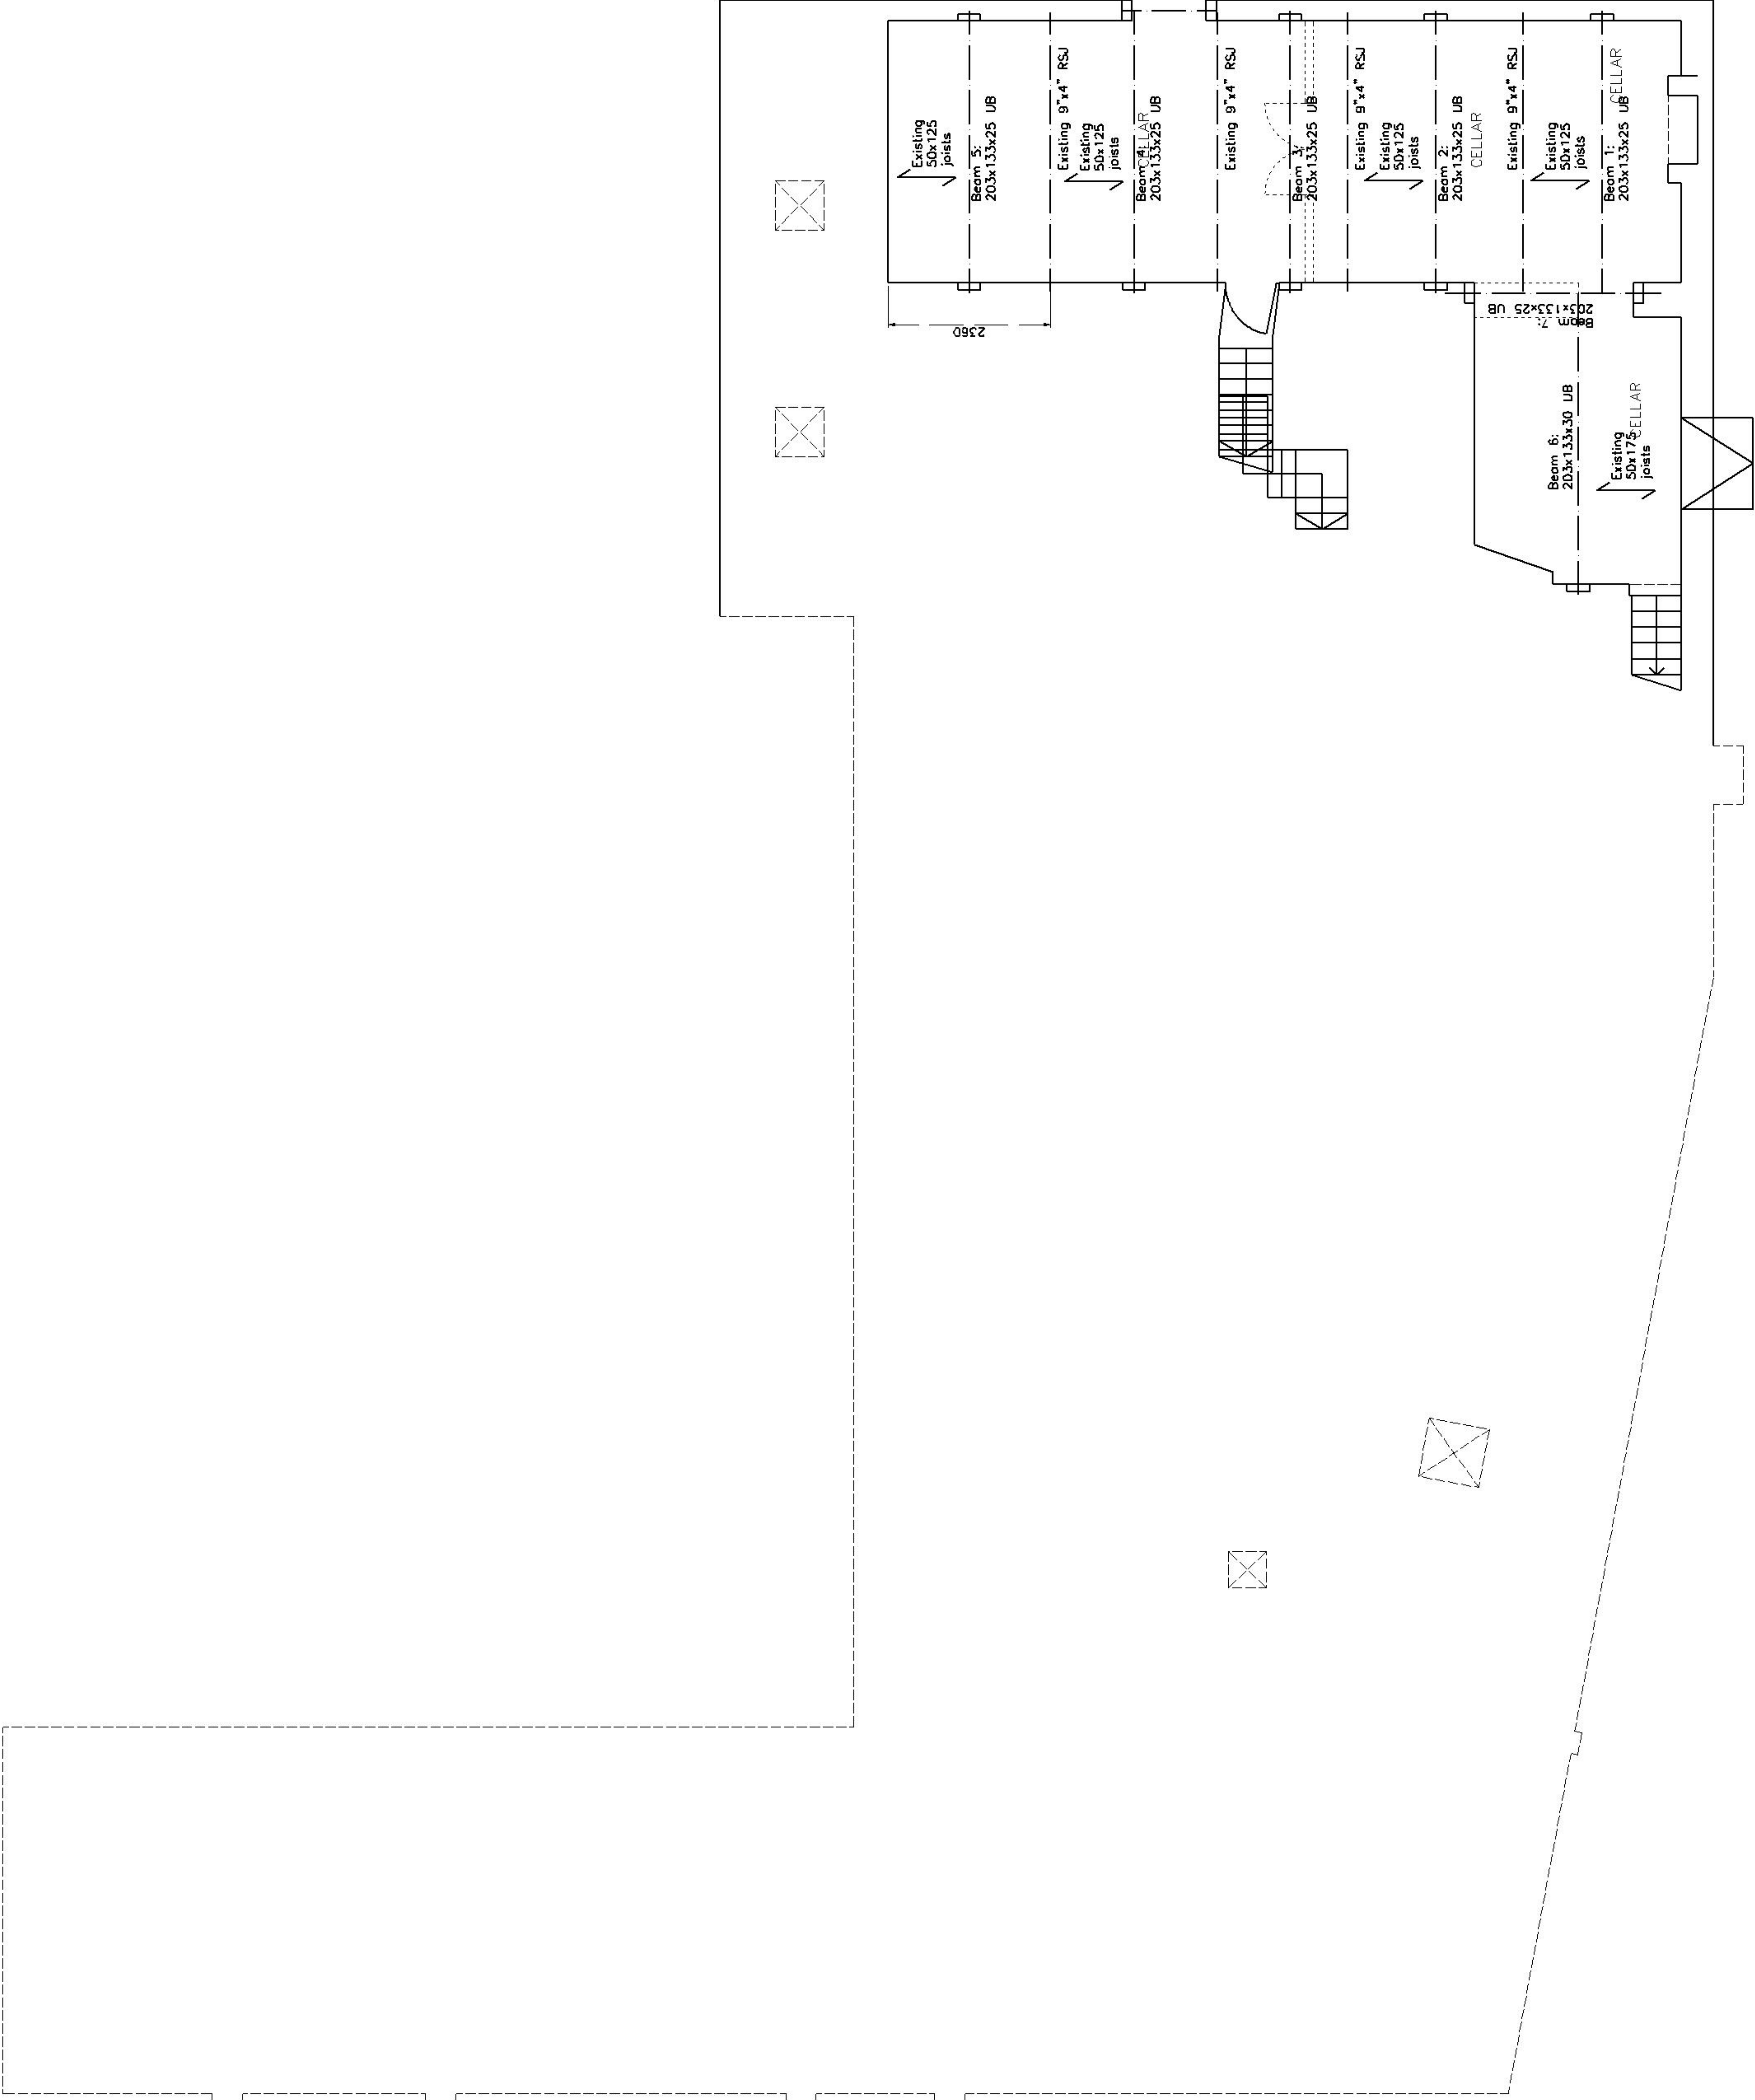

REV	DESCRIPTION	DATE	BY
0	ORIGINAL ISSUE	02/04/25	gm
0	ORIGINAL ISSUE	31/03/25	gm



Unit 1, 100 North Road, Brighton, East Sussex, BN1 1YE
T: 01273 609742 M: 07968 188928
W: www.mitchinsonmacken.co.uk E: info@mitchinsonmacken.co.uk

PROJECT
CASTLE INN
HICKSTEAD
WEST SUSSEX

DRAWING
PROPOSED
BASEMENT PLAN
SHOWING STRUCTURE ABOVE

DRAWING NO.	REV	CHECKED
24283 / 04	A	

SCALE	DATE	DRAWN	APPROVED
1:50 @ A1, 1:100 @ A3	16/03/25	SW	