


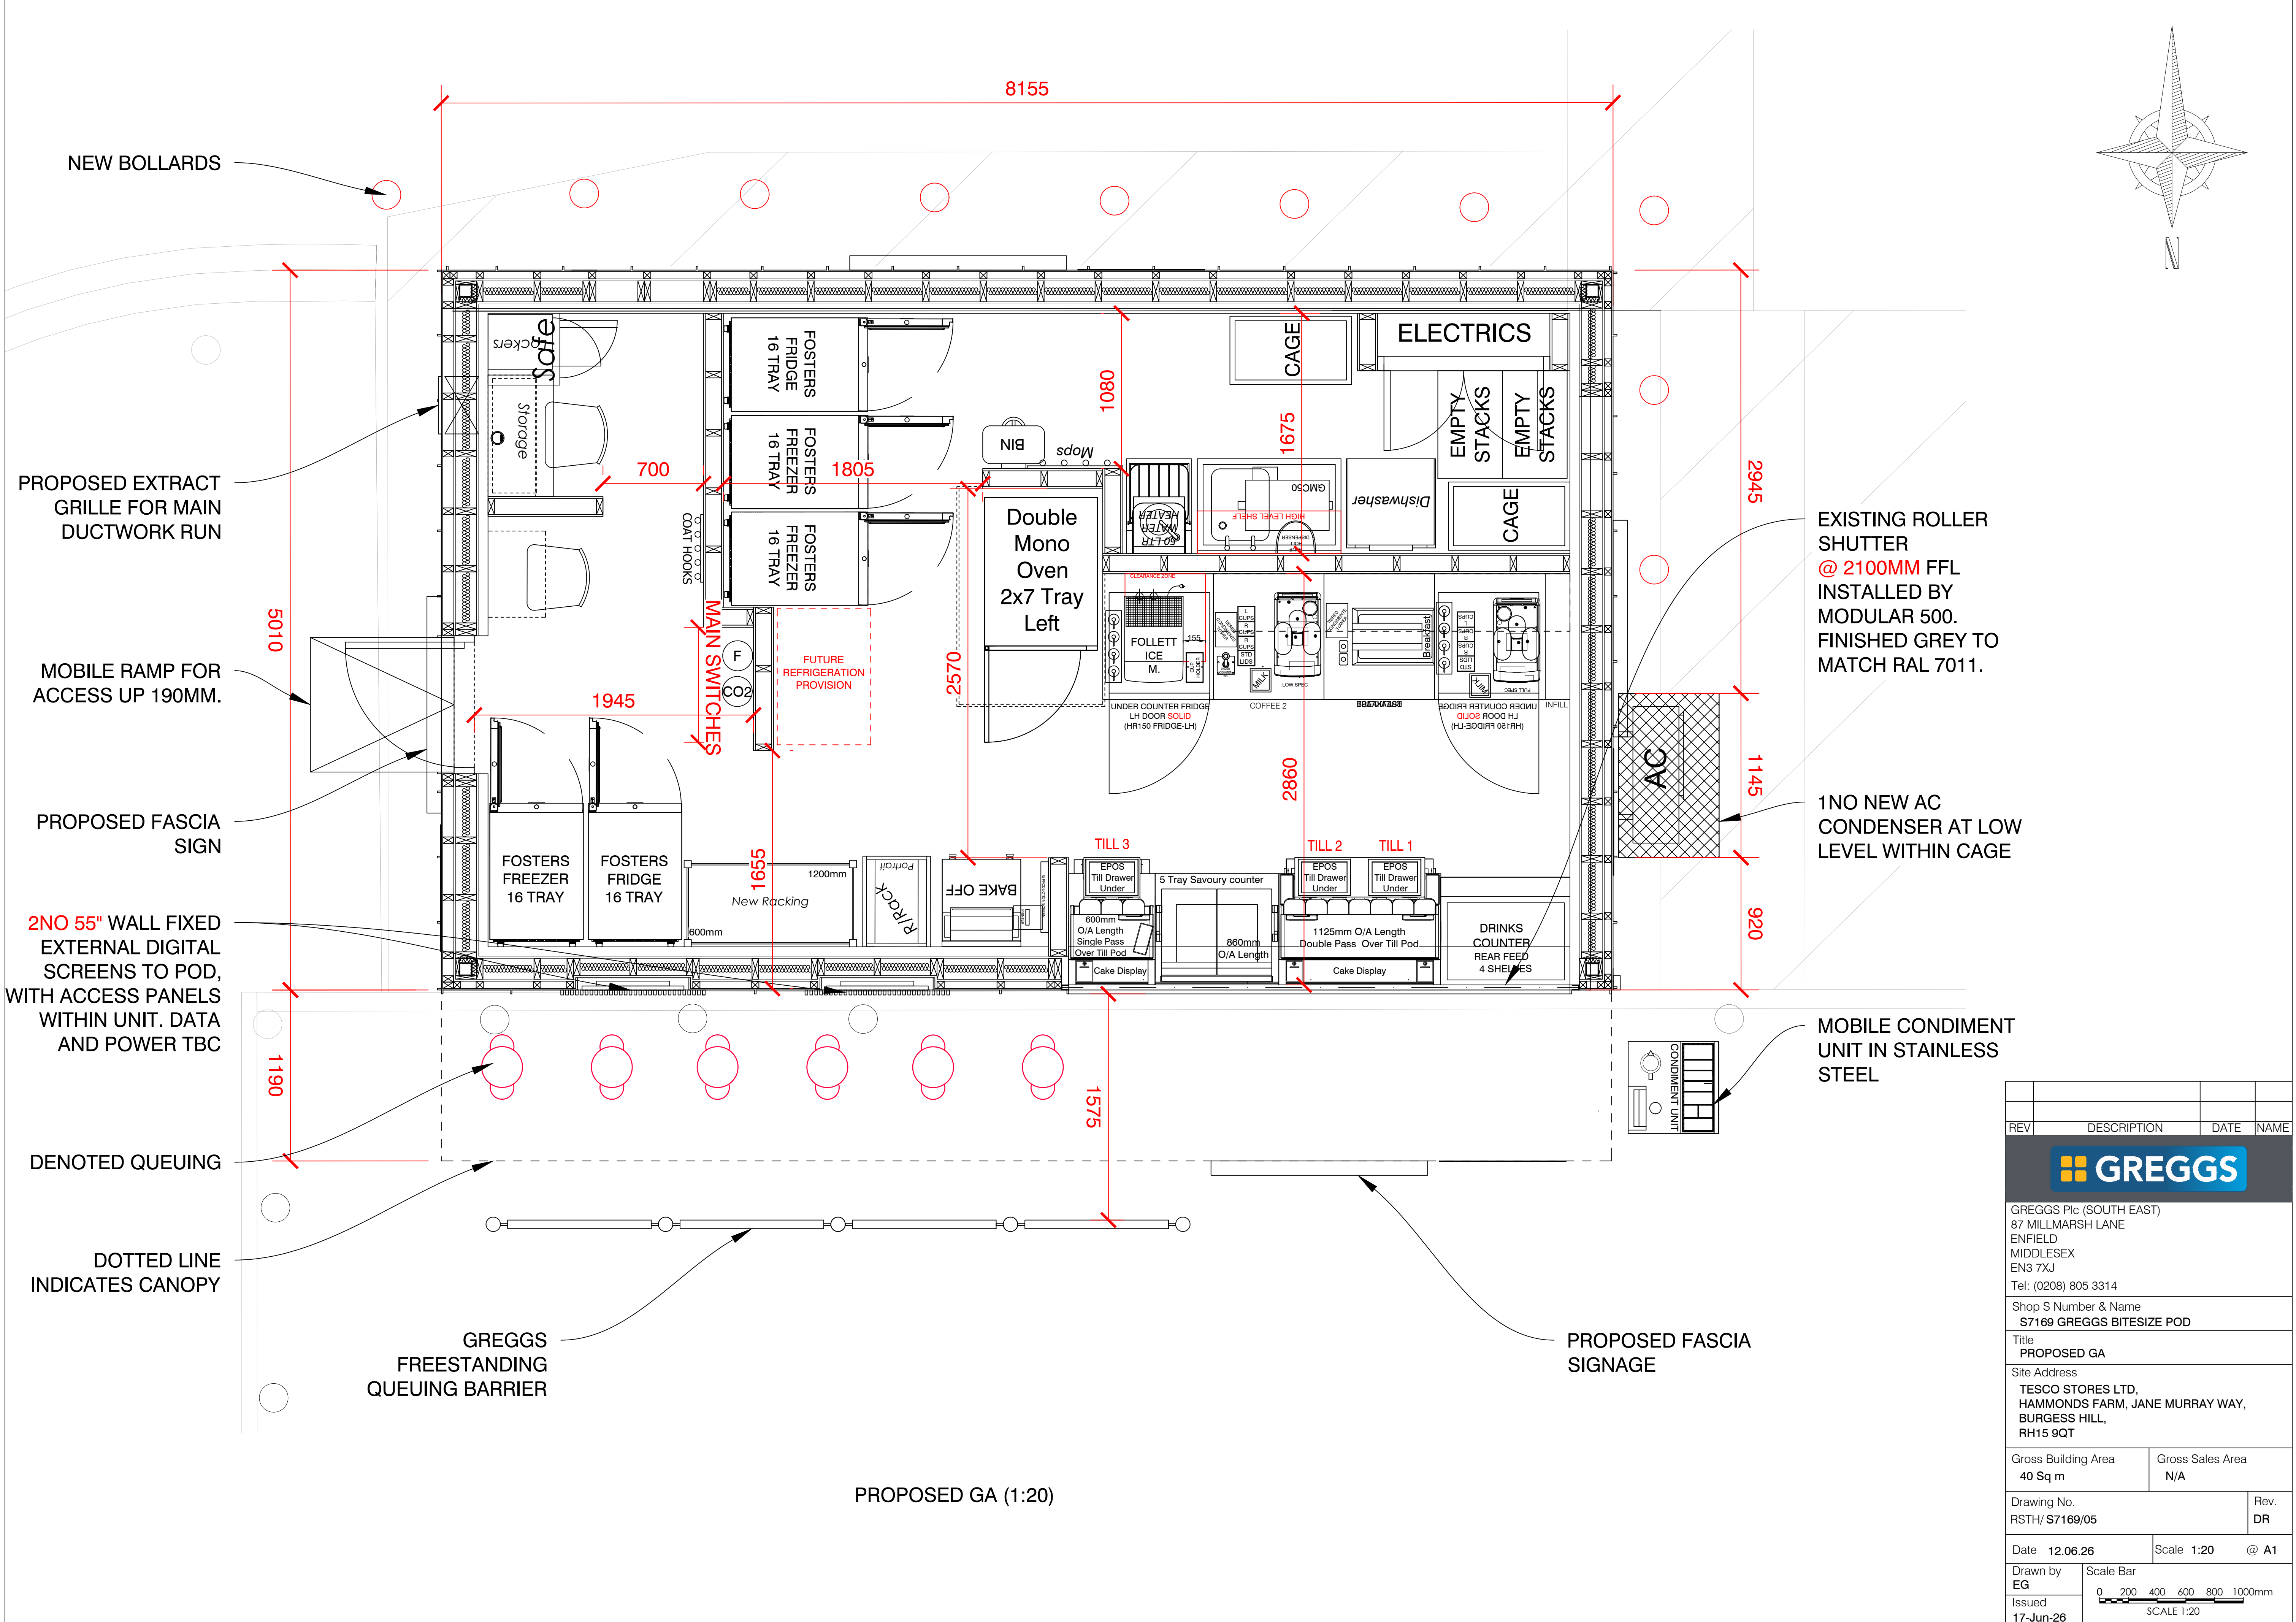

NEW BOLLARDS

PROPOSED EXTRACT GRILLE FOR MAIN DUCTWORK RUN

MOBILE RAMP FOR ACCESS UP 190MM.

PROPOSED FASCIA SIGN

2NO 55" WALL FIXED EXTERNAL DIGITAL SCREENS TO POD, WITH ACCESS PANELS WITHIN UNIT. DATA AND POWER TBC

DENOTED QUEUING

DOTTED LINE INDICATES CANOPY

GREGGS FREESTANDING QUEUING BARRIER

PROPOSED FASCIA SIGNAGE

EXISTING ROLLER SHUTTER @ 2100MM FFL INSTALLED BY MODULAR 500. FINISHED GREY TO MATCH RAL 7011.

1NO NEW AC CONDENSER AT LOW LEVEL WITHIN CAGE

MOBILE CONDIMENT UNIT IN STAINLESS STEEL

PROPOSED GA (1:20)

REV	DESCRIPTION	DATE	NAME
			
GREGGS Plc (SOUTH EAST) 87 MILLMARSH LANE ENFIELD MIDDLESEX EN3 7XJ Tel: (0208) 805 3314			
Shop S Number & Name S7169 GREGGS BITESIZE POD			
Title PROPOSED GA			
Site Address TESCO STORES LTD, HAMMONDS FARM, JANE MURRAY WAY, BURGESS HILL, RH15 9QT			
Gross Building Area 40 Sq m		Gross Sales Area N/A	
Drawing No. RSTH/ S7169/05		Rev. DR	
Date 12.06.26		Scale 1:20 @ A1	
Drawn by EG		Scale Bar 0 200 400 600 800 1000mm	
Issued 17-Jun-26		SCALE 1:20	