



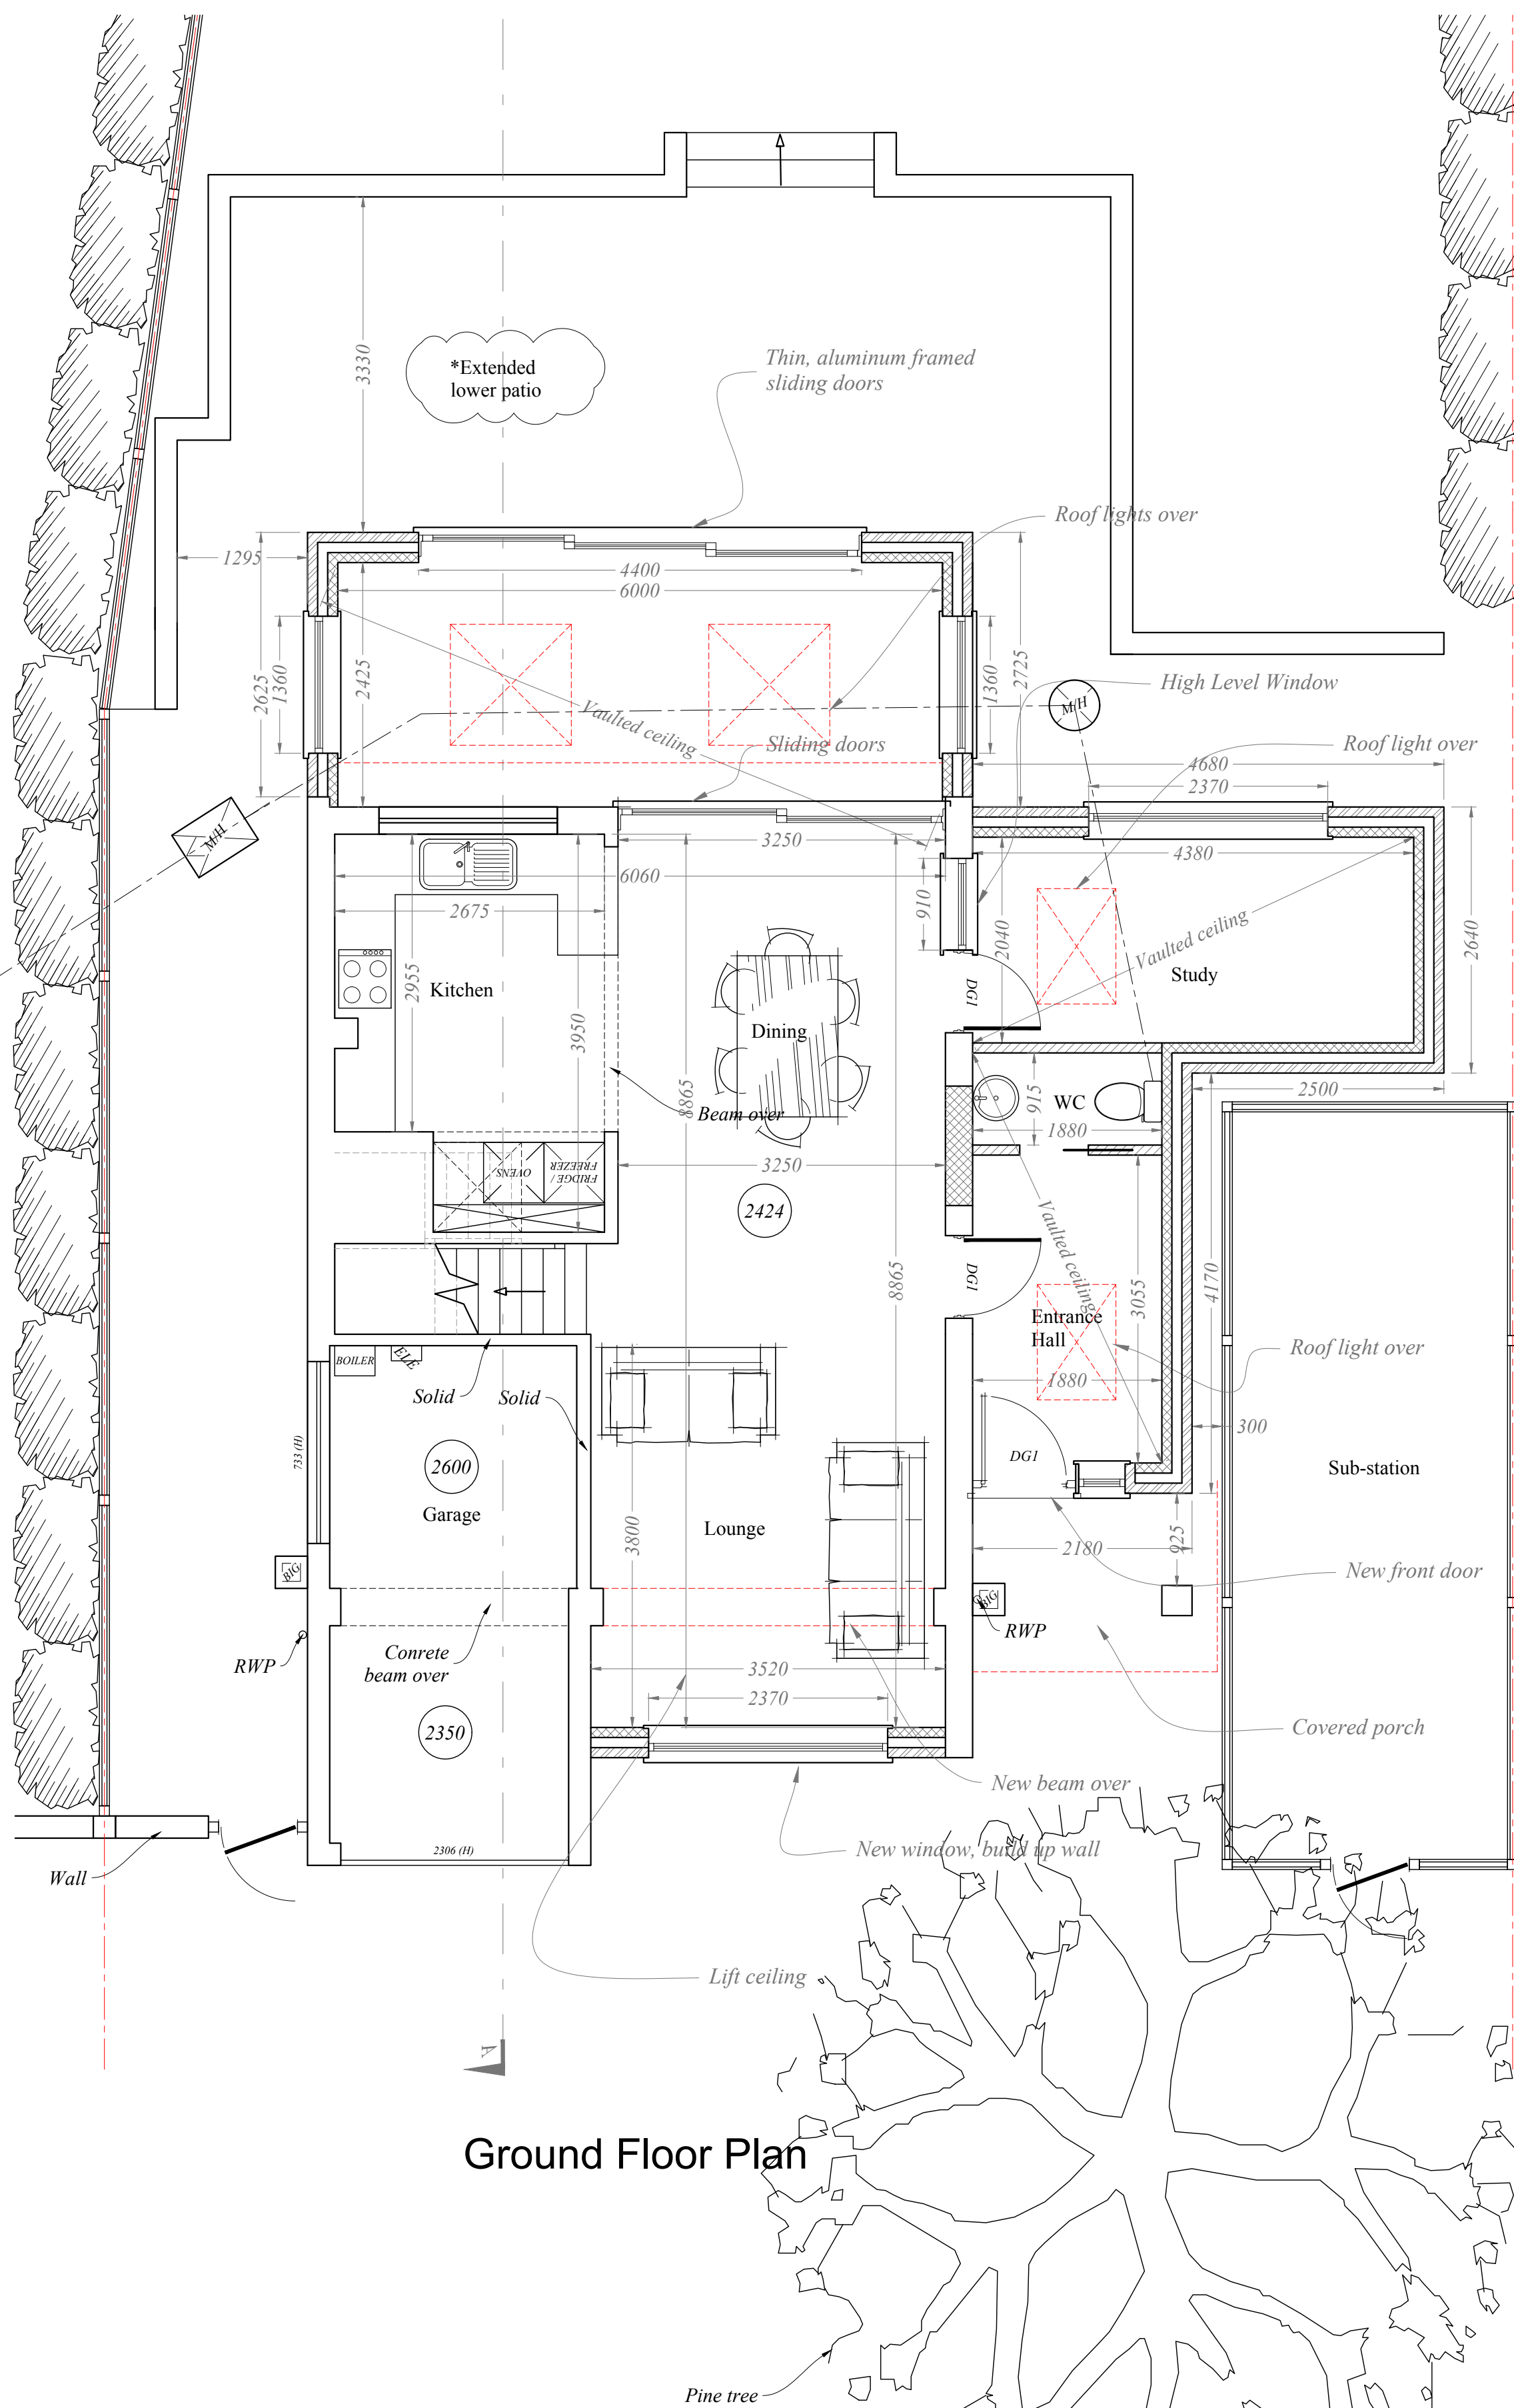

Ground Floor Plan

METRES

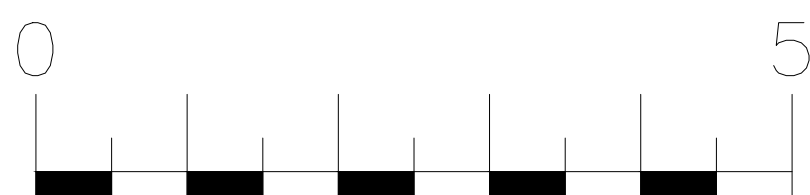

SCALE

rev	date	description	
RB Design Corner Cottage, The Limes, Folkestone, East Grinstead, RH19 2QY Tel: 01342 523 766 Mob 07988 998 928 e-mail: info@rosshondichdesign.co.uk			
project	17 Combers, Balcome, RH17 6NE	drawing WORKS	date 12.11.25
client Mr & Mrs Harvey		PLANS PROPOSED	job no 1:50 PLN 05