




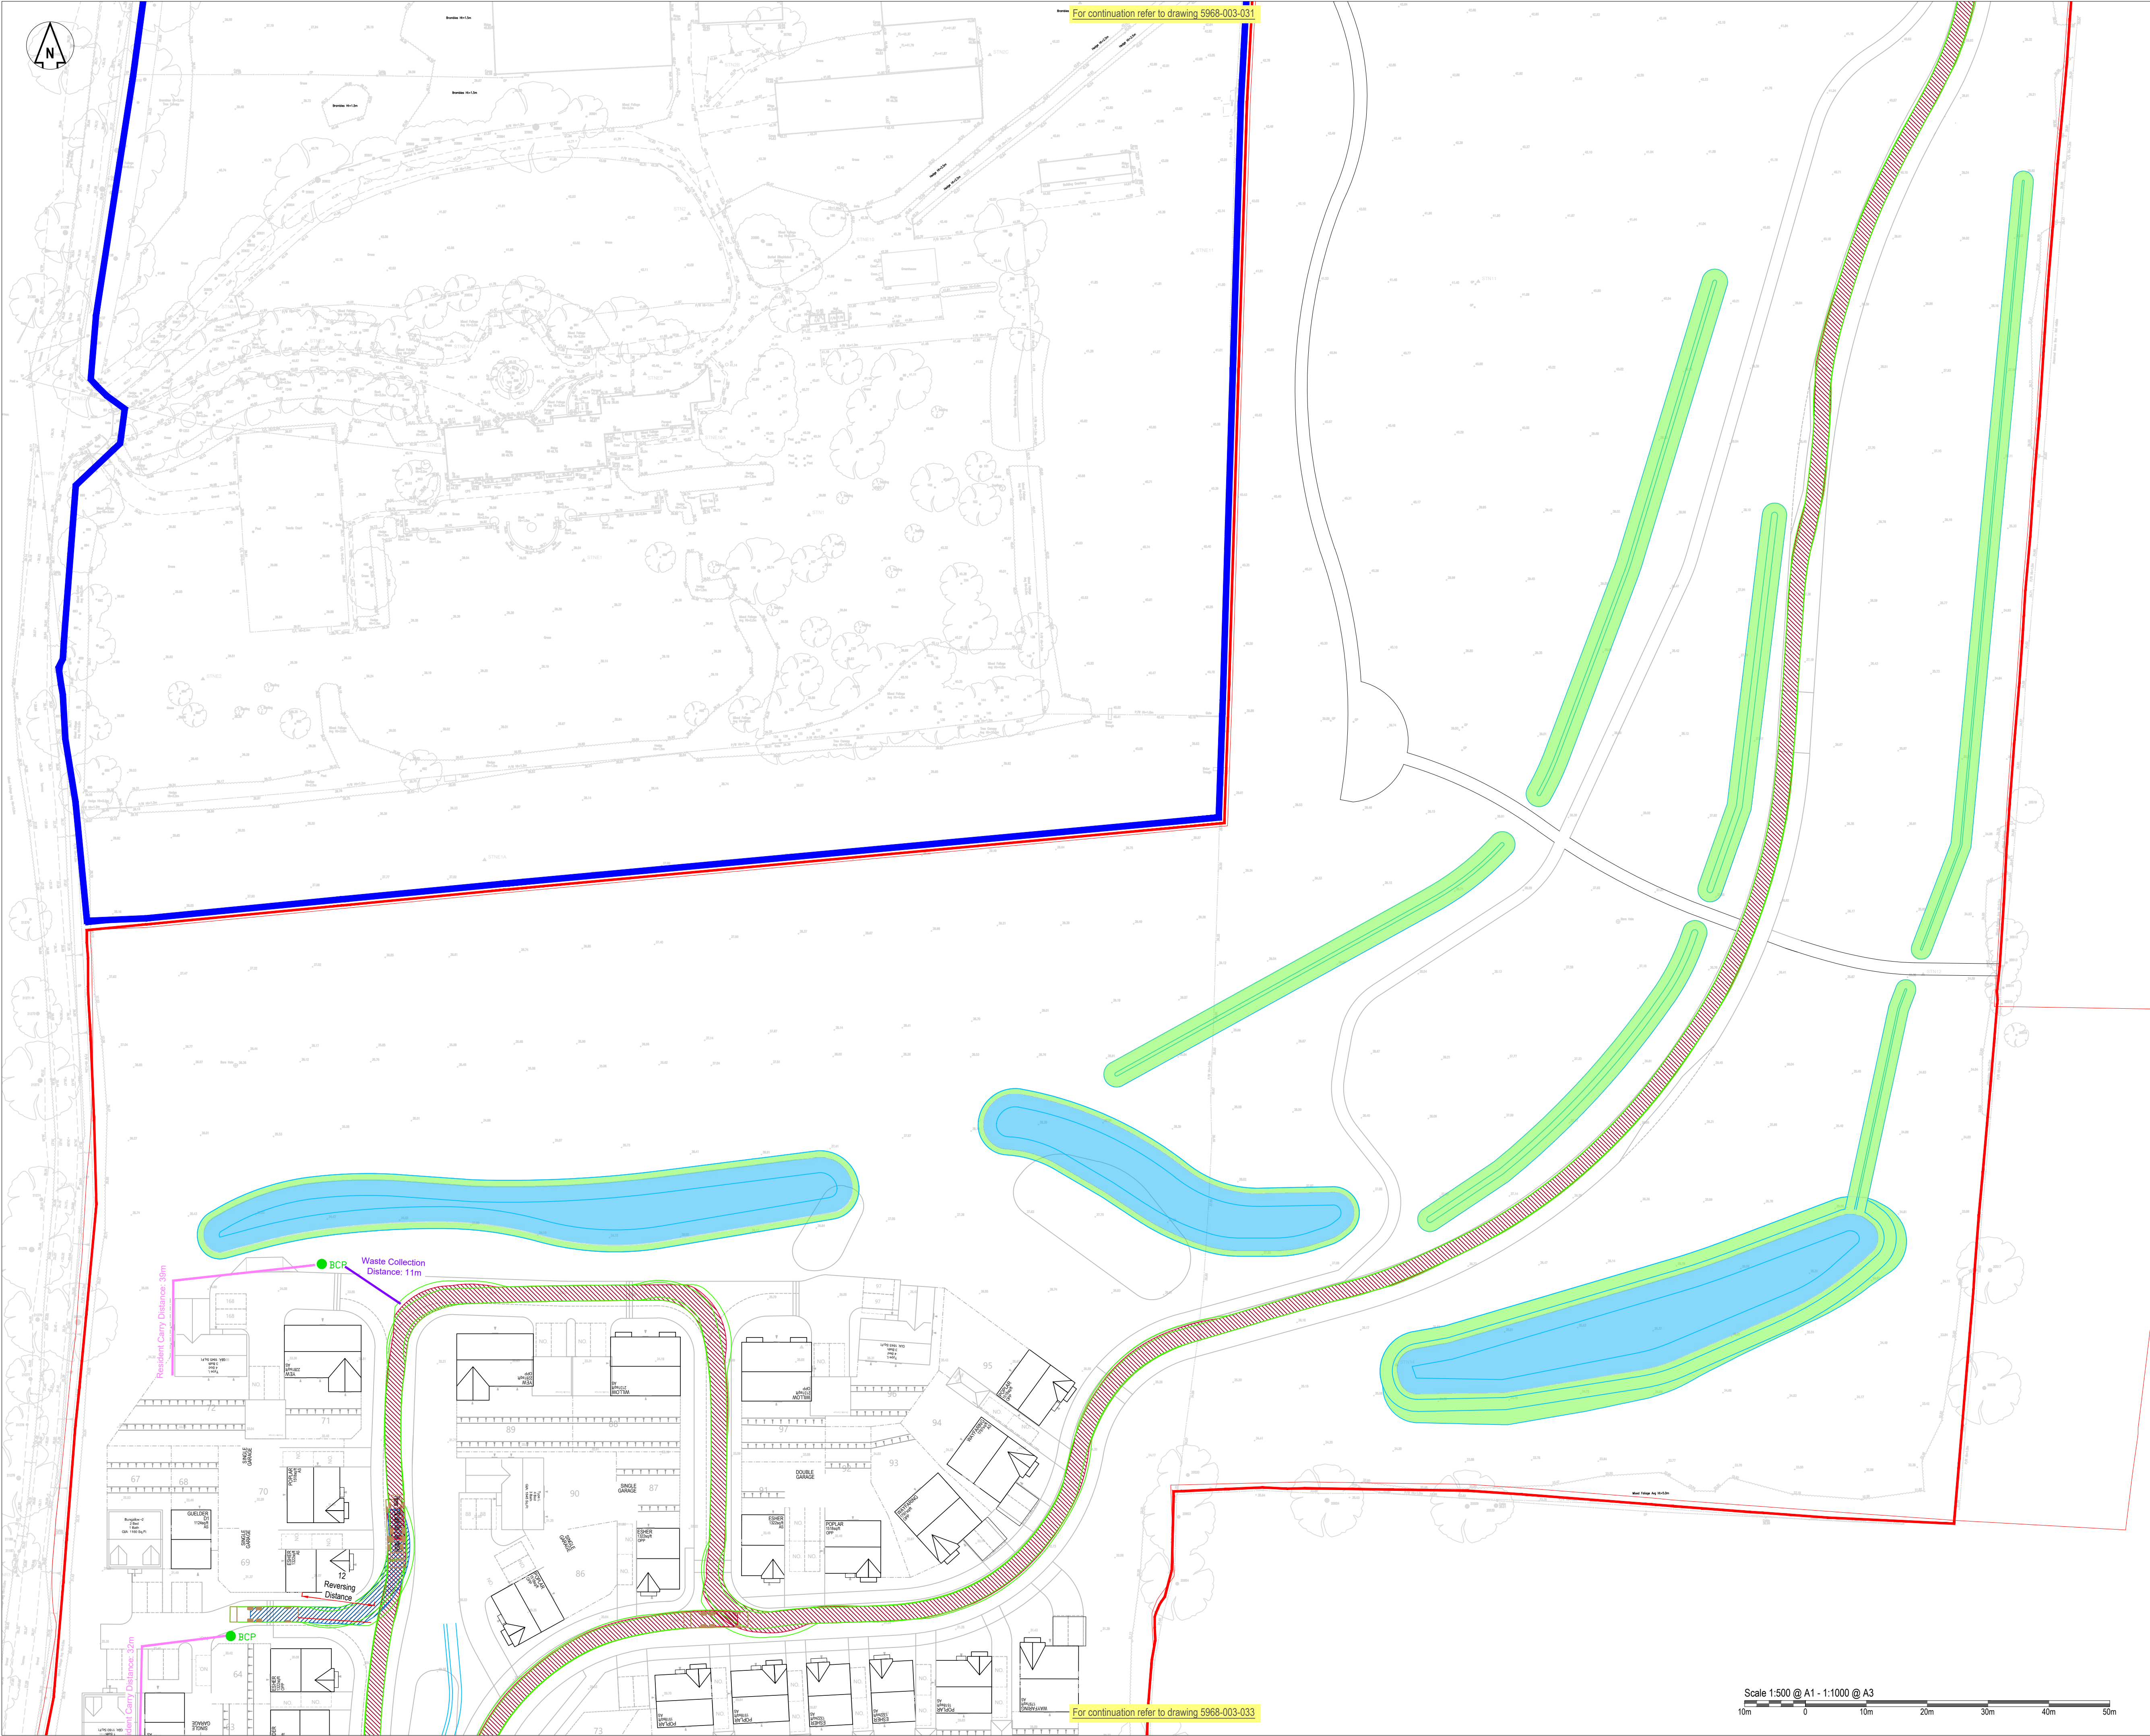


DO NOT SCALE OFF THIS DRAWING

- GENERAL NOTES:
- All dimensions to be checked on site. All details and dimensions relating to sub-Contractors work must be checked and agreed between the sub-Contractor or supplier and the general Contractor.
 - This drawing is to be read in conjunction with all relevant Architect's and Engineer's drawings and specification.
 - The main Contractor is responsible for ensuring the stability of the structure whilst the works are in progress.
 - Any information given regarding existing underground services is given in good faith after consultation with the relevant authority. No liability is accepted by the Consultant and the main Contractor is responsible for obtaining and checking all information and taking due care and attention whilst undertaking the works.

- CDM 2015 RESIDUAL RISKS
- All areas of live traffic and pedestrian movements shall be subject to appropriate traffic management barriers and signs.
 - Access points onto live public highway.
 - Unauthorised access to the site must be prevented at all times.
 - Existing road drainage to be maintained.
 - Be aware of possible live drainage flows and foul effluent during construction. The Contractor shall assess and implement a safe working system and equipment (PPE) as necessary.

The above residual risks are for non-standard hazards. It is assumed that a competent contractor familiar with the construction of this type of work will be appointed who will be aware of the standard hazards.

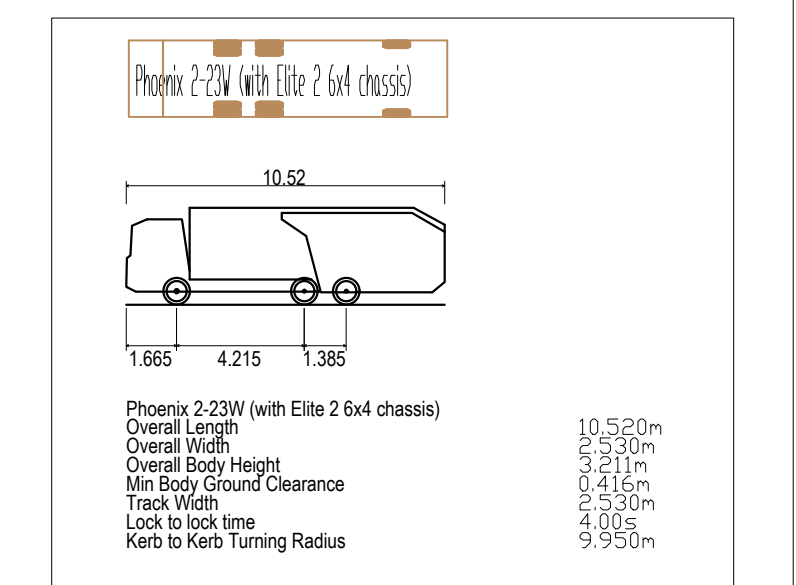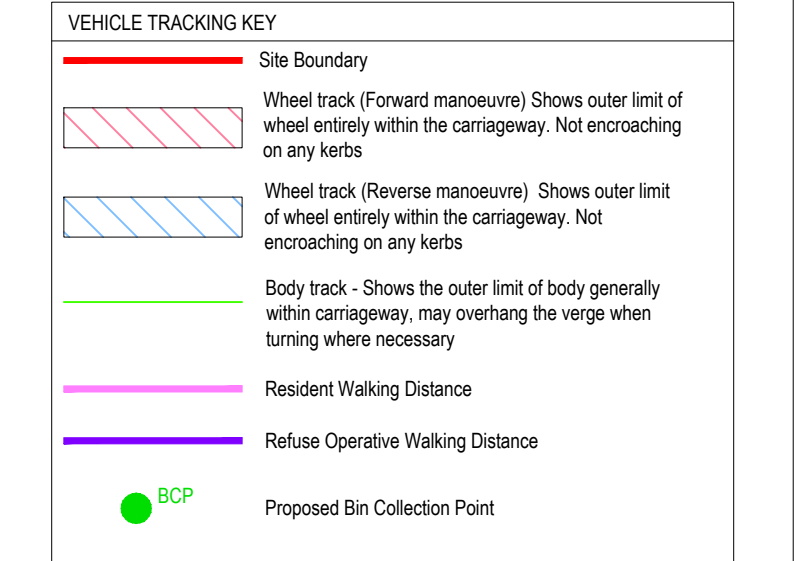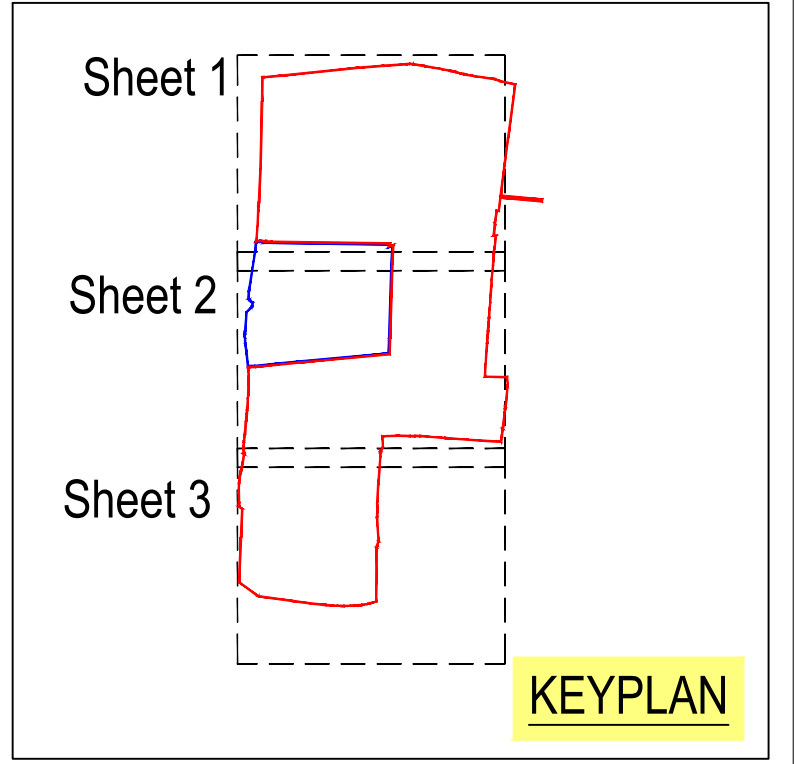

A01	UPDATED TO NEW BCP LOCATIONS	AA	TZ	SB	23/07/2026
P01	ISSUED FOR INFORMATION	NS	SB	SB	19/05/2026
Rev	Comment	By	Chkd	Appr	Date

Revision History					
------------------	--	--	--	--	--

APPROVAL

CALA HOMES SOUTHERN

1 Paris Garden
London
SE1 1ND
t: 0203 773 7880
www.robertwest.co.uk

Project

FOXHOLE FARMS
BOLNEY


Drawing Title

VEHICLE TRACKING
REFUSE
SHEET 2 OF 3


RWCL Internal Register reference: 5968-003

Scales @ A1

032-A01

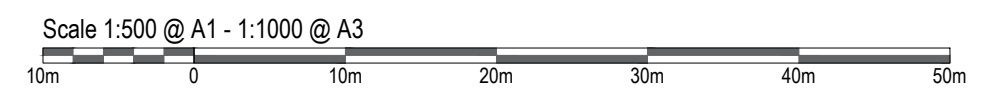

© Robert West Consulting 2019. All rights reserved

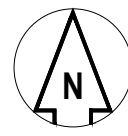

DO NOT SCALE OFF THIS DRAWING




GENERAL NOTES:

- All dimensions to be checked on site. All details and dimensions relating to sub-Contractors work must be checked and agreed between the sub-Contractor or supplier and the general Contractor.
- This drawing is to be read in conjunction with all relevant Architect's and Engineer's drawings and specification.
- The main Contractor is responsible for ensuring the stability of the structure whilst the works are in progress.
- Any information given regarding existing underground services is given in good faith after consultation with the relevant authority. No liability is accepted by the Consultant and the main Contractor is responsible for obtaining and checking all information and taking due care and attention whilst undertaking the works.

CDM 2015 RESIDUAL RISKS

- All areas of live traffic and pedestrian movements shall be subject to appropriate traffic management barriers and signs.
- Access points onto live public highway.
- Unauthorised access to the site must be prevented at all times.
- Existing road drainage to be maintained.
- Be aware of possible live drainage flows and foul effluent during construction. The Contractor shall assess and implement a safe working system and equipment (PPE) as necessary.

The above residual risks are for non-standard hazards. It is assumed that a competent contractor familiar with the construction of this type of work will be appointed who will be aware of the standard hazards.

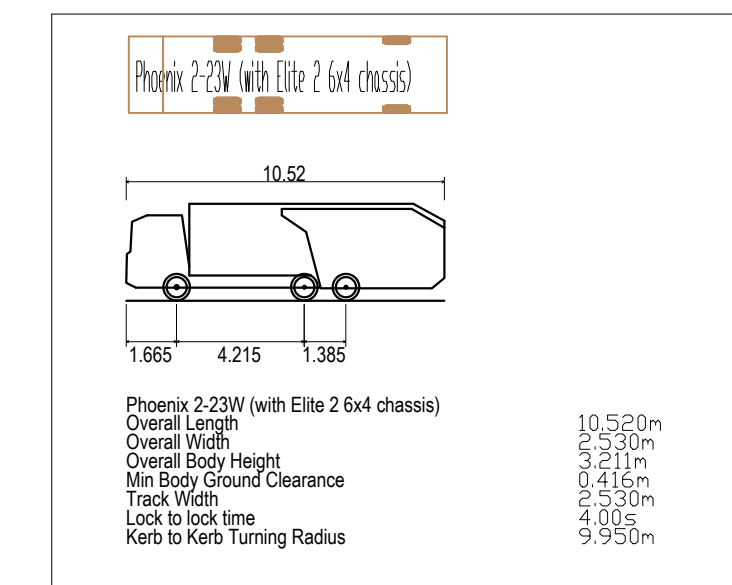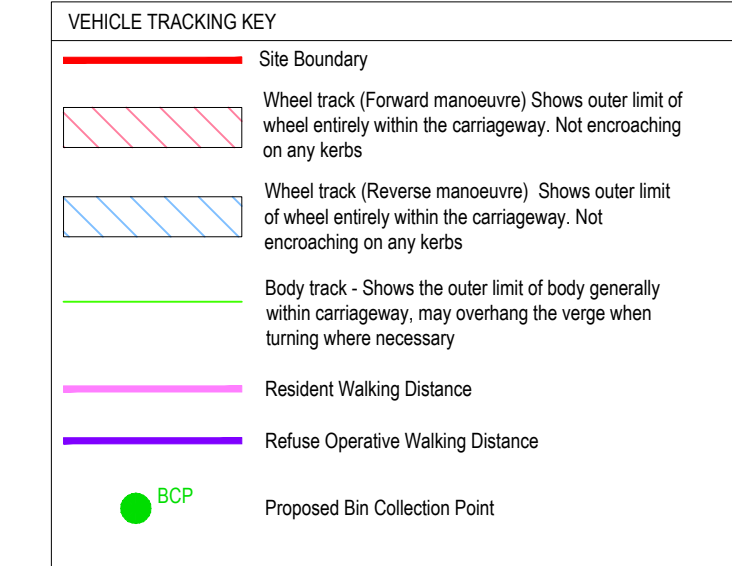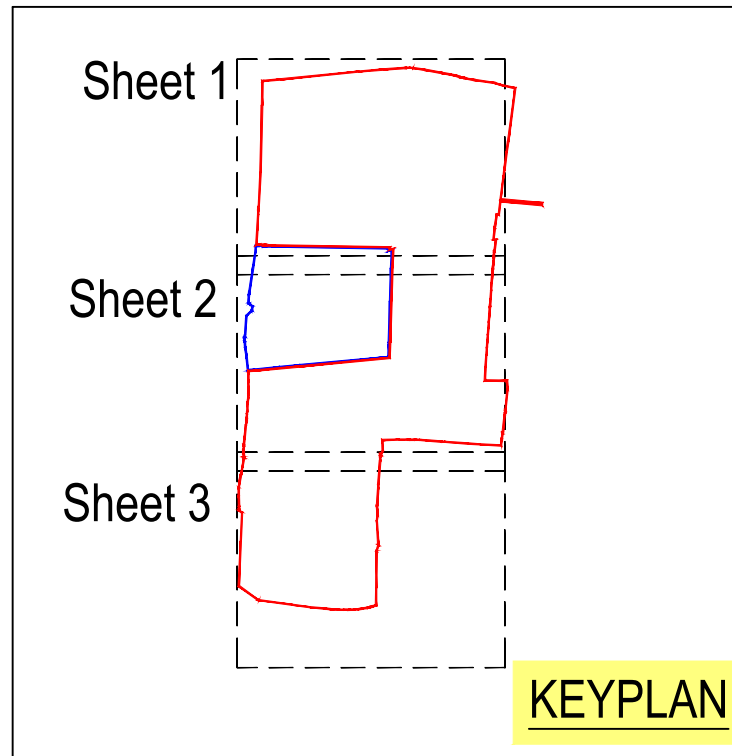

A01	UPDATED TO NEW BCP LOCATIONS	AA	TZ	SB	23/07/2026
P01	ISSUED FOR INFORMATION	NS	SB	SB	19/05/2026
Rev	Comment	By	Chkd	Appr	Date
Revision History					

APPROVAL

CALA HOMES SOUTHERN

robert west
proesgroup

1 Paris Garden
London
SE1 1ND
t: 0203 773 7880
www.robertwest.co.uk

Project
FOXHOLE FARMS
BOLNEY

Drawing Title
VEHICLE TRACKING
REFUSE
SHEET 1 OF 3

RWCL Internal Register reference: 5968-003

Scales @ A1

031-A01

© Robert West Consulting 2019. All rights reserved

Scale 1:500 @ A1 - 1:1000 @ A3

For continuation refer to drawing 5968-003-032



DO NOT SCALE OFF THIS DRAWING




GENERAL NOTES:

1. All dimensions to be checked on site. All details and dimensions relating to sub-Contractors work must be checked and agreed between the sub-Contractor or supplier and the general Contractor.
2. This drawing is to be read in conjunction with all relevant Architect's and Engineer's drawings and specification.
3. The main Contractor is responsible for ensuring the stability of the structure whilst the works are in progress.
4. Any information given regarding existing underground services is given in good faith after consultation with the relevant authority. No liability is accepted by the Consultant and the main Contractor is responsible for obtaining and checking all information and taking due care and attention whilst undertaking the works.

CDM 2015 RESIDUAL RISKS

1. All areas of live traffic and pedestrian movements shall be subject to appropriate traffic management barriers and signs.
2. Access points onto live public highway.
3. Unauthorised access to the site must be prevented at all times.
4. Existing road drainage to be maintained.
5. Be aware of possible live drainage flows and foul effluent during construction. The Contractor shall assess and implement a safe working system and equipment (PPE) as necessary.

The above residual risks are for non-standard hazards. It is assumed that a competent contractor familiar with the construction of this type of work will be appointed who will be aware of the standard hazards.

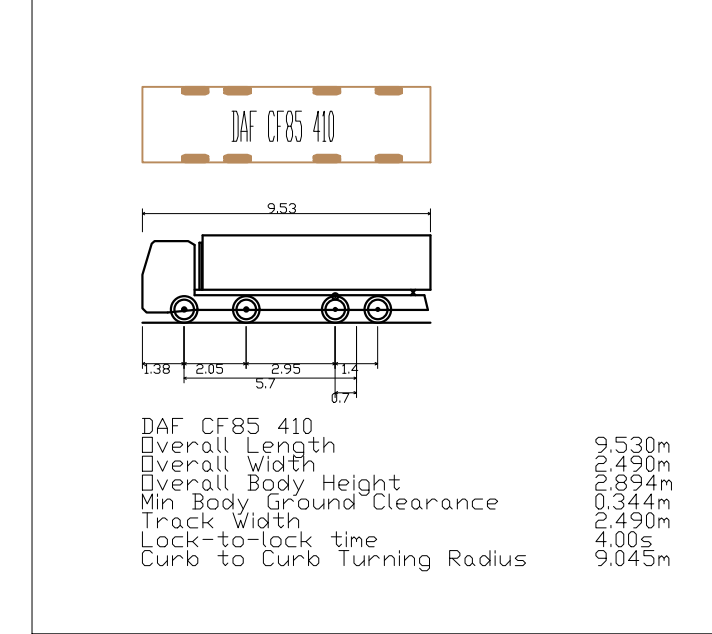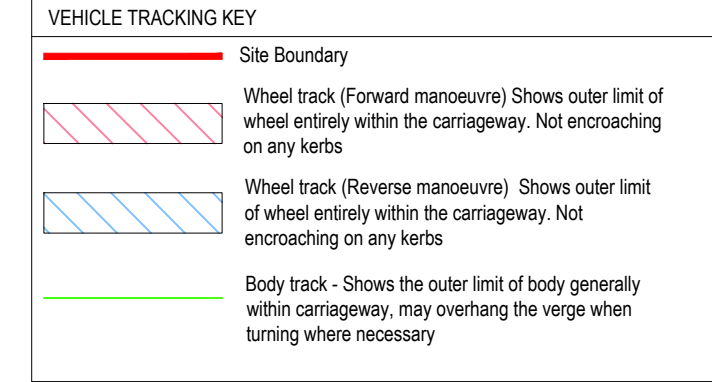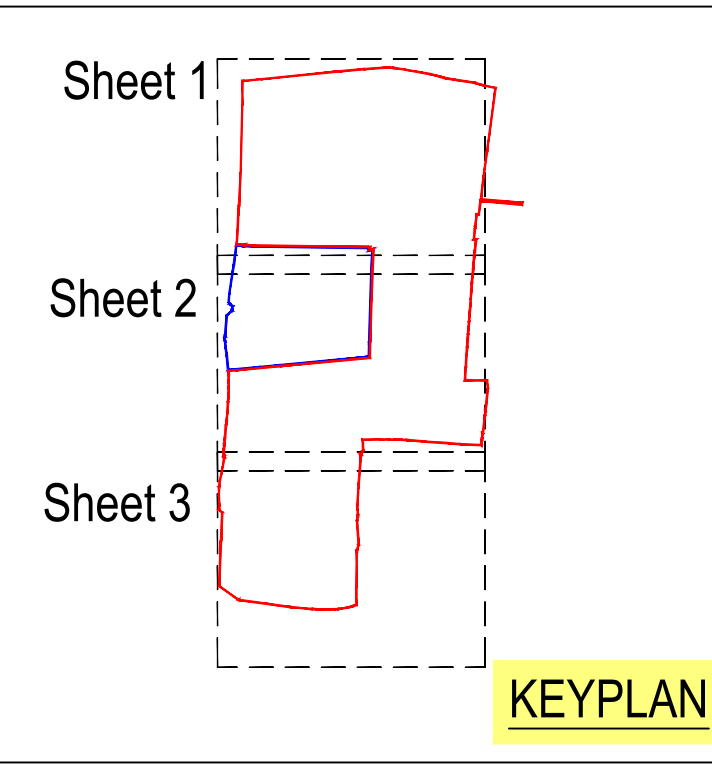

A01	ISSUED FOR APPROVAL	VD	PJ	SB	23/07/2026
P01	ISSUED FOR INFORMATION	NS	SB	SB	19/05/2026
Rev	Comment	By	Chkd	Appr	Date

APPROVAL

CALA HOMES SOUTHERN

robert west
proesgroup
1 Paris Garden
London
SE1 1ND
t: 0203 773 7880
www.robertwest.co.uk

Project
FOXHOLE FARMS
BOLNEY


Drawing Title
VEHICLE TRACKING
TANKER
SHEET 3 OF 3

RWCL Internal Register reference: 5968-003

Scales @ A1

043-A01

Scale 1:500 @ A1 - 1:1000 @ A3
10m 0 10m 20m 30m 40m 50m

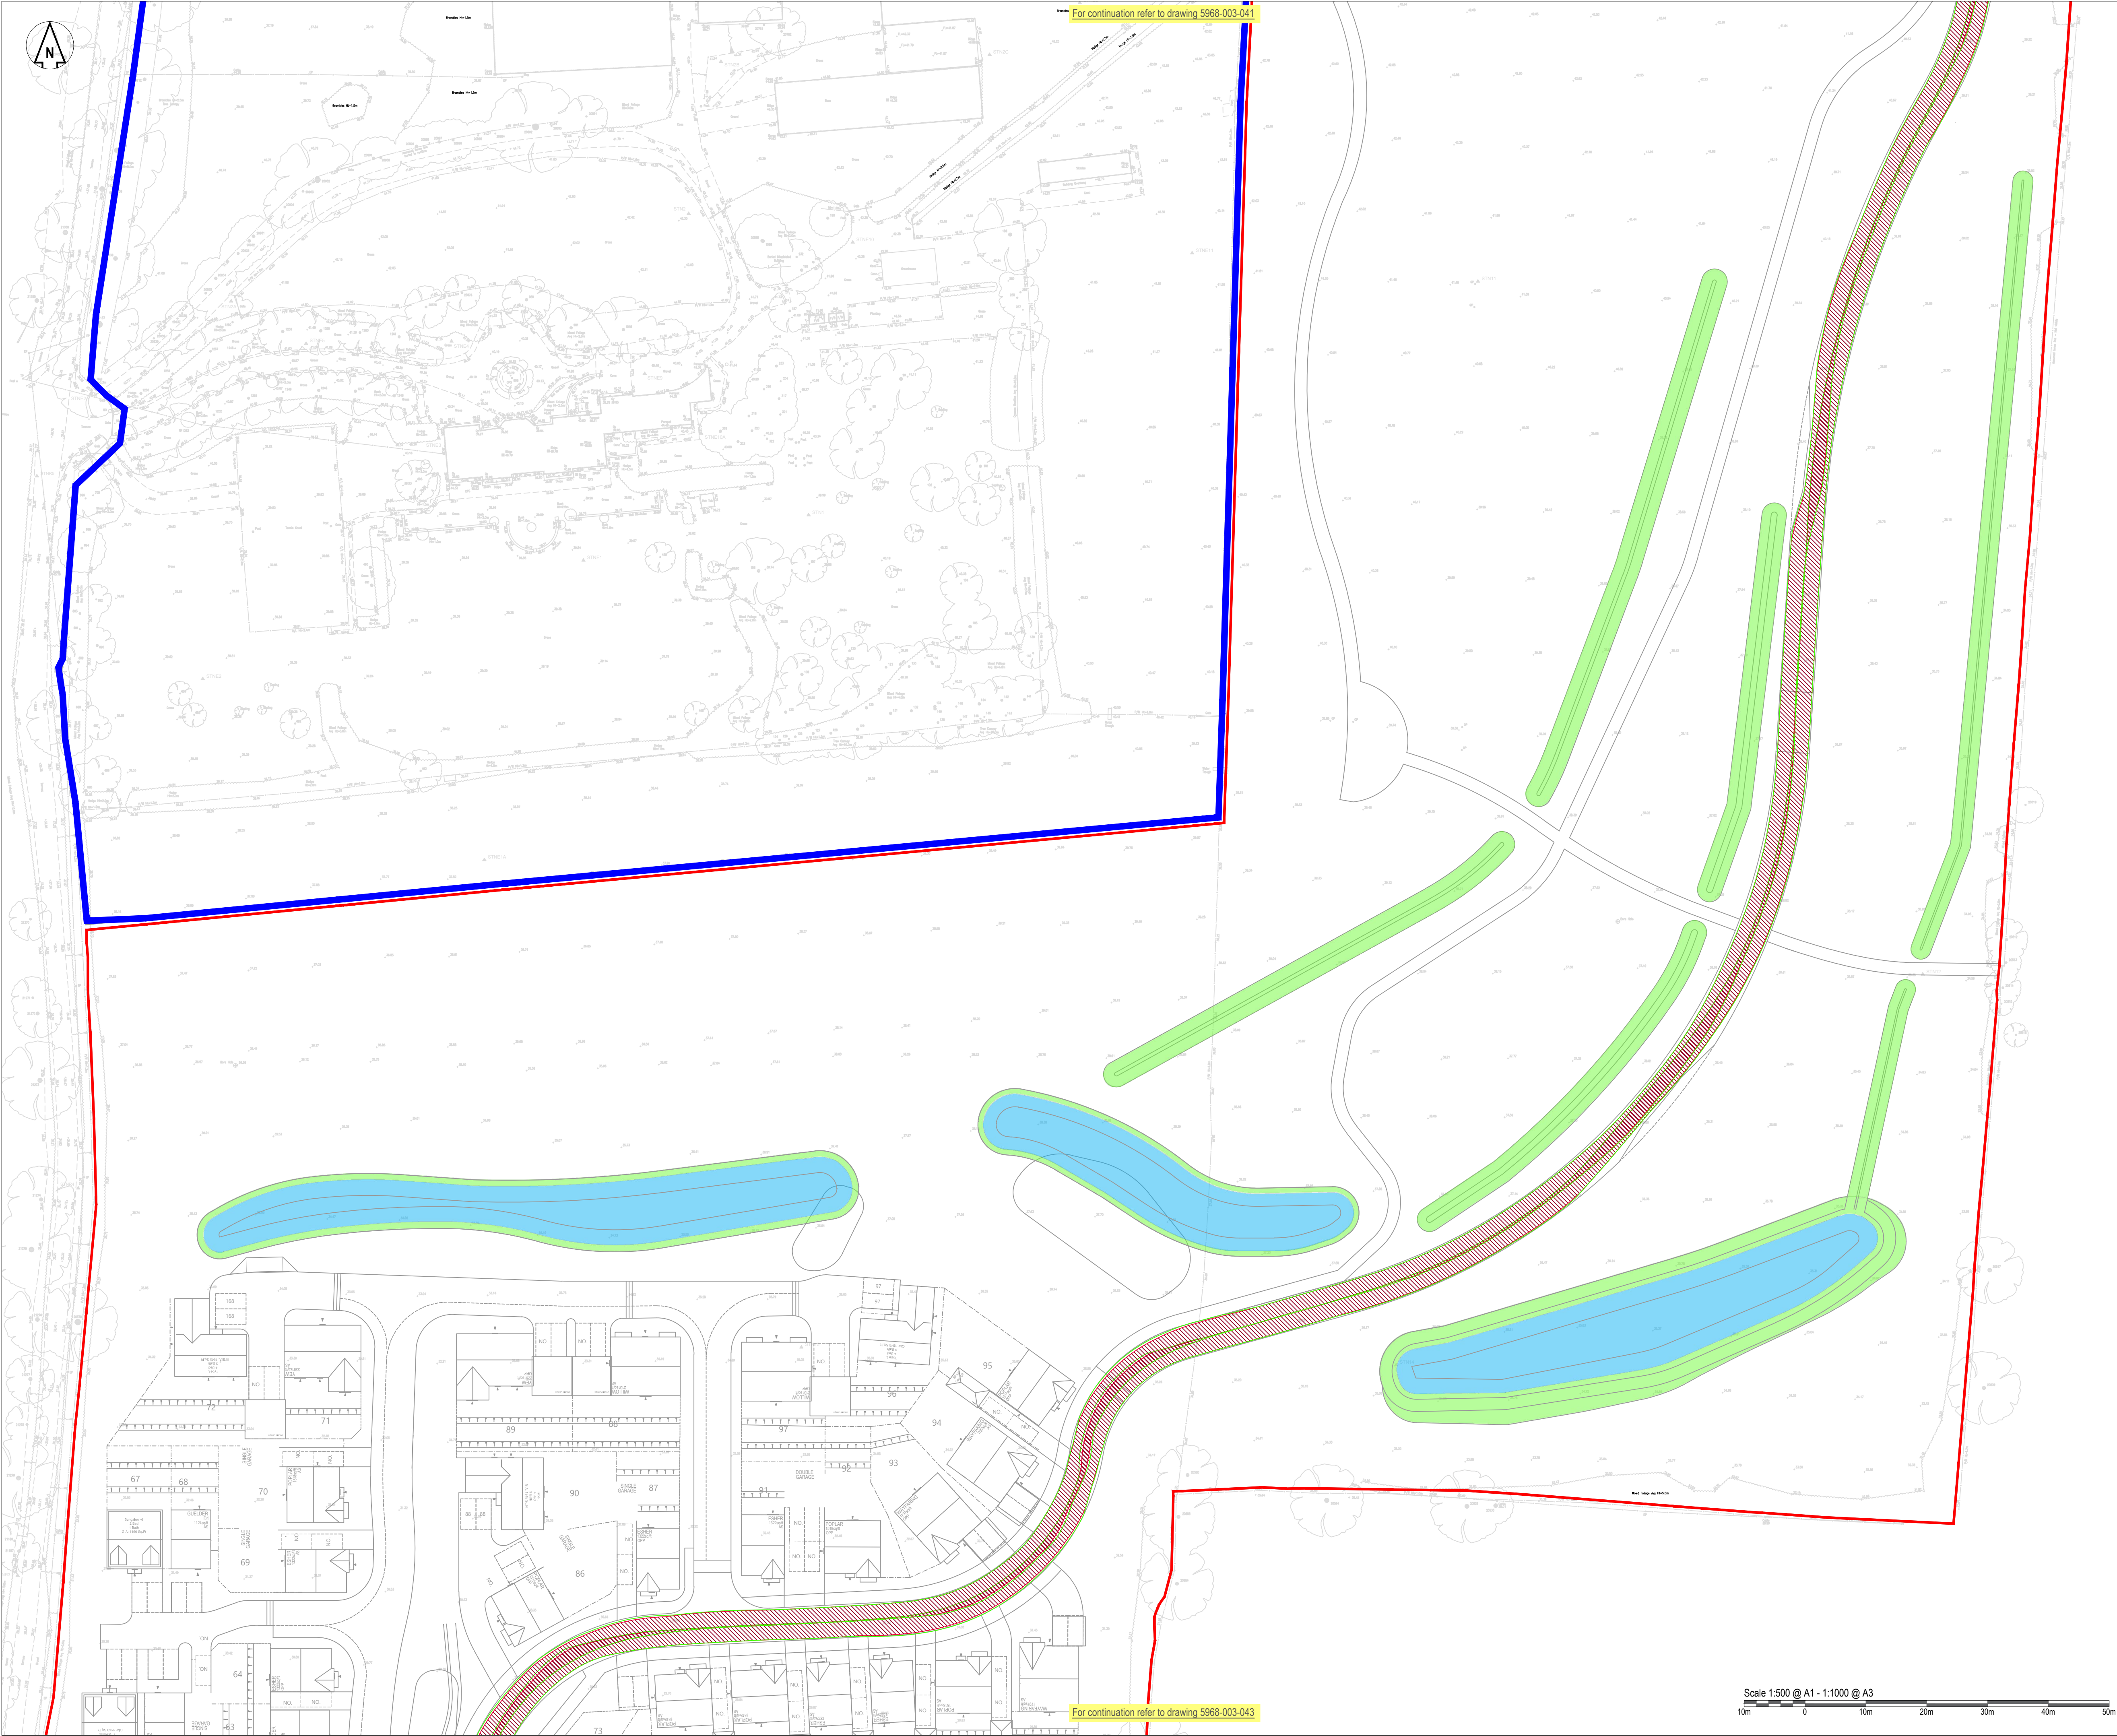

DO NOT SCALE OFF THIS DRAWING




GENERAL NOTES:

1. All dimensions to be checked on site. All details and dimensions relating to sub-Contractors work must be checked and agreed between the sub-Contractor or supplier and the general Contractor.
2. This drawing is to be read in conjunction with all relevant Architect's and Engineer's drawings and specification.
3. The main Contractor is responsible for ensuring the stability of the structure whilst the works are in progress.
4. Any information given regarding existing underground services is given in good faith after consultation with the relevant authority. No liability is accepted by the Consultant and the main Contractor is responsible for obtaining and checking all information and taking due care and attention whilst undertaking the works.

CDM 2015 RESIDUAL RISKS

1. All areas of live traffic and pedestrian movements shall be subject to appropriate traffic management barriers and signs.
2. Access points onto live public highway.
3. Unauthorised access to the site must be prevented at all times
4. Existing road drainage to be maintained.
5. Be aware of possible live drainage flows and foul effluent during construction. The Contractor shall assess and implement a safe working system and equipment (PPE) as necessary.

The above residual risks are for non-standard hazards. It is assumed that a competent contractor familiar with the construction of this type of work will be appointed who will be aware of the standard hazards.

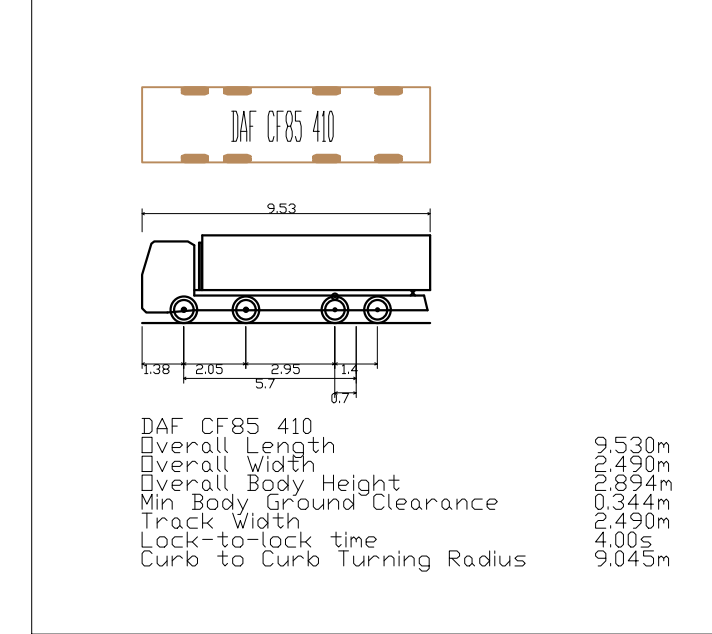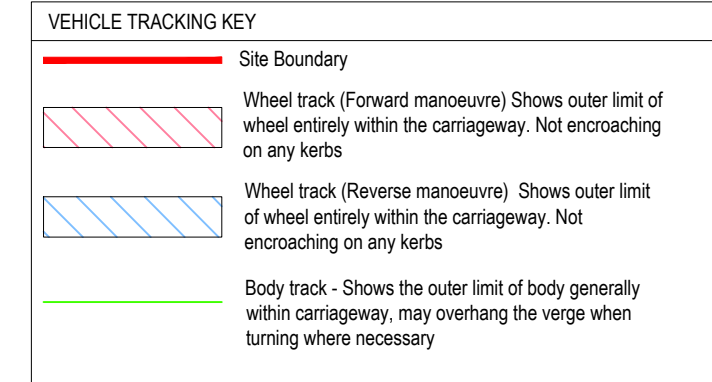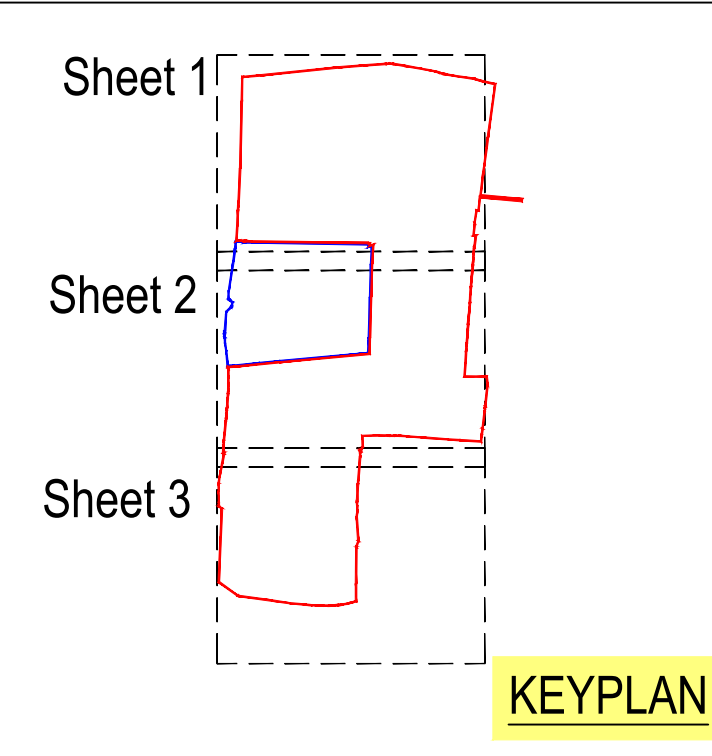

A01	ISSUED FOR APPROVAL	VD	PJ	SB	23/07/2026
P01	ISSUED FOR INFORMATION	NS	SB	SB	19/05/2026
Rev	Comment	By	Chkd	Appr	Date

APPROVAL

CALA HOMES SOUTHERN

robert west
proesgroup

1 Paris Garden
London
SE1 1ND
t: 0203 773 7880
www.robertwest.co.uk

Project
FOXHOLE FARMS
BOLNEY

Drawing Title
VEHICLE TRACKING
TANKER
SHEET 2 OF 3

RWCL Internal Register reference: 5968-003

Scales @ A1

042-A01

Scale 1:500 @ A1 - 1:1000 @ A3





DO NOT SCALE OFF THIS DRAWING




GENERAL NOTES:

1. All dimensions to be checked on site. All details and dimensions relating to sub-Contractors work must be checked and agreed between the sub-Contractor or supplier and the general Contractor.
2. This drawing is to be read in conjunction with all relevant Architect's and Engineer's drawings and specification.
3. The main Contractor is responsible for ensuring the stability of the structure whilst the works are in progress.
4. Any information given regarding existing underground services is given in good faith after consultation with the relevant authority. No liability is accepted by the Consultant and the main Contractor is responsible for obtaining and checking all information and taking due care and attention whilst undertaking the works.

CDM 2015 RESIDUAL RISKS

1. All areas of live traffic and pedestrian movements shall be subject to appropriate traffic management barriers and signs.
2. Access points onto live public highway.
3. Unauthorised access to the site must be prevented at all times
4. Existing road drainage to be maintained.
5. Be aware of possible live drainage flows and foul effluent during construction. The Contractor shall assess and implement a safe working system and equipment (PPE) as necessary.

The above residual risks are for non-standard hazards. It is assumed that a competent contractor familiar with the construction of this type of work will be appointed who will be aware of the standard hazards.

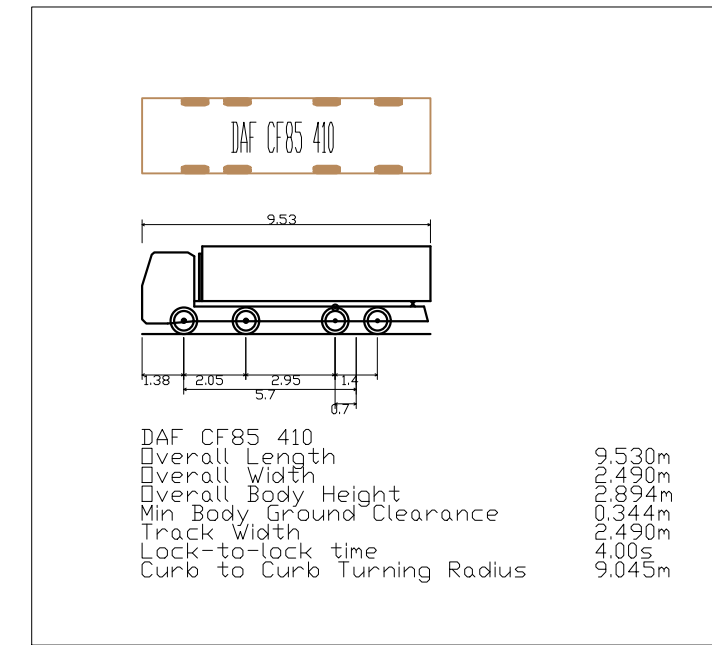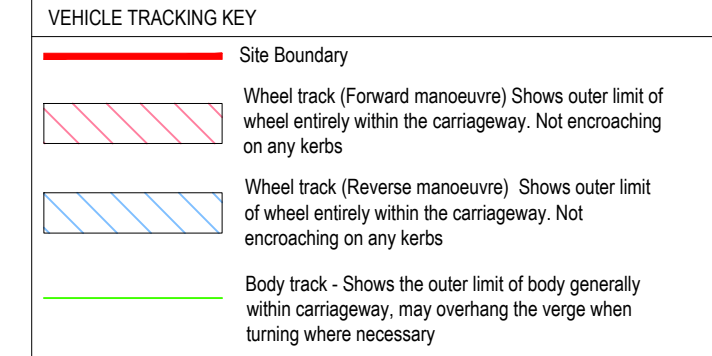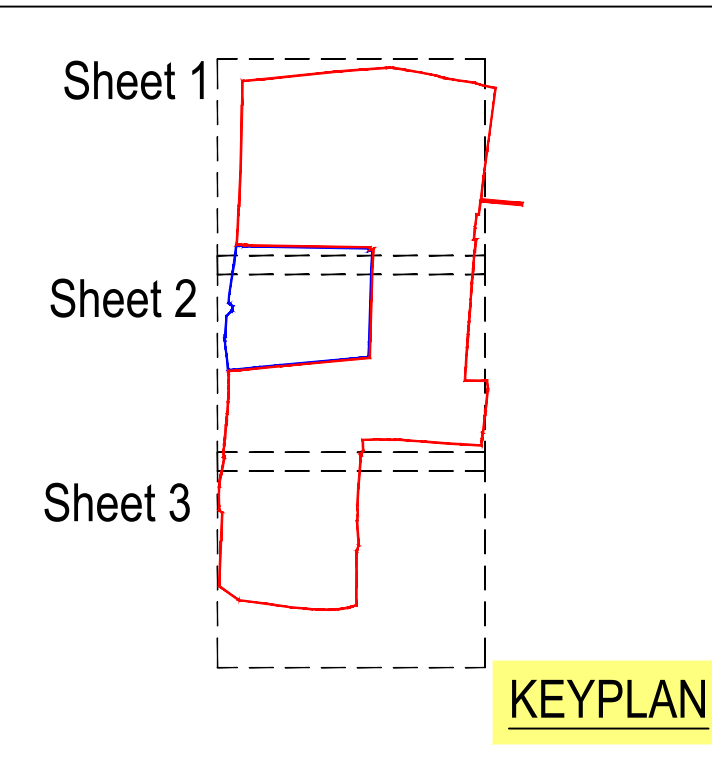

A01	ISSUED FOR APPROVAL	VD	PJ	SB	23/07/2026
P01	ISSUED FOR INFORMATION	NS	SB	SB	19/05/2026
Rev	Comment	By	Chkd	Appr	Date

APPROVAL

CALA HOMES SOUTHERN

robert west
prosgroup

1 Paris Garden
London
SE1 1ND
t: 0203 773 7880
www.robertwest.co.uk

Project
FOXHOLE FARMS
BOLNEY

Drawing Title
VEHICLE TRACKING
TANKER
SHEET 1 OF 3

RWCL Internal Register reference: 5968-003

Scales @ A1

041-A01

© Robert West Consulting 2019. All rights reserved

Scale 1:500 @ A1 - 1:1000 @ A3

10m 0 10m 20m 30m 40m 50m

For continuation refer to drawing 5968-003-042



DO NOT SCALE OFF THIS DRAWING

1. All dimensions to be checked on site. All details and dimensions relating to sub-Contractors work must be checked and agreed between the sub-Contractor or supplier and the general Contractor.
2. This drawing is to be read in conjunction with all relevant Architect's and Engineer's drawings and specification.
3. The main Contractor is responsible for ensuring the stability of the structure whilst the works are in progress.
4. Any information given regarding existing underground services is given in good faith after consultation with the relevant authority. No liability is accepted by the Consultant and the main Contractor is responsible for obtaining and checking all information and taking due care and attention whilst undertaking the works.

1. All areas of live traffic and pedestrian movements shall be subject to appropriate traffic management barriers and signs.
2. Access points onto live public highway.
3. Unauthorised access to the site must be prevented at all times
4. Existing road drainage to be maintained.
5. Be aware of possible live drainage flows and foul effluent during construction. The Contractor shall assess and implement a safe working system and equipment (PPE) as necessary.

Sheet 1

Sheet 2

Sheet 3

KEYPLAN

APPROVAL

CALA HOMES SOUTHERN

robert west
proesgroup

1 Paris Garden
London
SE1 8ND
t: 0203 773 7880
www.robertwest.co.uk

Project
FOXHOLE FARMS
BOLNEY

Drawing Title

VISIBILITY SPLAY
SHEET 3 OF 3

RWCL Internal Register reference: 5968-003

Scales @ A:

053-A01

LEVELS KEY	
	Site Boundary
	2.4 x XXm Junction Visibility Splay
	2.4 x XXm Forward Visibility Splay

Scale 1:500 @ A1 - 1:1000 @ A3





For continuation refer to drawing 5968-003-051

DO NOT SCALE OFF THIS DRAWING

GENERAL NOTES:

1. All dimensions to be checked on site. All details and dimensions relating to sub-Contractors work must be checked and agreed between the sub-Contractor or supplier and the general Contractor.
2. This drawing is to be read in conjunction with all relevant Architect's and Engineer's drawings and specification.
3. The main Contractor is responsible for ensuring the stability of the structure whilst the works are in progress.
4. Any information given regarding existing underground services is given in good faith after consultation with the relevant authority. No liability is accepted by the Consultant and the main Contractor is responsible for obtaining and checking all information and taking due care and attention whilst undertaking the works.

CDM 2015 RESIDUAL RISKS

1. All areas of live traffic and pedestrian movements shall be subject to appropriate traffic management barriers and signs.
2. Access points onto live public highway.
3. Unauthorised access to the site must be prevented at all times
4. Existing road drainage to be maintained.
5. Be aware of possible live drainage flows and foul effluent during construction. The Contractor shall assess and implement a safe working system and equipment (PPE) as necessary.

The above residual risks are for non-standard hazards. It is assumed that a competent contractor familiar with the construction of this type of work will be appointed who will be aware of the standard hazards.

Sheet 1

Sheet 2

Sheet 3

KEYPLAN

A01	ISSUED FOR APPROVAL	TZ	SB	SB	24/07/2026
P01	ISSUED FOR INFORMATION	NS	SB	SB	01/06/2026
Rev	Comment	By	Chkd	Appr	Date

Revision History

APPROVAL

CALA HOMES SOUTHERN

robert west
proesgroup

1 Paris Garden
SE1 1ND
t: 0203 773 7880
www.robertwest.co.uk

Project
FOXHOLE FARMS
BOLNEY

Drawing Title
VISIBILITY SPLAY
SHEET 2 OF 3

RWCL Internal Register reference: 5968-003

Scales @ A1

052-A01

LEVELS KEY	
—	Site Boundary
—	2.4 x XXm Junction Visibility Splay
—	2.4 x XXm Forward Visibility Splay

Scale 1:500 @ A1 - 1:1000 @ A3
10m 0 10m 20m 30m 40m 50m

For continuation refer to drawing 5968-003-053

© Robert West Consulting 2019. All rights reserved



LEVELS KEY	
—	Site Boundary
—	2.4 x XXm Junction Visibility Splay
—	2.4 x XXm Forward Visibility Splay

DO NOT SCALE OFF THIS DRAWING


GENERAL NOTES:

- All dimensions to be checked on site. All details and dimensions relating to sub-Contractors work must be checked and agreed between the sub-Contractor or supplier and the general Contractor.
- This drawing is to be read in conjunction with all relevant Architect's and Engineer's drawings and specification.
- The main Contractor is responsible for ensuring the stability of the structure whilst the works are in progress.
- Any information given regarding existing underground services is given in good faith after consultation with the relevant authority. No liability is accepted by the Consultant and the main Contractor is responsible for obtaining and checking all information and taking due care and attention whilst undertaking the works.

CDM 2015 RESIDUAL RISKS

- All areas of live traffic and pedestrian movements shall be subject to appropriate traffic management barriers and signs.
- Access points onto live public highway.
- Unauthorised access to the site must be prevented at all times
- Existing road drainage to be maintained.
- Be aware of possible live drainage flows and foul effluent during construction. The Contractor shall assess and implement a safe working system and equipment (PPE) as necessary.

The above residual risks are for non-standard hazards. It is assumed that a competent contractor familiar with the construction of this type of work will be appointed who will be aware of the standard hazards.

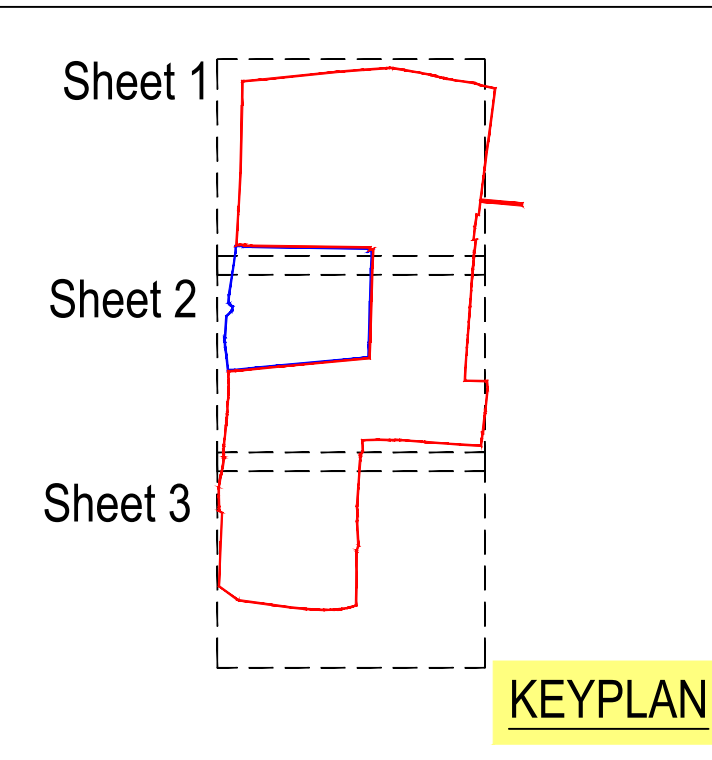

Scale 1:500 @ A1 - 1:1000 @ A3
10m 0 10m 20m 30m 40m 50m

For continuation refer to drawing 5968-003-052

A01	ISSUED FOR APPROVAL	TZ	SB	SB	24/07/2026
P01	ISSUED FOR INFORMATION	NS	SB	SB	01/06/2026
Rev	Comment	By	Chkd	Appr	Date

APPROVAL

CALA HOMES SOUTHERN

robert west
prosgroup

1 Paris Garden
London
SE1 1ND
t: 0203 773 7880
www.robertwest.co.uk

Project
FOXHOLE FARMS
BOLNEY

Drawing Title
VISIBILITY SPLAYS
SHEET 1 OF 3

RWCL Internal Register reference: 5968-003

Scales @ A1

051-A01

© Robert West Consulting 2019. All rights reserved

Appendix C – Parking Allocation Plan




KEY:

- Allocated parking space - 343 SPACES
- Allocated garage space - 93 SPACES
- M4(2) Spaces - 42 SPACES
- Integ Parking - 28 SPACES
- Visitors Parking Space - 14 SPACES
- Unallocated spaces - 3 SPACES
- Coach parking - 1 SPACE
- Sub-station parking - 2 SPACES
- Cycle Store (within Garage)
- Cycle Store

- EVC Wall Mounted Electric Vehicle Charging Point
Final Position is subject to suppliers detail design.
- EVC Freestanding Podium Electric Vehicle Charging Point
Final Position is subject to suppliers detail design.

scale 1:500

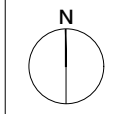

Romsey T:01794 367703
Portishead T:01275 407000
London T:01794 367703

www.thrivearchitects.co.uk

This drawing is the copyright of Thrive Architects Ltd ©. All rights reserved. Ordnance Survey Data © Crown Copyright.
All rights reserved. Licence No. 100007359. Permission is granted to scale from this drawing for the purposes of **Local Authority Planning Applications only**. For all other purposes DO NOT scale from this drawing. Contractors, sub-contractors and suppliers are to check all relevant dimensions and levels of the site and building before commencing any shop drawings or building work. Any discrepancies should be recorded to the Architect. Where applicable this drawing is to be read in conjunction with the Consultants' drawings / Client's Construction Specification.

Rev Description
A Planning issue.

Date Au Ch
28.07.26 WWM

Project Foxhole Farm, Bolney
Drawing Parking Allocation Layout

Client CALA HOMES (SOUTH HOME COUNTIES)
Job no. CALA250729
Dwg no. PAL.01
Author MB Checked
Status PLANNING
Client ref.

Date July 2026
Rev. A
Scale 1:500 at A1
Office Romsey

