
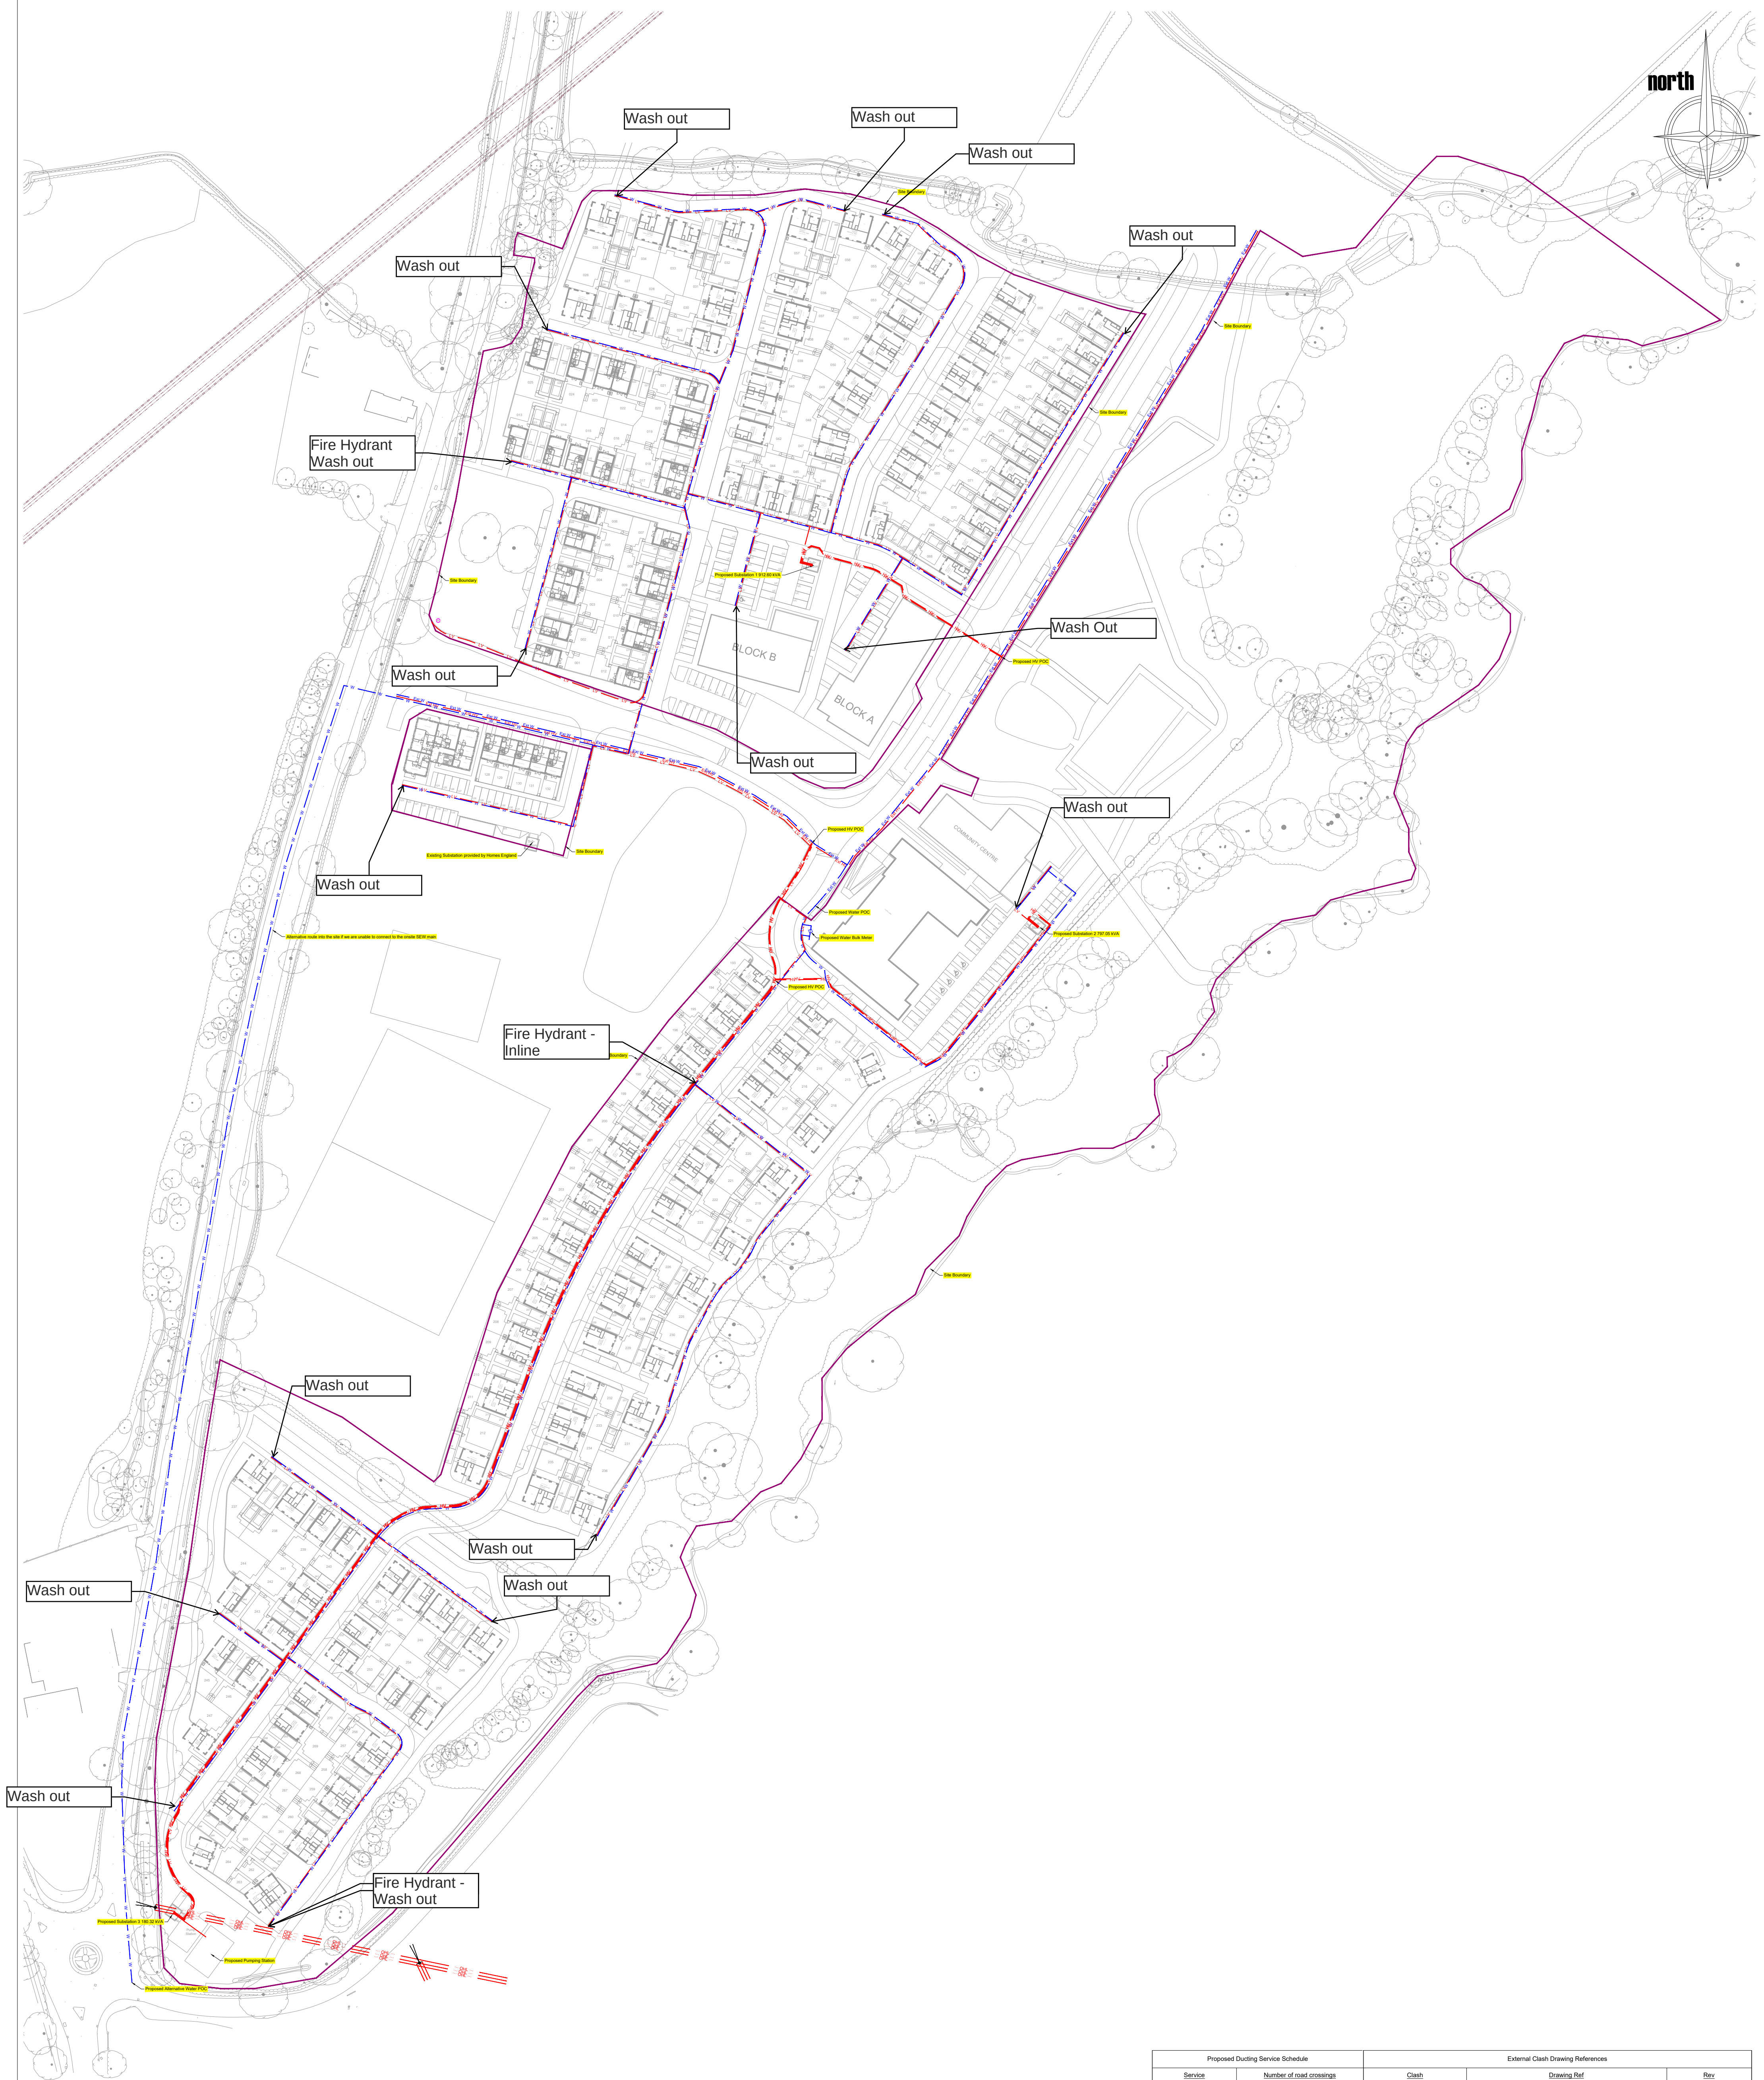


WARNING
ALL EXCAVATION SHOULD BE DONE BY TAKING THE APPROPRIATE SAFETY PRECAUTIONS IN THE "HEALTH & SAFETY EXECUTIVE GUIDE Note47"(HSEg47)
"AVOIDING DANGER FROM UNDERGROUND SERVICES" TAKING COGNIZANCE OF THE FACT THAT OTHER PLANT MAY BE IN THE VICINITY WHICH IS NOT SHOWN ON THE PLANS.

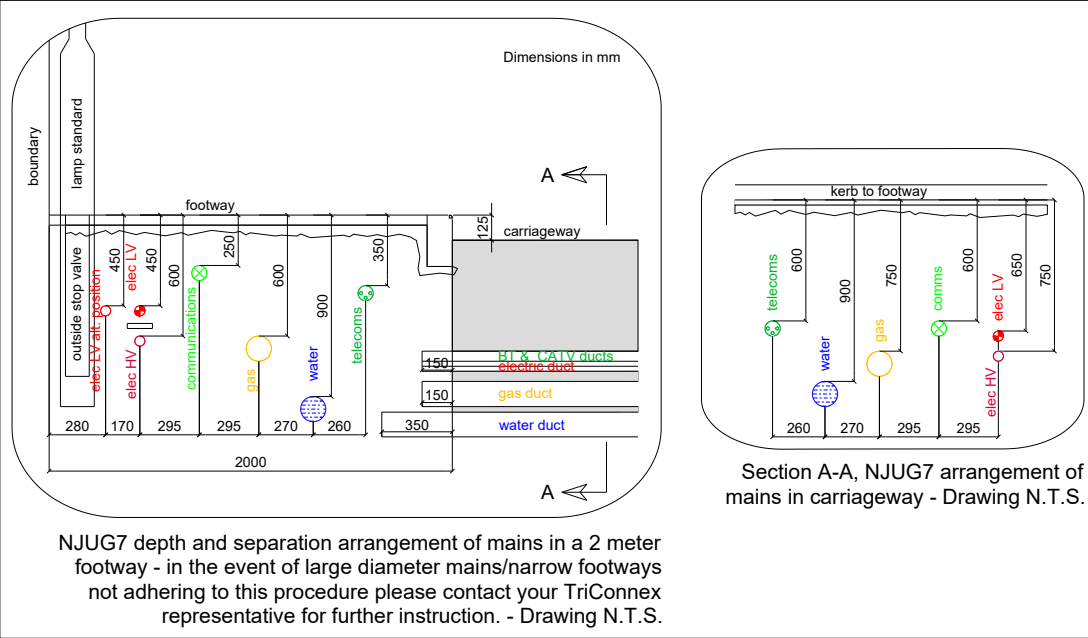

NOTE: This drawing is provided for clash check purposes only and not to be deemed a construction issue. All routes shown are indicative only, detailed design is provided via separate design drawings.

[illegible]