
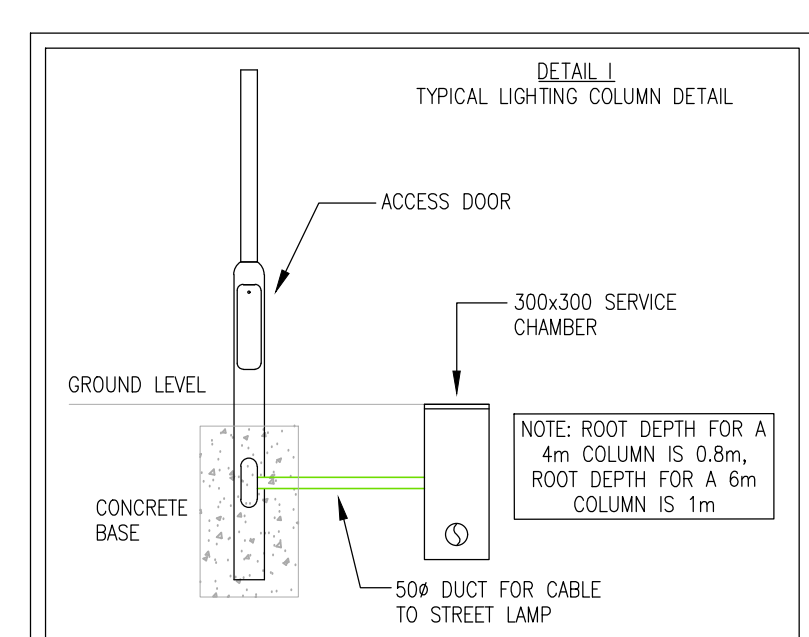
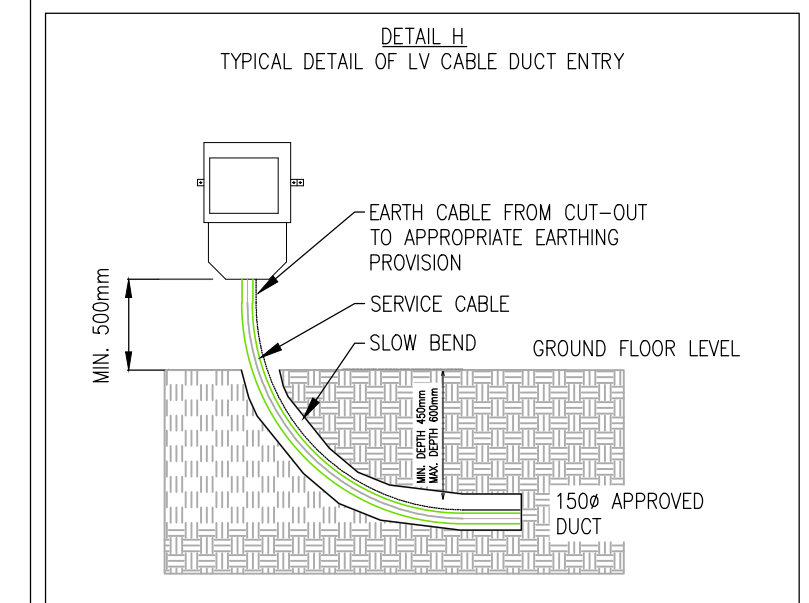
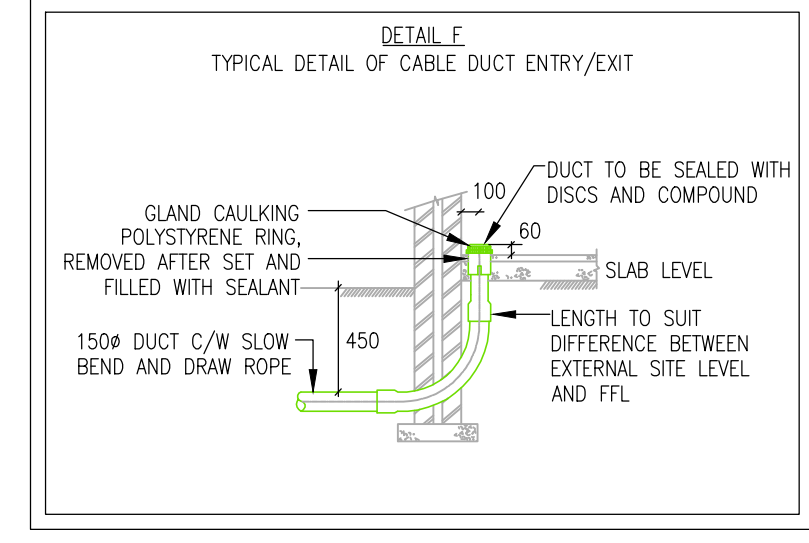
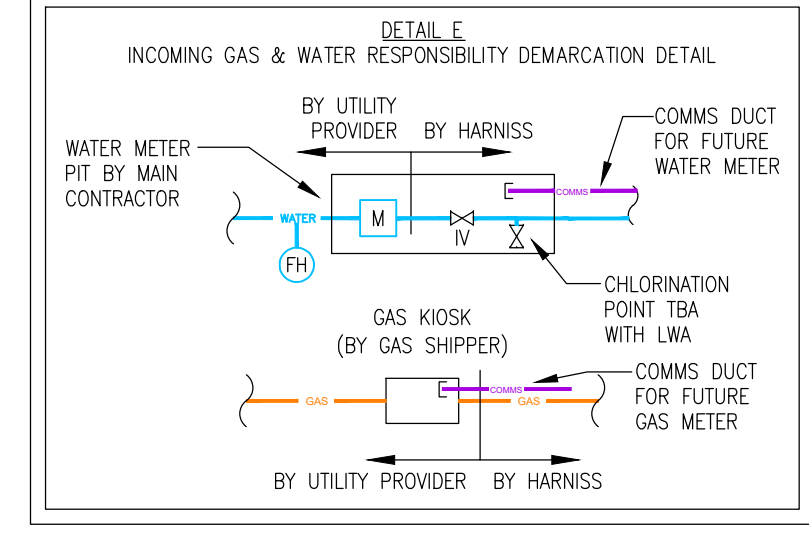
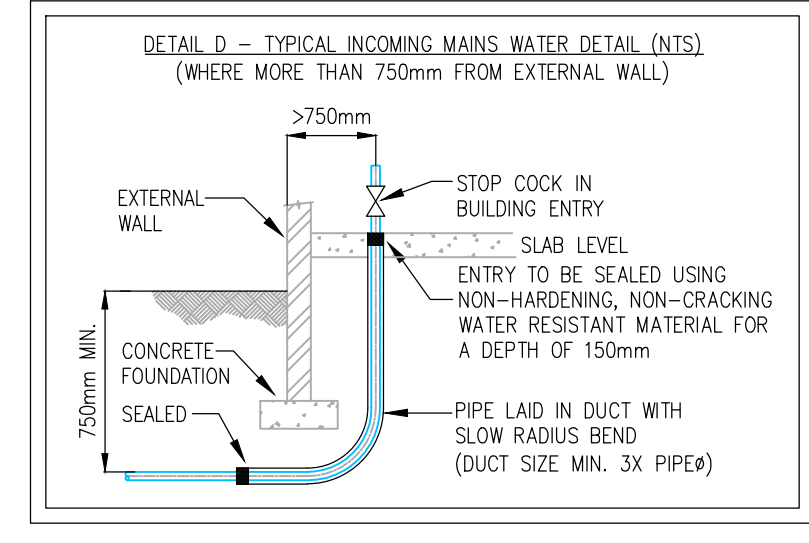
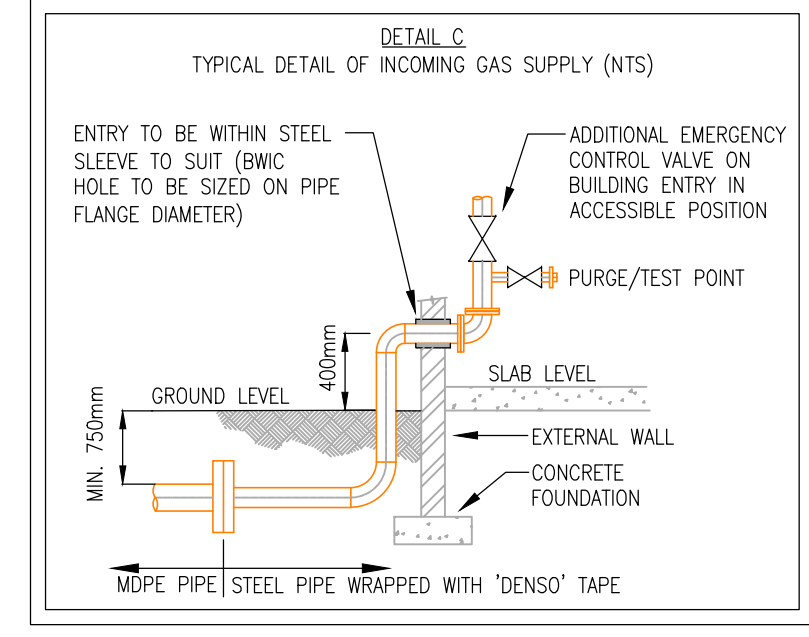
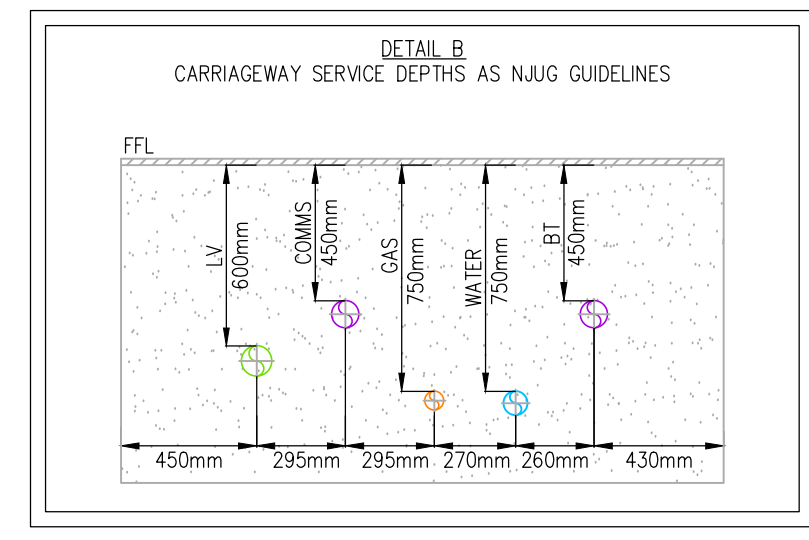
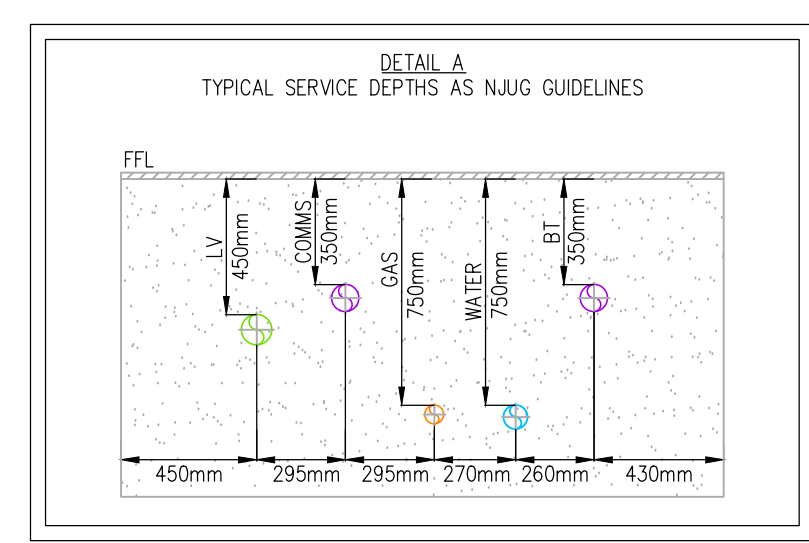


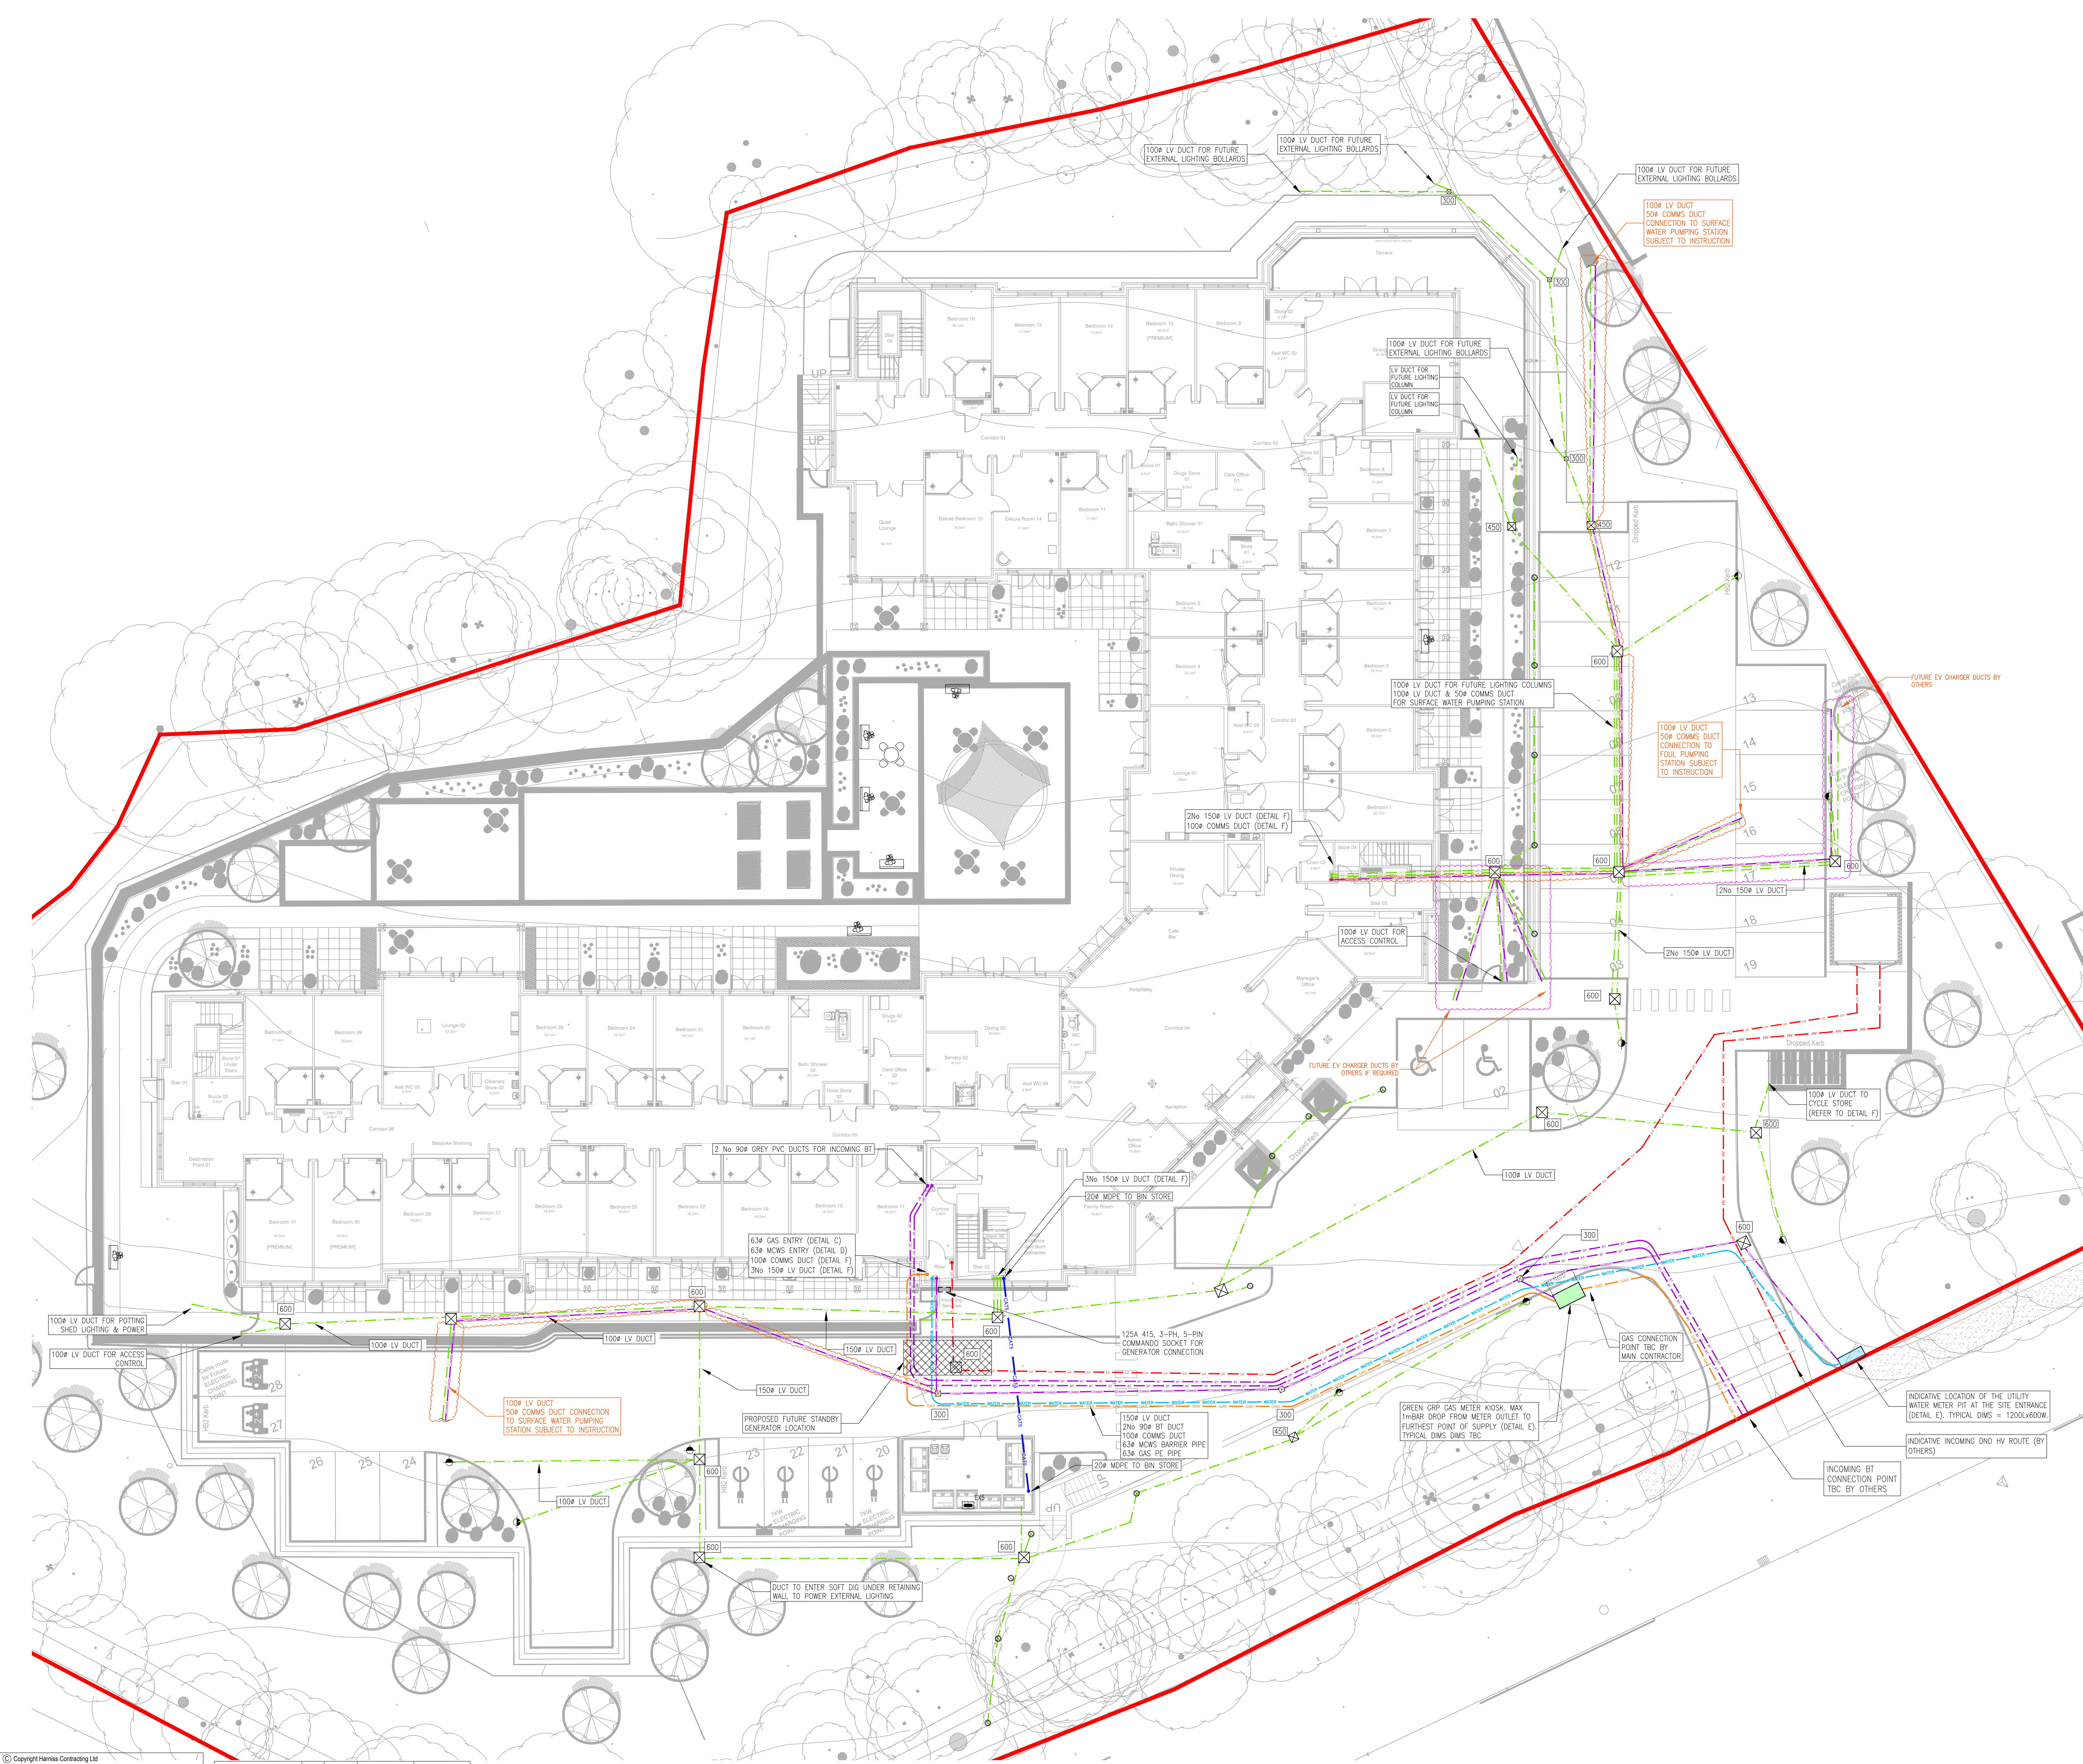

- NOTES:
1. THIS DRAWING SHALL BE READ IN CONJUNCTION WITH ANY RELEVANT STRUCTURAL, ARCHITECTURAL & CONSULTANTS DRAWINGS/SPECIFICATIONS.
 2. THIS DRAWING IS NOT TO BE SCALED.
 3. ALL DIMENSIONS STATED IN mm.
 4. DETAILS PRODUCED IN ABSENCE OF SUBSTRUCTURE DETAILS, REVIEW REQUIRED ONCE RECEIVED.
 5. THE EXACT DETAILS OF THE INCOMING SERVICES AND EQUIPMENT WILL BE PROVIDED BY THE UTILITY COMPANIES ONCE THE FINAL AND FIRM QUOTES ARE RECEIVED AND PAYMENTS MADE BY THE MAIN CONTRACTOR. THE DETAILS SHOWN AT THIS STAGE ARE BASED ON BUDGET QUOTES RECEIVED.
 6. TRENCHING, GROUND WORKS & DUCTING INSTALLATIONS SHALL BE SUPPLIED & INSTALLED BY THE MAIN CONTRACTOR.
 7. DRAUGHTS SHOWN SHALL BE SUPPLIED & INSTALLED BY THE MAIN CONTRACTOR & SHALL SUIT THE DUCTWORK REQUIREMENTS SHOWN ON THE PLAN.
 8. ALL DUCTS TO BE COMPLETE WITH DRAW CORDS & TO ALLOW FOR THE FOLLOWING MINIMUM TURNING RADIUS AT BENDS:
LV DUCTS 450mm
 9. LV DUCTING TO BE BLACK TWIN WALL, SMOOTH BORE DUCTING TO BE EN50086-2-4 AS RODUCT SIMILAR.
 10. HARNISS HAVE MADE NO ALLOWANCE FOR THE PROVISION OF A PRIVATE FIRE HYDRANT. THIS FALLS UNDER THE MAIN CONTRACTORS REMIT IF REQUIRED.

LEGEND

ACCESS CHAMBER/DRAW PIT (SIZE AS NOTED)

C02	06.11.25	UPDATED AS PER V0.004 INSTRUCTION	JR
C01	07.10.25	DRAWING UPDATED AS CLOUDED & ISSUED FOR CONSTRUCTION	SG
P05	08.08.25	LIGHTING UPDATED - AMENDED AS CLOUDED	JR
P04	17.04.25	AMENDED AS CLOUDED	CP
P03	12.03.25	DRAWING UPDATED TO INCORPORATE COMMENTS RECEIVED	CP
P02	11.03.25	FOUL & SURFACE WATER PUMP ADDED AND DRAWING UPDATED FOLLOWING FURTHER COORDINATION AND COMMENTS	CP
P01	07.03.25	ISSUED FOR COMMENT	CP
REV	DATE	DETAILS OF REVISION	BY



CLIENT
HORIZON CONSTRUCTION GROUP
(BARCHESTER HEALTHCARE)

PROJECT
PROPOSED CARE HOME
TURNERS HILL ROAD
COPTHORNE, WEST SUSSEX

DRAWING TITLE
MEP SERVICES
EXTERNAL SERVICES
DISTRIBUTION LAYOUT

Issue Status			
FOR CONSTRUCTION			
Original Size	Scale	Drawn	CP / JR
A0	1:125		
HCL Project No.	Suitability	Checked	SG / TB
2537			
2537 - HCL - ZZ - XX - DR - ME - 6000			