
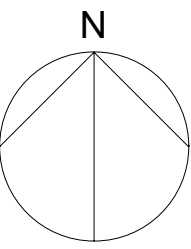


APPLICATION AREA		
Type	Name	Area (Ha)
	APPLICATION BOUNDARY	0.89

Architects are to be notified of any discrepancies.
Contractors must check all dimensions on site.
This drawing is subject to copyright laws and is for use on this project only.
This drawing is to be used solely for the information as titled only.
For other information refer to the latest revision of any cross referenced drawings.
To be read in conjunction with relevant design standards/protocols

This is a colour drawing. In order to ensure any subsequent reproduction is viewed correctly it should be printed in full colour.

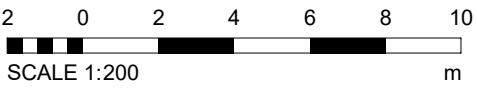

PROPOSED WINTER MODULE
REFER TO DRAWING 2005 FOR DETAILS

PROPOSED GUARD HUT
REFER TO DRAWING 2006 FOR DETAILS

PROPOSED SMOKING SHELTER
REFER TO DRAWING 2007 FOR DETAILS

PROPOSED MOE DOOR
REFER TO DRAWING 2103 FOR DETAILS

PROPOSED HEIGHT RESTRICTOR
REFER TO DRAWING 2008 FOR DETAILS

PROPOSED SECURITY ARM BARRIER
REFER TO DRAWING 2008 FOR DETAILS

PROPOSED 2.4 M PALADIN FENCE SURFACE
MOUNTED WITH ARMCO BARRIERS
REFER TO DRAWING 2008 FOR DETAILS

PROPOSED PEDESTRIAN LINING

PROPOSED WASTE PLATFORM WITH CANOPY AND
ACCESS. REFER TO DRAWING 2006 FOR DETAILS

PROPOSED SECURITY ARM BARRIER
REFER TO DRAWING 2008 FOR DETAILS

PROPOSED STEEL RAMP
REFER TO DRAWING 2009 FOR DETAILS

PROPOSED CATTLE GRID

PROPOSED LEVEL ACCESS DOORWAY. EXISTING MOE
DOOR TO BE RELOCATED.
REFER TO DRAWING 2103 FOR DETAILS

RELOCATED MOE DOOR
REFER TO DRAWING 2103 FOR DETAILS

WAREHOUSE

P8	GENERAL UPDATES	24.09.26	KR	AH
P7	RED LINE BOUNDARY ADJUSTED TO THE INCREASED LOUVRE SIZE	21.09.26	KR	AH
P6	RED LINE BOUNDARY UPDATED	18.09.26	KR	JN
P5	RED LINE BOUNDARY TREATMENT	17.09.26	JN	KH
P4	PLANNING ISSUE: INCORPORATED M&E UNITS	15.09.26	KR	JN
P3	PLANNING ISSUE	11.09.26	KR	AH
P2	GENERAL UPDATES	04.09.26	KR	AH
P1	ISSUE FOR COORDINATION PURPOSE ONLY	28.08.26	KR	JN

Rev	Description	Date	Dm	Ckd
-----	-------------	------	----	-----

Status
PLANNING

SMR

SMALLEY MARSEY RISPIN

ARCHITECTS

The Exchange Station Parade Harrogate HG1 1TS
01423 707 757 admin@smrarchitects.co.uk

Project
Unit 7 Panattoni Park, Burgess Hill
GOTHAR GREEN WAY,
HASSOCKS BN6 9ZJ

Client
**PMK CONSULT**
construction project management

Drawing Title

PROPOSED SITE PLAN

Proj Ref	Origin	Zone	Level	Type	Role	Num	Status	Rev
8161 - SMR	- 00 - ZZ - DR - A - 2003 - S4 - P8							
SMR Job Ref	Sheet	Scale	Drawn					
8161-00-2003	A1	1 : 200	KR					