

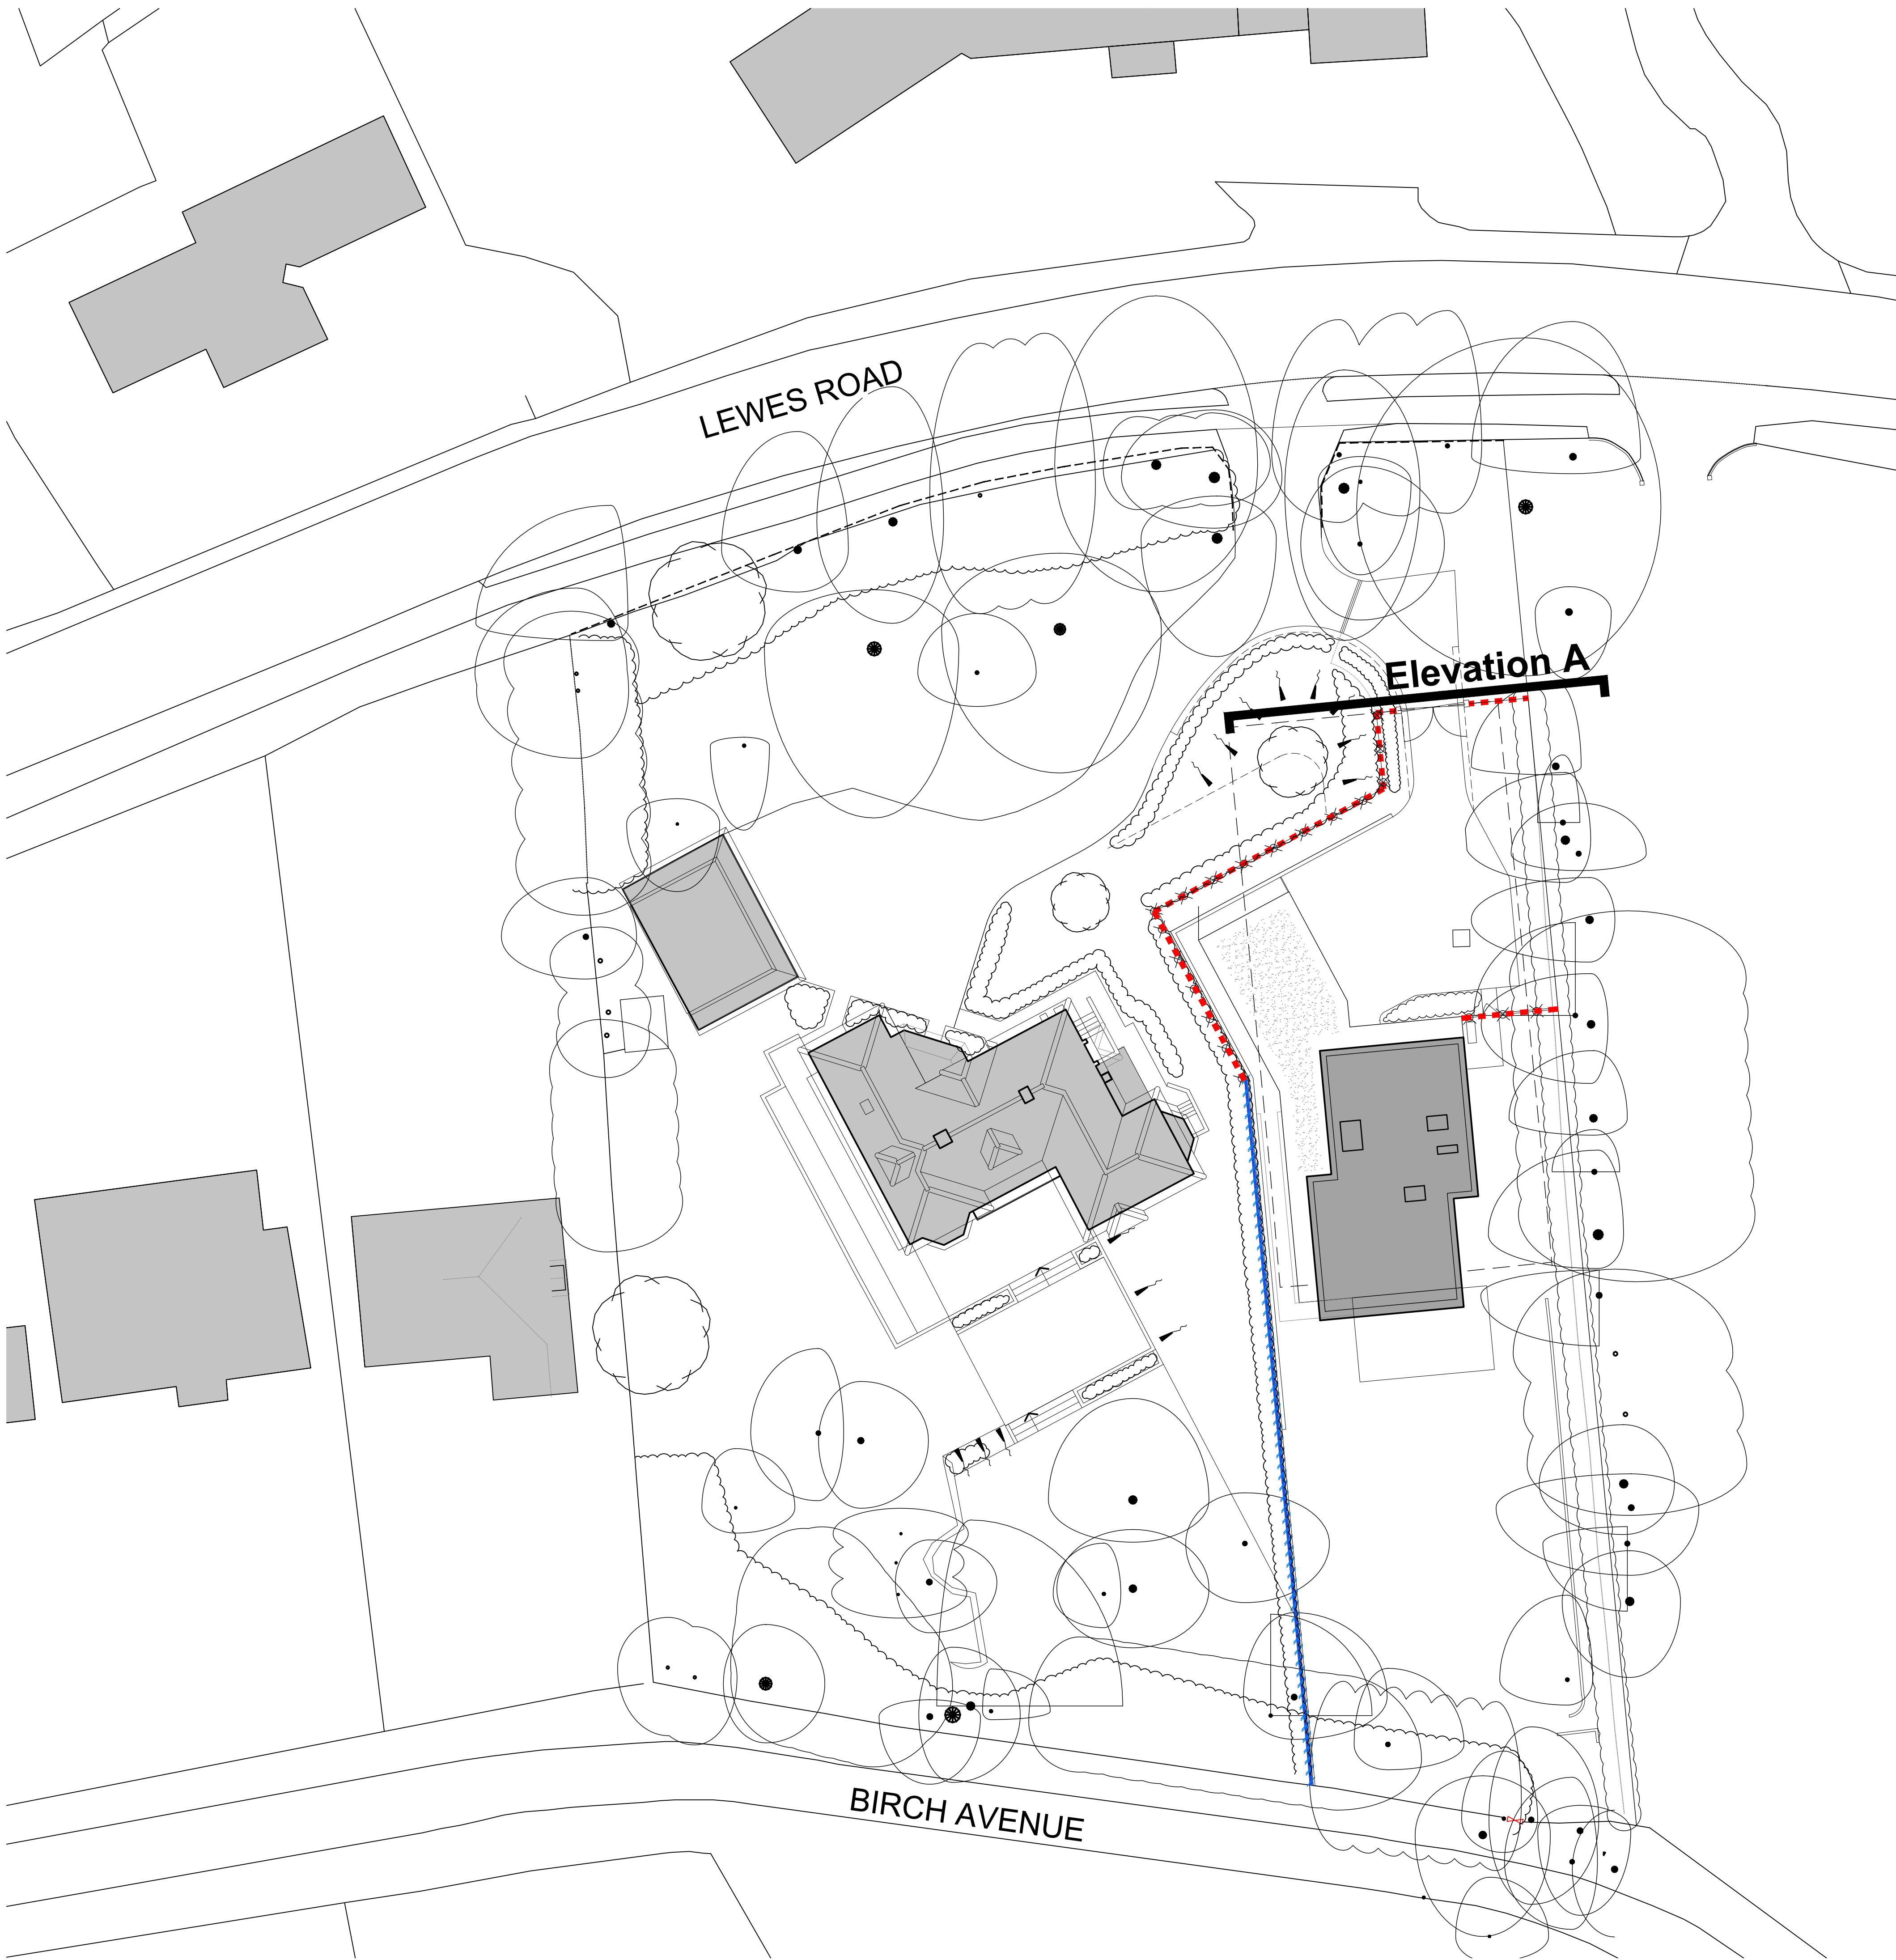


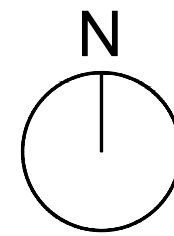


Proposed Boundary Treatments Plan
1:50 scale

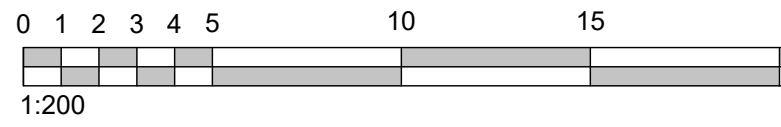

Key

- Proposed 1.2m high Sussex post and rail fence. Posts at 2m centres
- Proposed 1.8m high close boarded fence with native hedgerow.

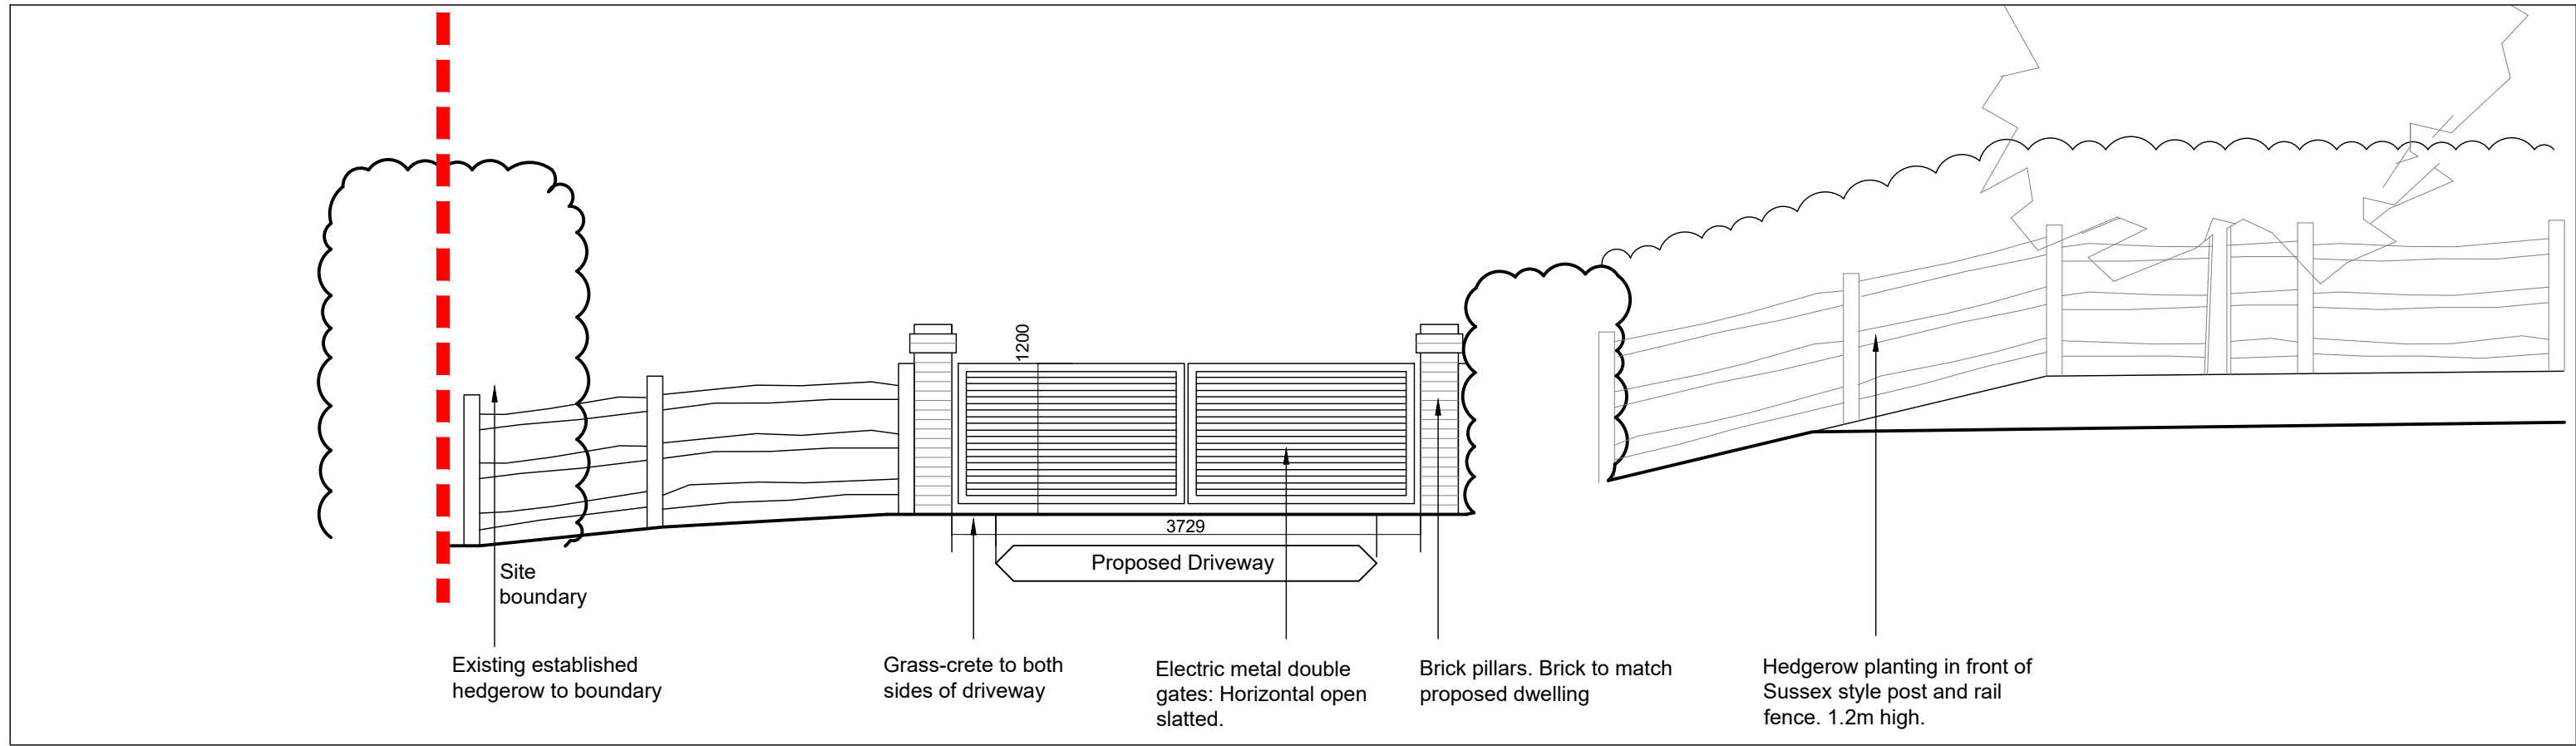

Proposed Elevation A
1:50 scale



Proposed perimeter boundary works
under application: *DM/26/1914*