


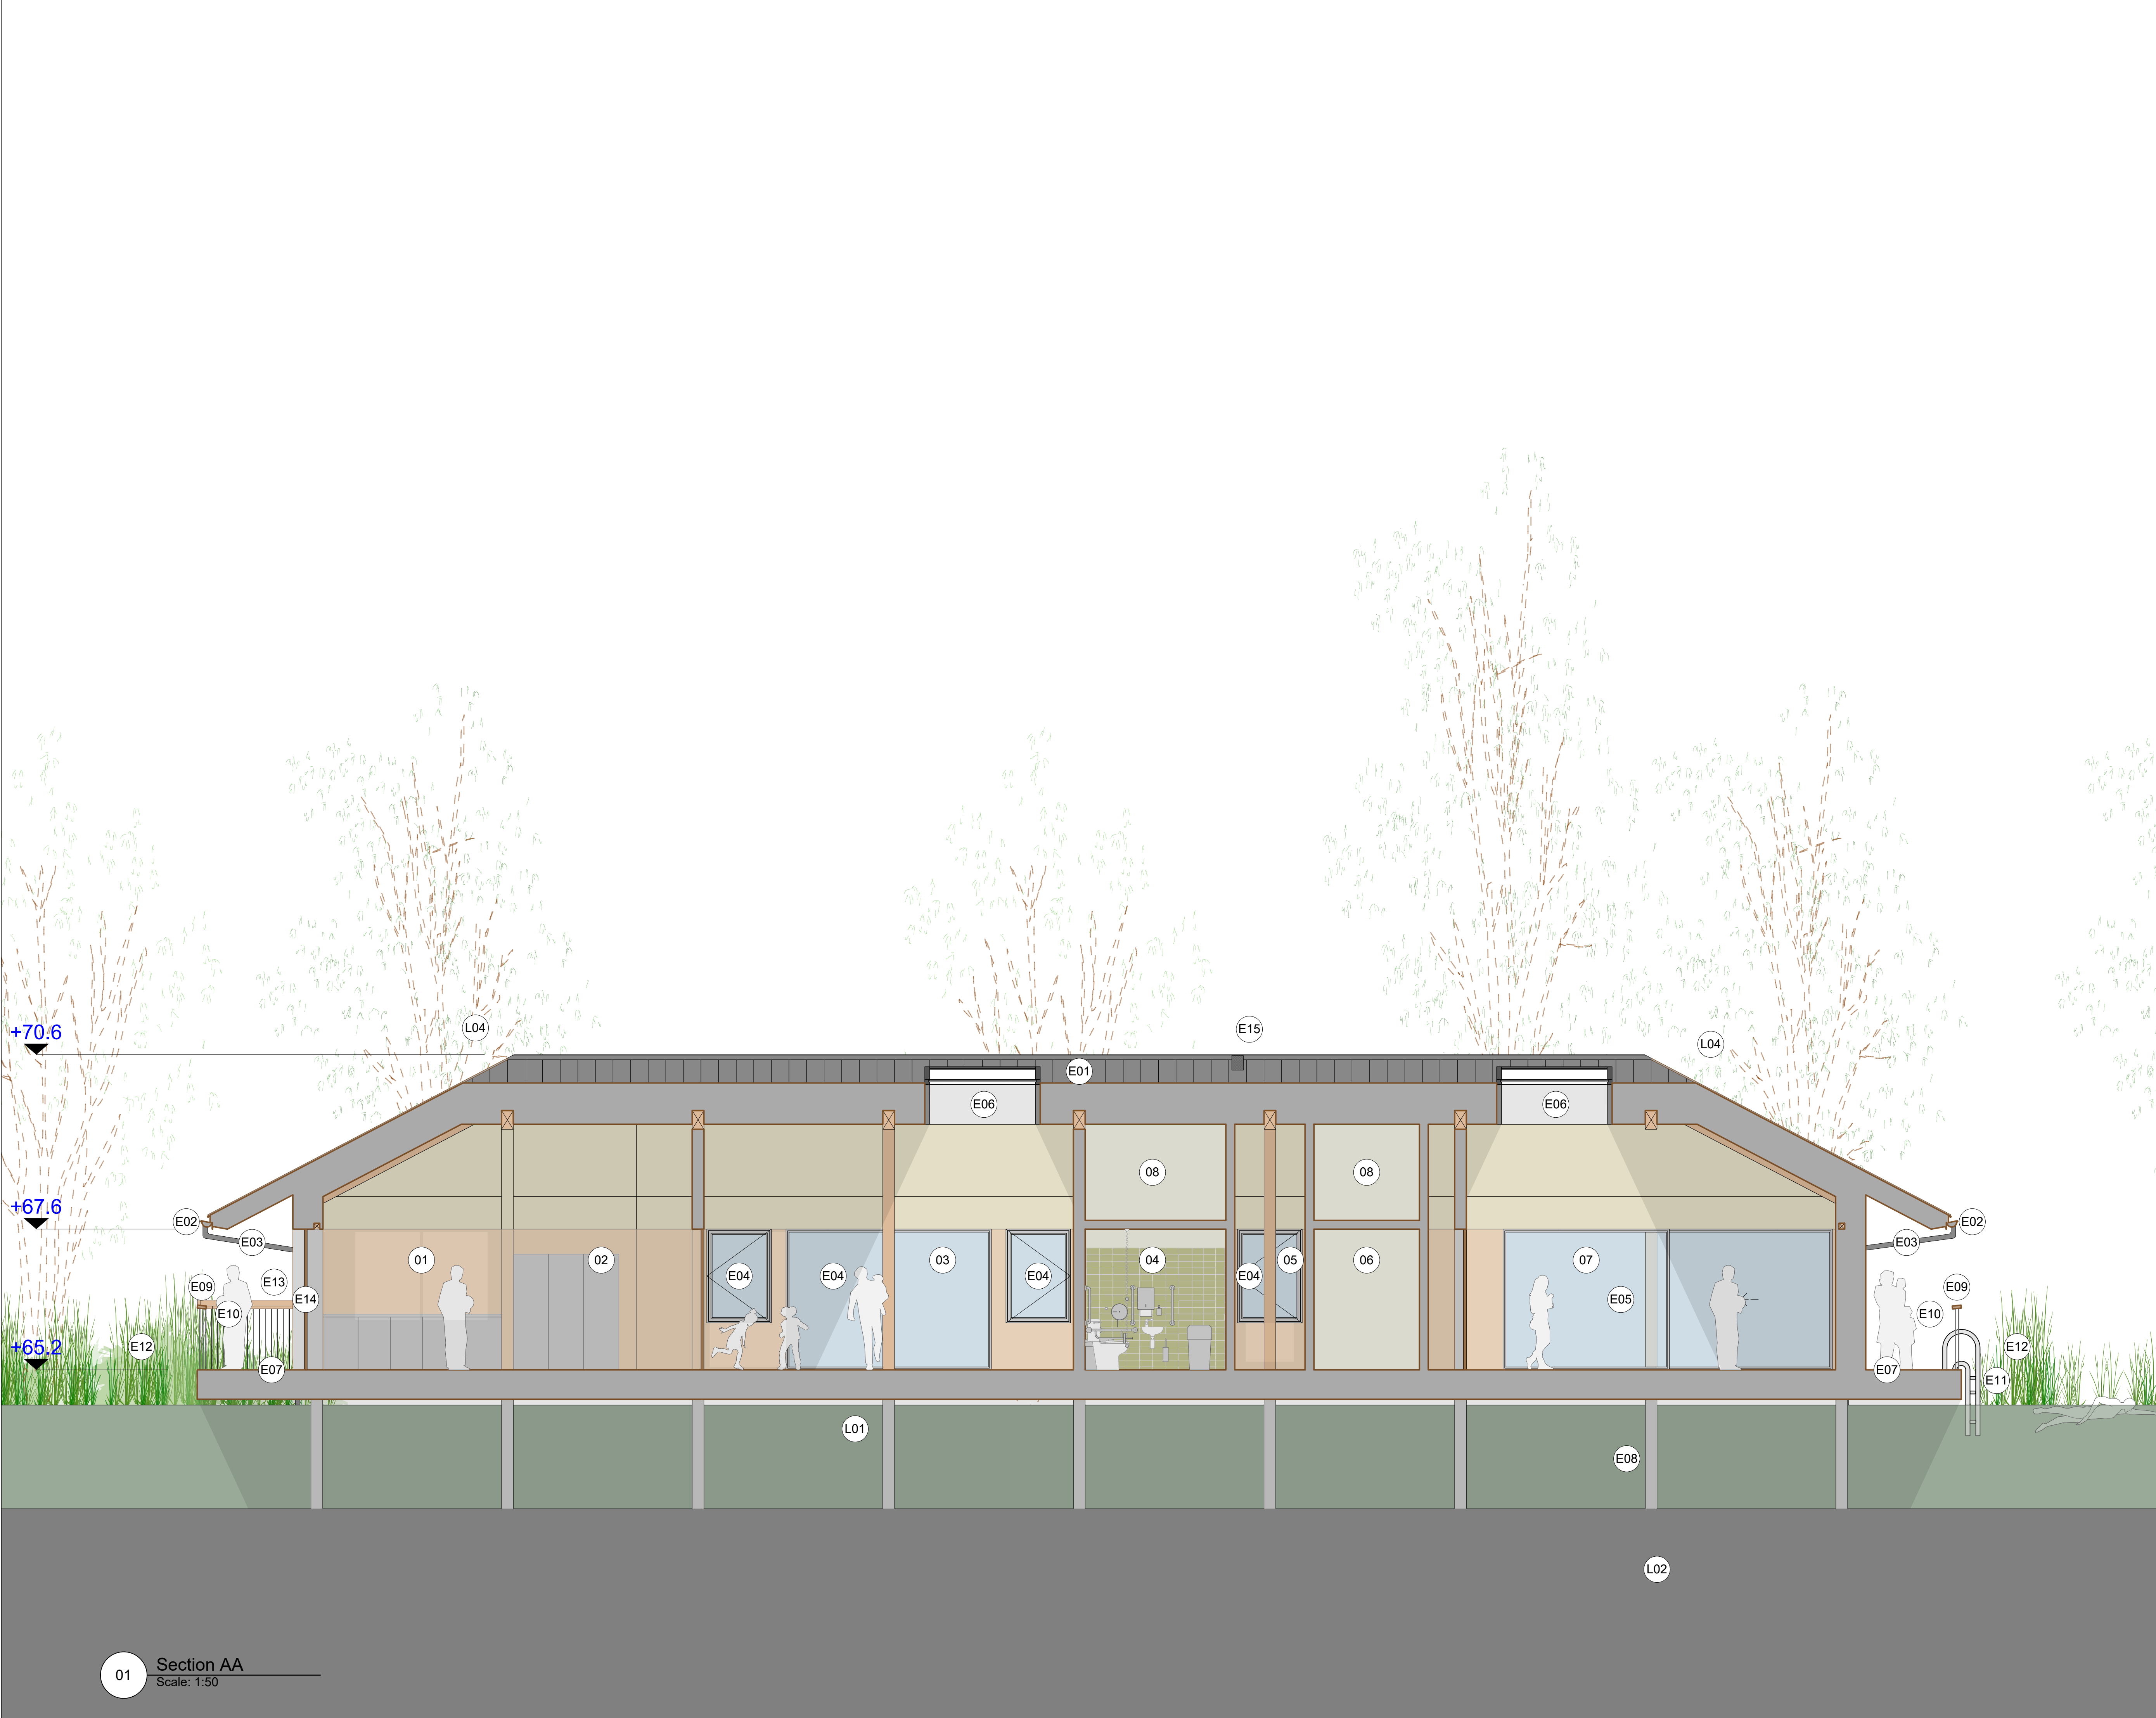

EcoLodge Spaces

01

Servery

02

Servery Store

03

Education Space

04

Accessible WC

05

Corridor

06

Plant Room

07

Wellbeing Room

08

MEP + Service zone

EcoLodge Features

E01

Main roof, metal standing seam

E02

Metal gutter

E03

Metal downpipe

E04

Aluminium-timber composite windows,
PPC finish externally

E05

Glazed aluminum framed sliding door

E06

Aluminum framed skylight

E07

Timber decking

E08

Pile foundations - Refer to structural
engineer's drawings

E09

Timber and metal railings

E10

Terrace with railing

E11

Swimming ladder

E12

Proposed lakeside planting

E13

Railing table

E14

Concealed timber-clad door

E15

Roof Cows

Landscape

L01

Robertsmer Lake

L02

Robersmere lakebed

L03

Existing tree canopy

02

Reference Plan

Scale: 1:500

ERECT ARCHITECTURE

228 Regent Studios, 8 Andrews Rd, London E8 4QN

444 (0)20 7254 6336

client

Borde Hill

project

Reinventing Borde Hill

title

Proposed Eco Lodge Section AA

scale

1:50

at A1

rev.

date

description

P04

09/10/2025

Revised Sections

P04

13/10/2025

Issued for Section 73 Planning

drawing no.

revision

ERA-402-22402-A-400-GA-PL

P04

0m

1m

2m

1.50

All drawings are copyright of erect architecture. do not scale from drawings. the contractor is to verify all dimensions on site prior to any manufacture