


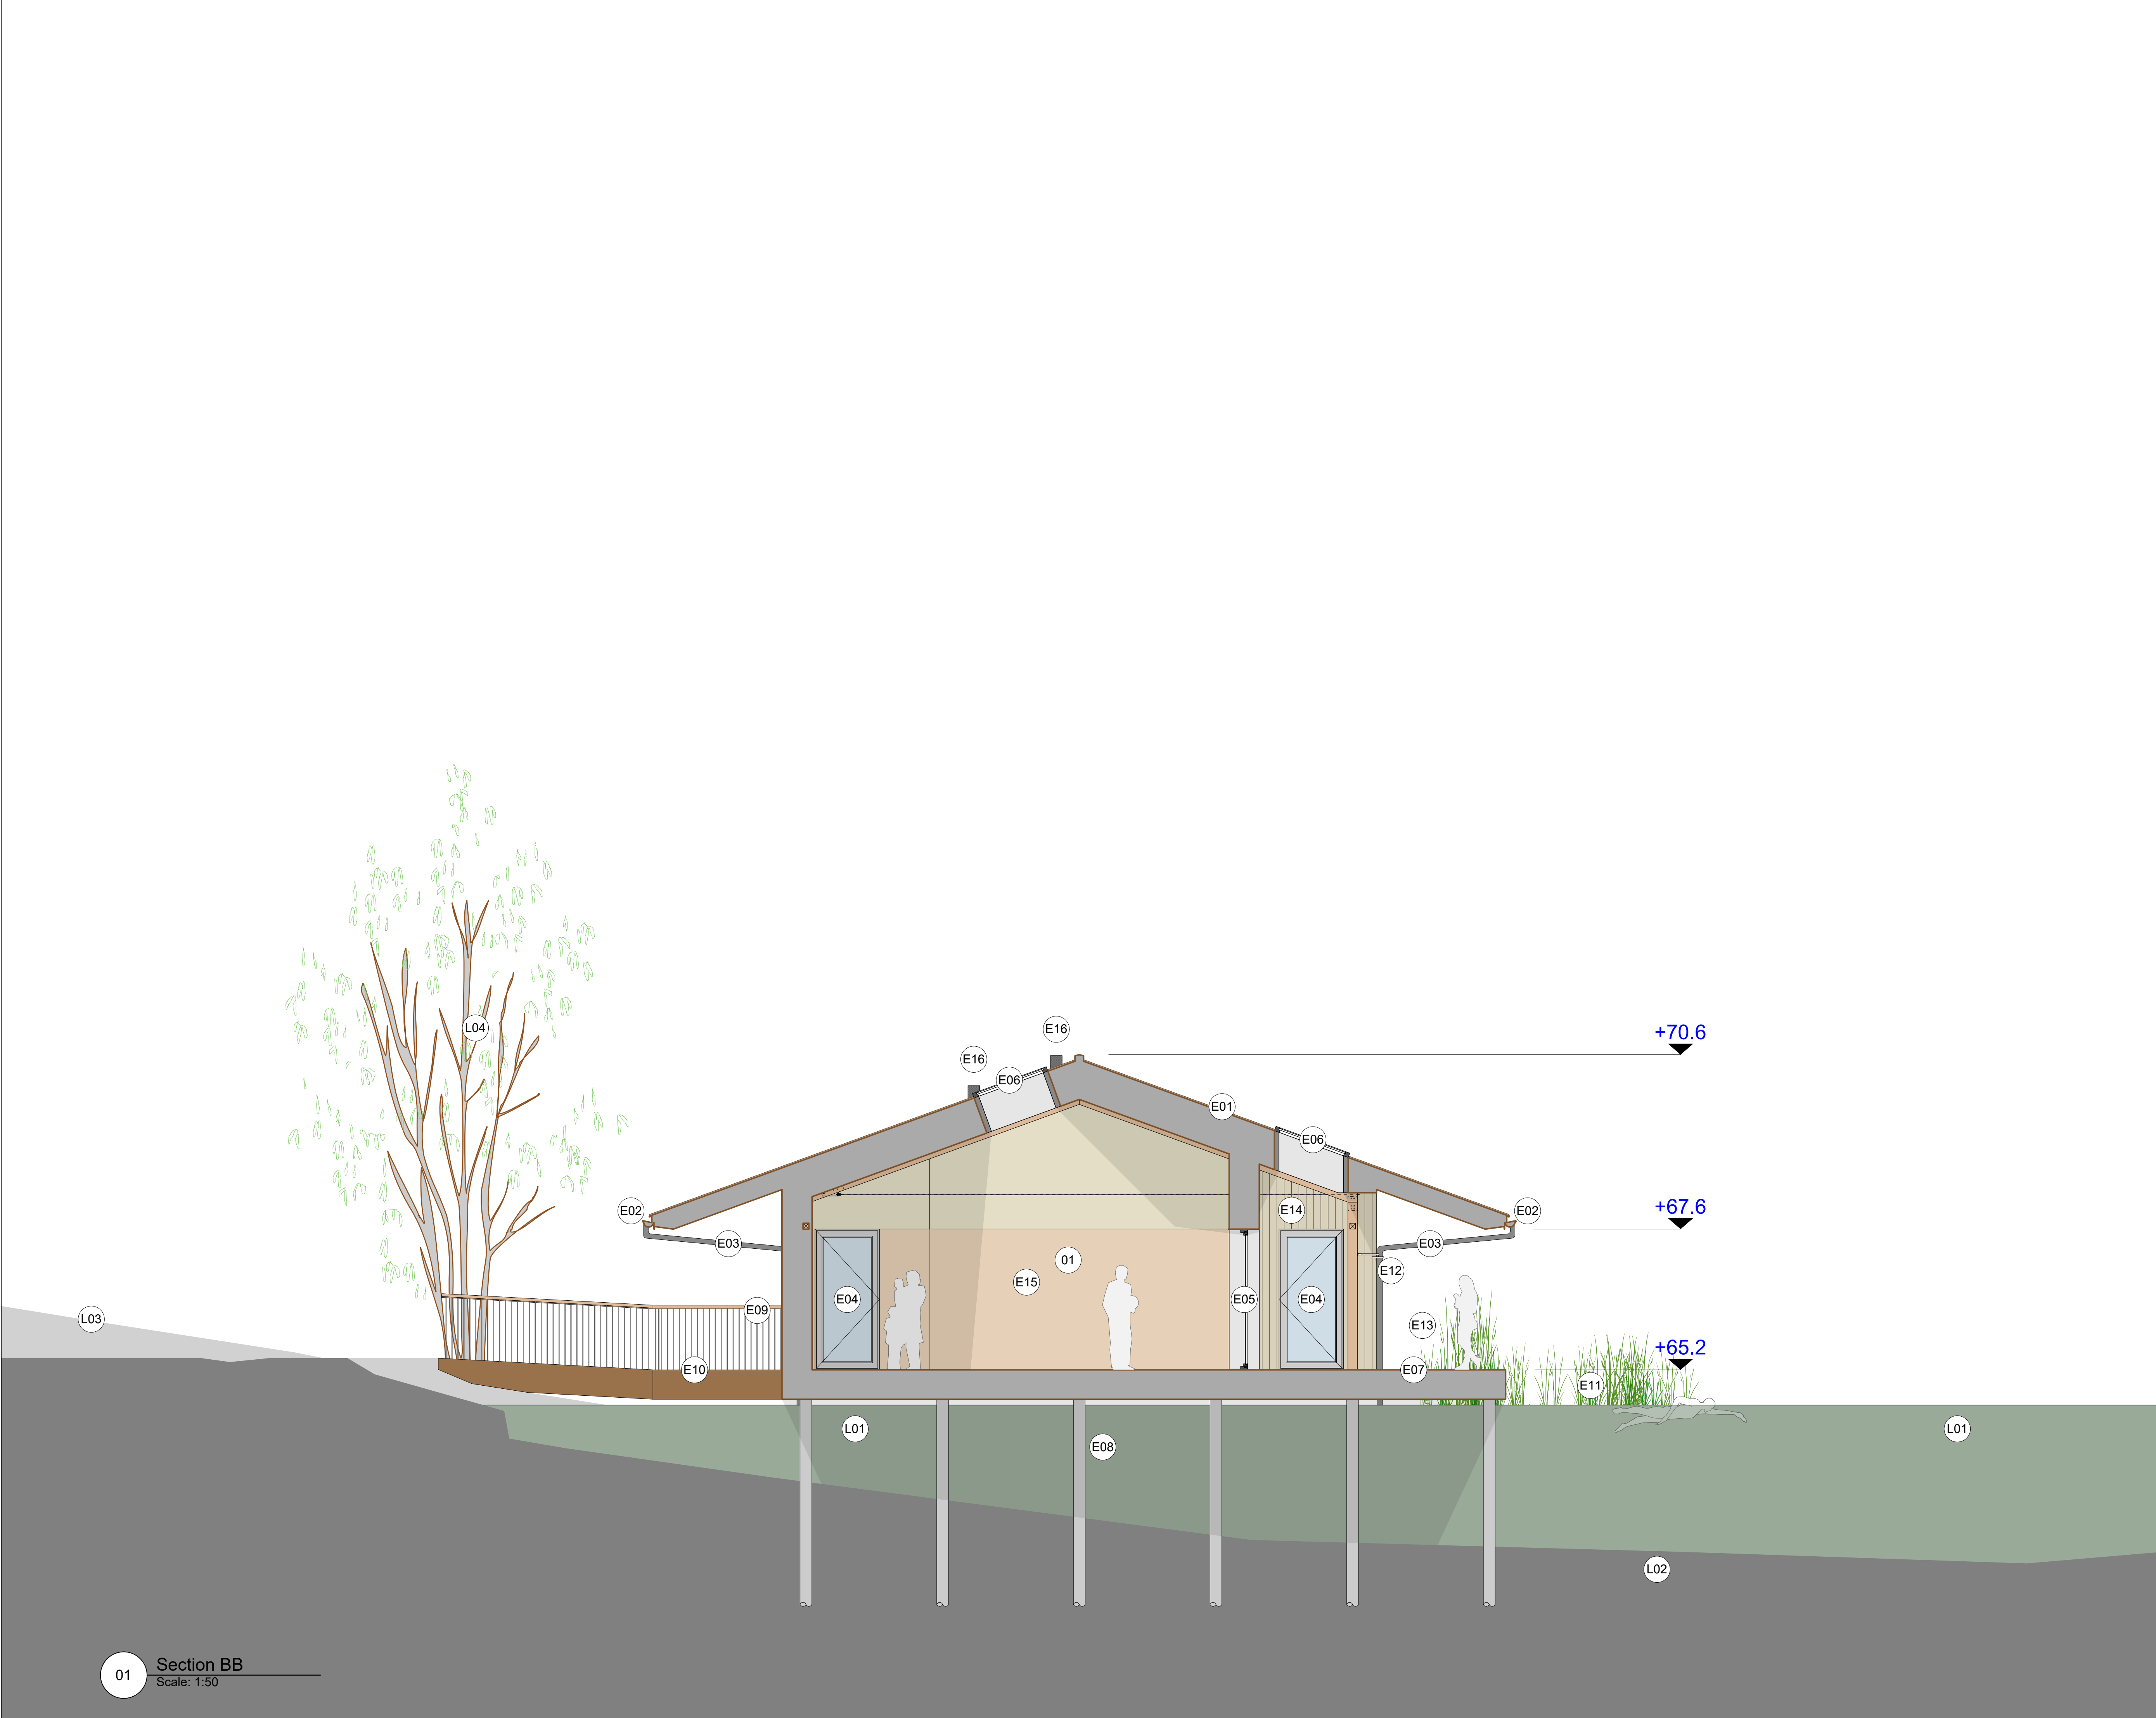

EcoLodge Spaces


01 Wellbeing Room

EcoLodge Features

- E01 Main roof, metal standing seam
- E02 Metal gutter
- E03 Metal downpipe
- E04 Glazed aluminum framed door
- E05 Glazed aluminum framed sliding door
- E06 Aluminum framed skylight
- E07 Timber decking
- E08 Pile foundations - Refer to structural engineer's drawings
- E09 Timber and metal railings
- E10 Terrace with railing
- E11 Proposed lakeside planting
- E12 Outdoor shower
- E13 Wellbeing deck
- E14 Vertical varied timber cladding
- E15 Concealed timer-clad shelving
- E16 Roof Cows

Landscape

- L01 Robertsmere Lake
- L02 Robertsmere lakebed
- L03 Existing tree canopy

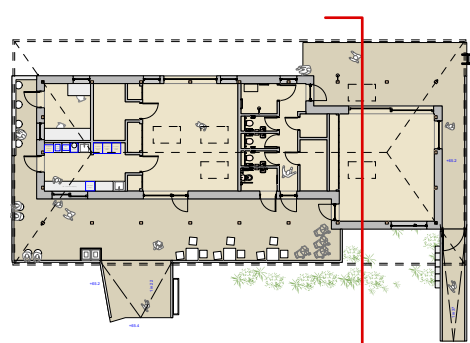

02 Reference Plan
Scale: 1:500

ERECT ARCHITECTURE
228 Regent Studios, 8 Andrews Rd, London E8 4QN 444 (0)20 7254 6336

client Borde Hill
project Reinventing Borde Hill
title Proposed Eco Lodge Section BB

scale 1:50 at A1

rev.	date	description
P04	09/10/2025	Revised Sections
P04	13/10/2025	Issued for Section 73 Planning

drawing no.	revision
ERA-402-22402-A-410-GA-PL	P04

0m 1m 2m 1:50

All drawings are copyright of erect architecture. do not scale from drawings, the contractor is to verify all dimensions on site prior to any manufacture