


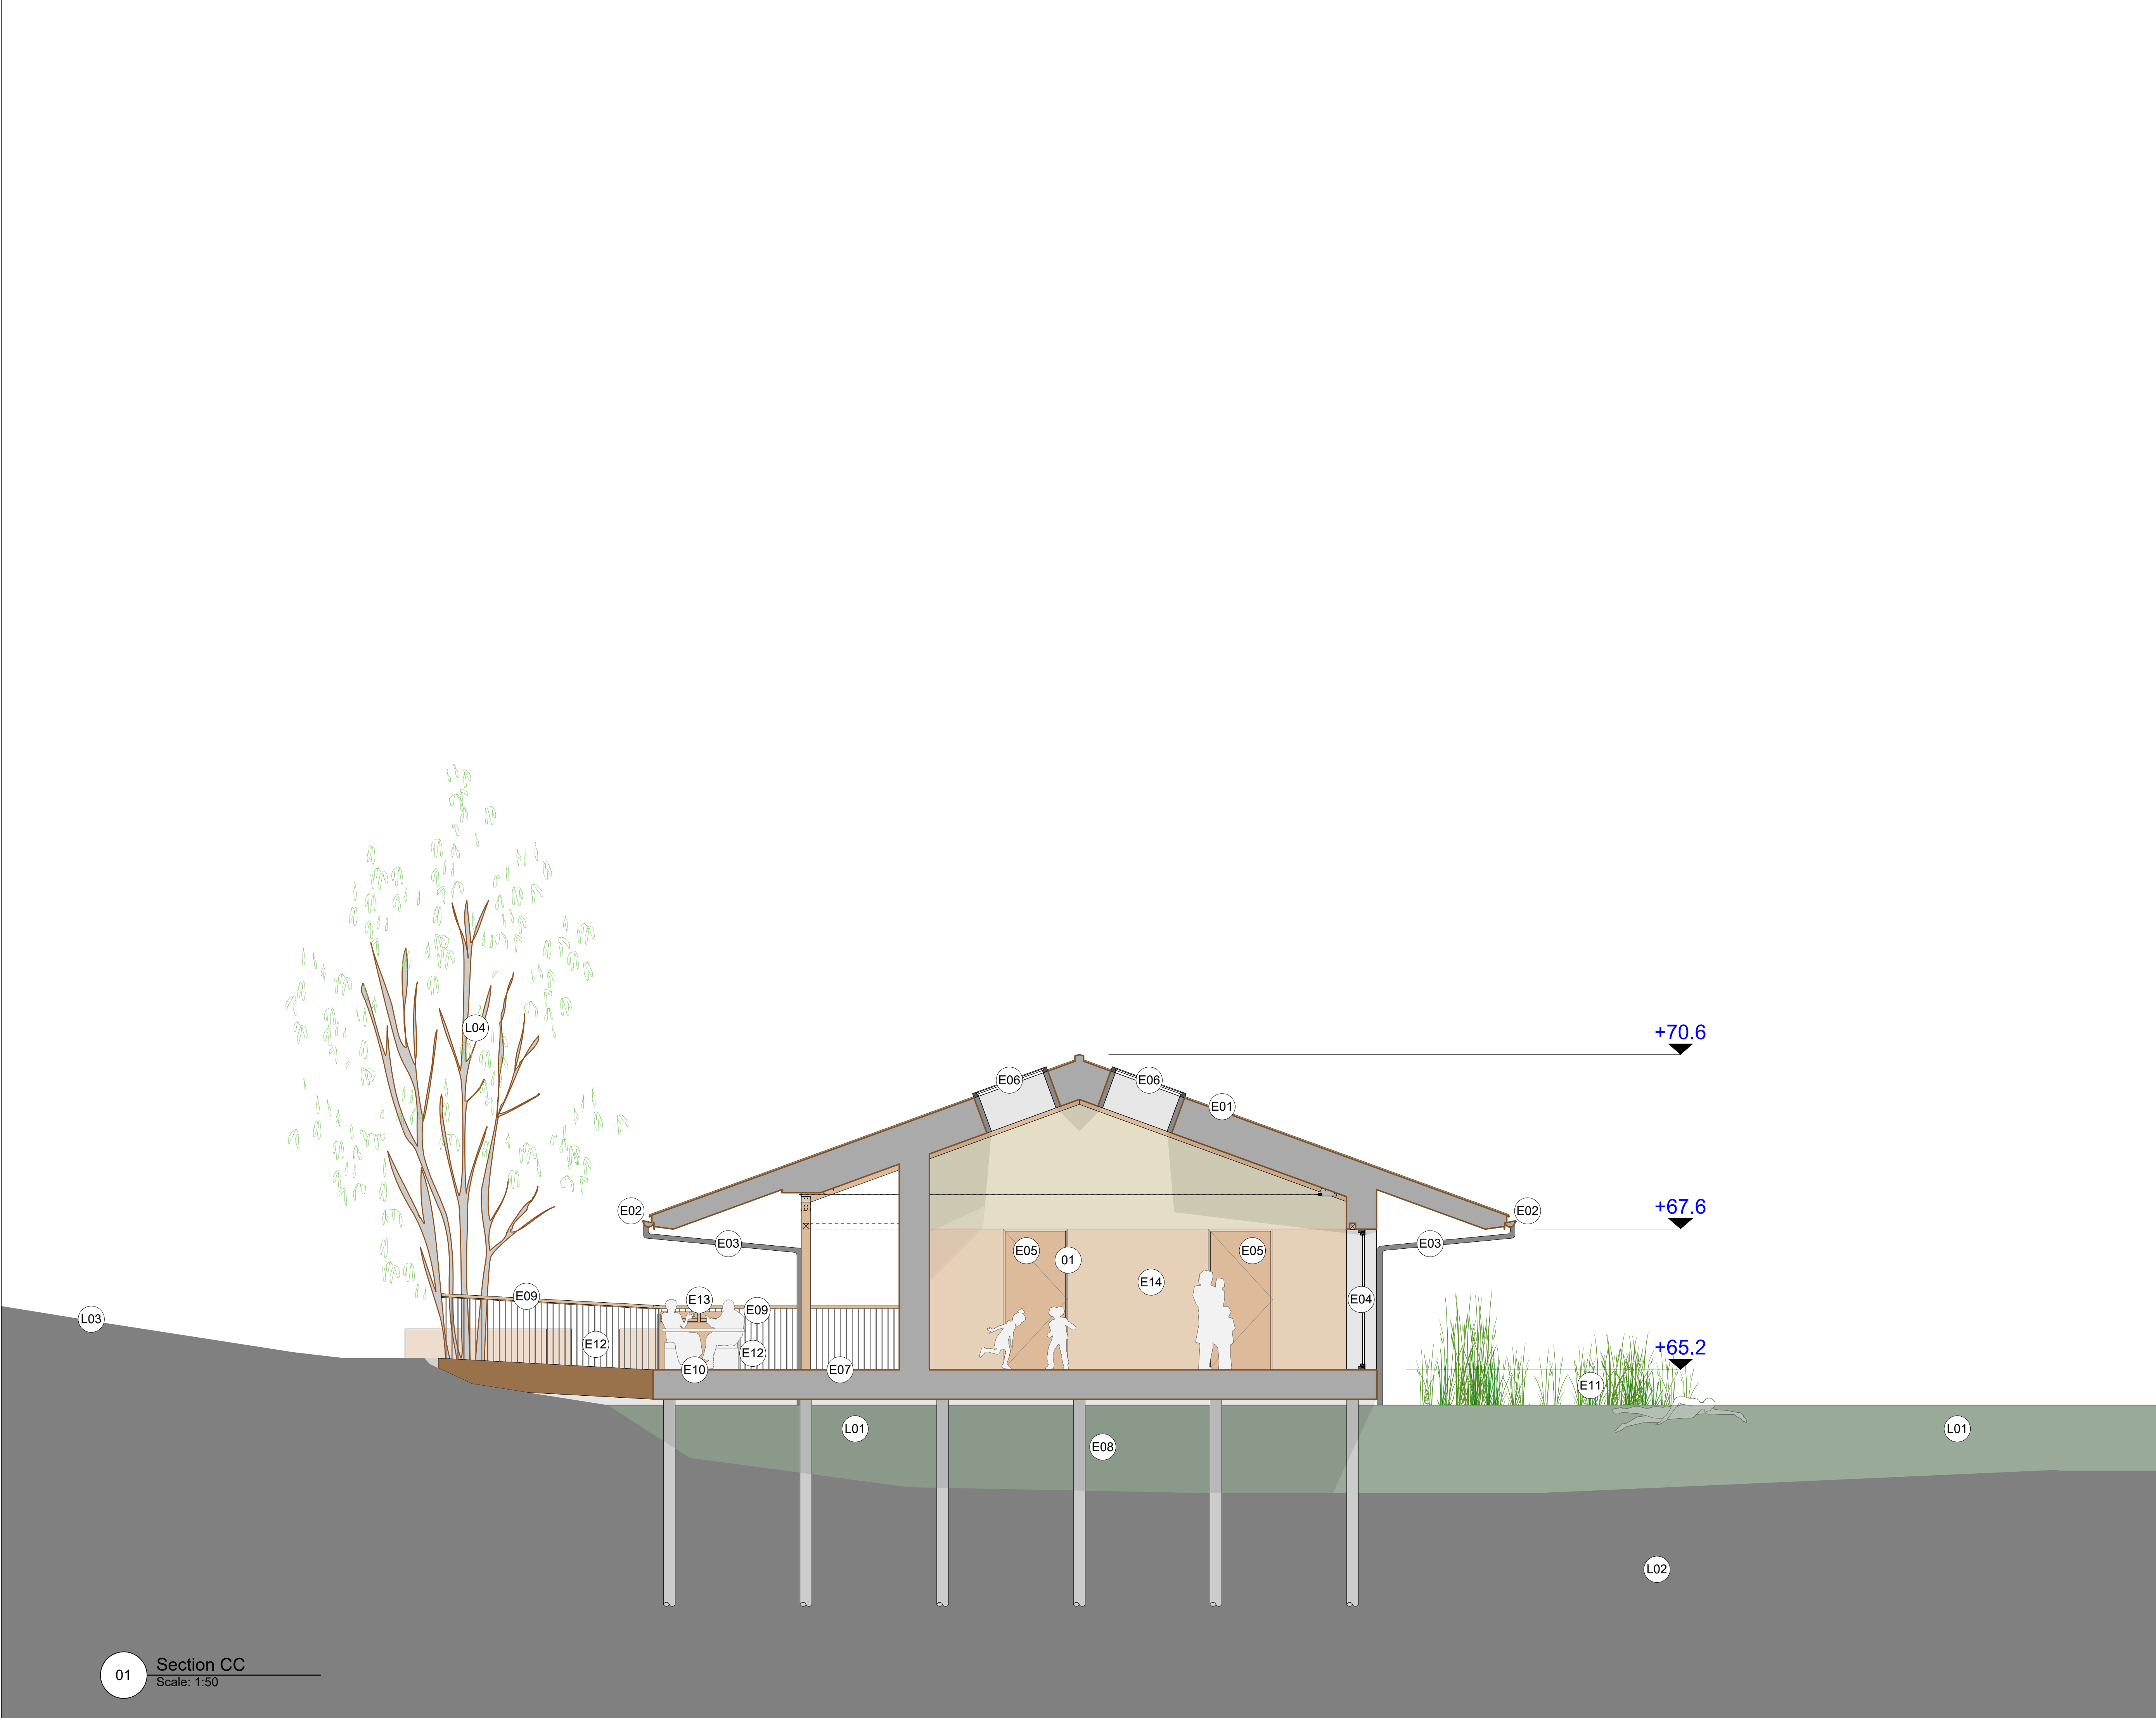

EcoLodge Spaces


01 Education Space

EcoLodge Features

- E01 Main roof, metal standing seam
- E02 Metal gutter
- E03 Metal downpipe
- E04 Aluminium-timber composite windows, PPC finish externally
- E05 Concealed timber-clad door
- E06 Aluminum framed skylight
- E07 Timber decking
- E08 Pile foundations - Refer to structural engineer's drawings
- E09 Timber and metal railings
- E10 Terrace with railing
- E11 Proposed lakeside planting
- E12 Timber seating
- E13 Built-in timber bin enclosure
- E14 Concealed timer-clad shelving
- E15 Roof Cowl

Landscape

- L01 Robertsmere Lake
- L02 Robersmere lakebed
- L03 Existing tree canopy

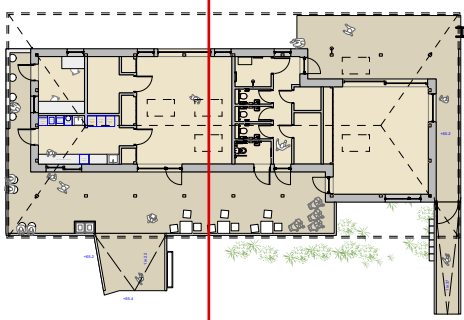

02 Reference Plan
Scale: 1:500

ERECT ARCHITECTURE

228 Regent Studios, 8 Andrews Rd, London E8 4QN 444 (0)20 7254 6336

client Borde Hill
project Reinventing Borde Hill
title Proposed Eco Lodge Section CC

scale 1:50 at A1

rev.	date	description
P04	09/10/2025	Revised Sections
P04	13/10/2025	Issued for Section 73 Planning

drawing no.	revision
ERA-402-22402-A-420-GA-PL	P04

0m 1m 2m 1:50

All drawings are copyright of erect architecture. do not scale from drawings, the contractor is to verify all dimensions on site prior to any manufacture