
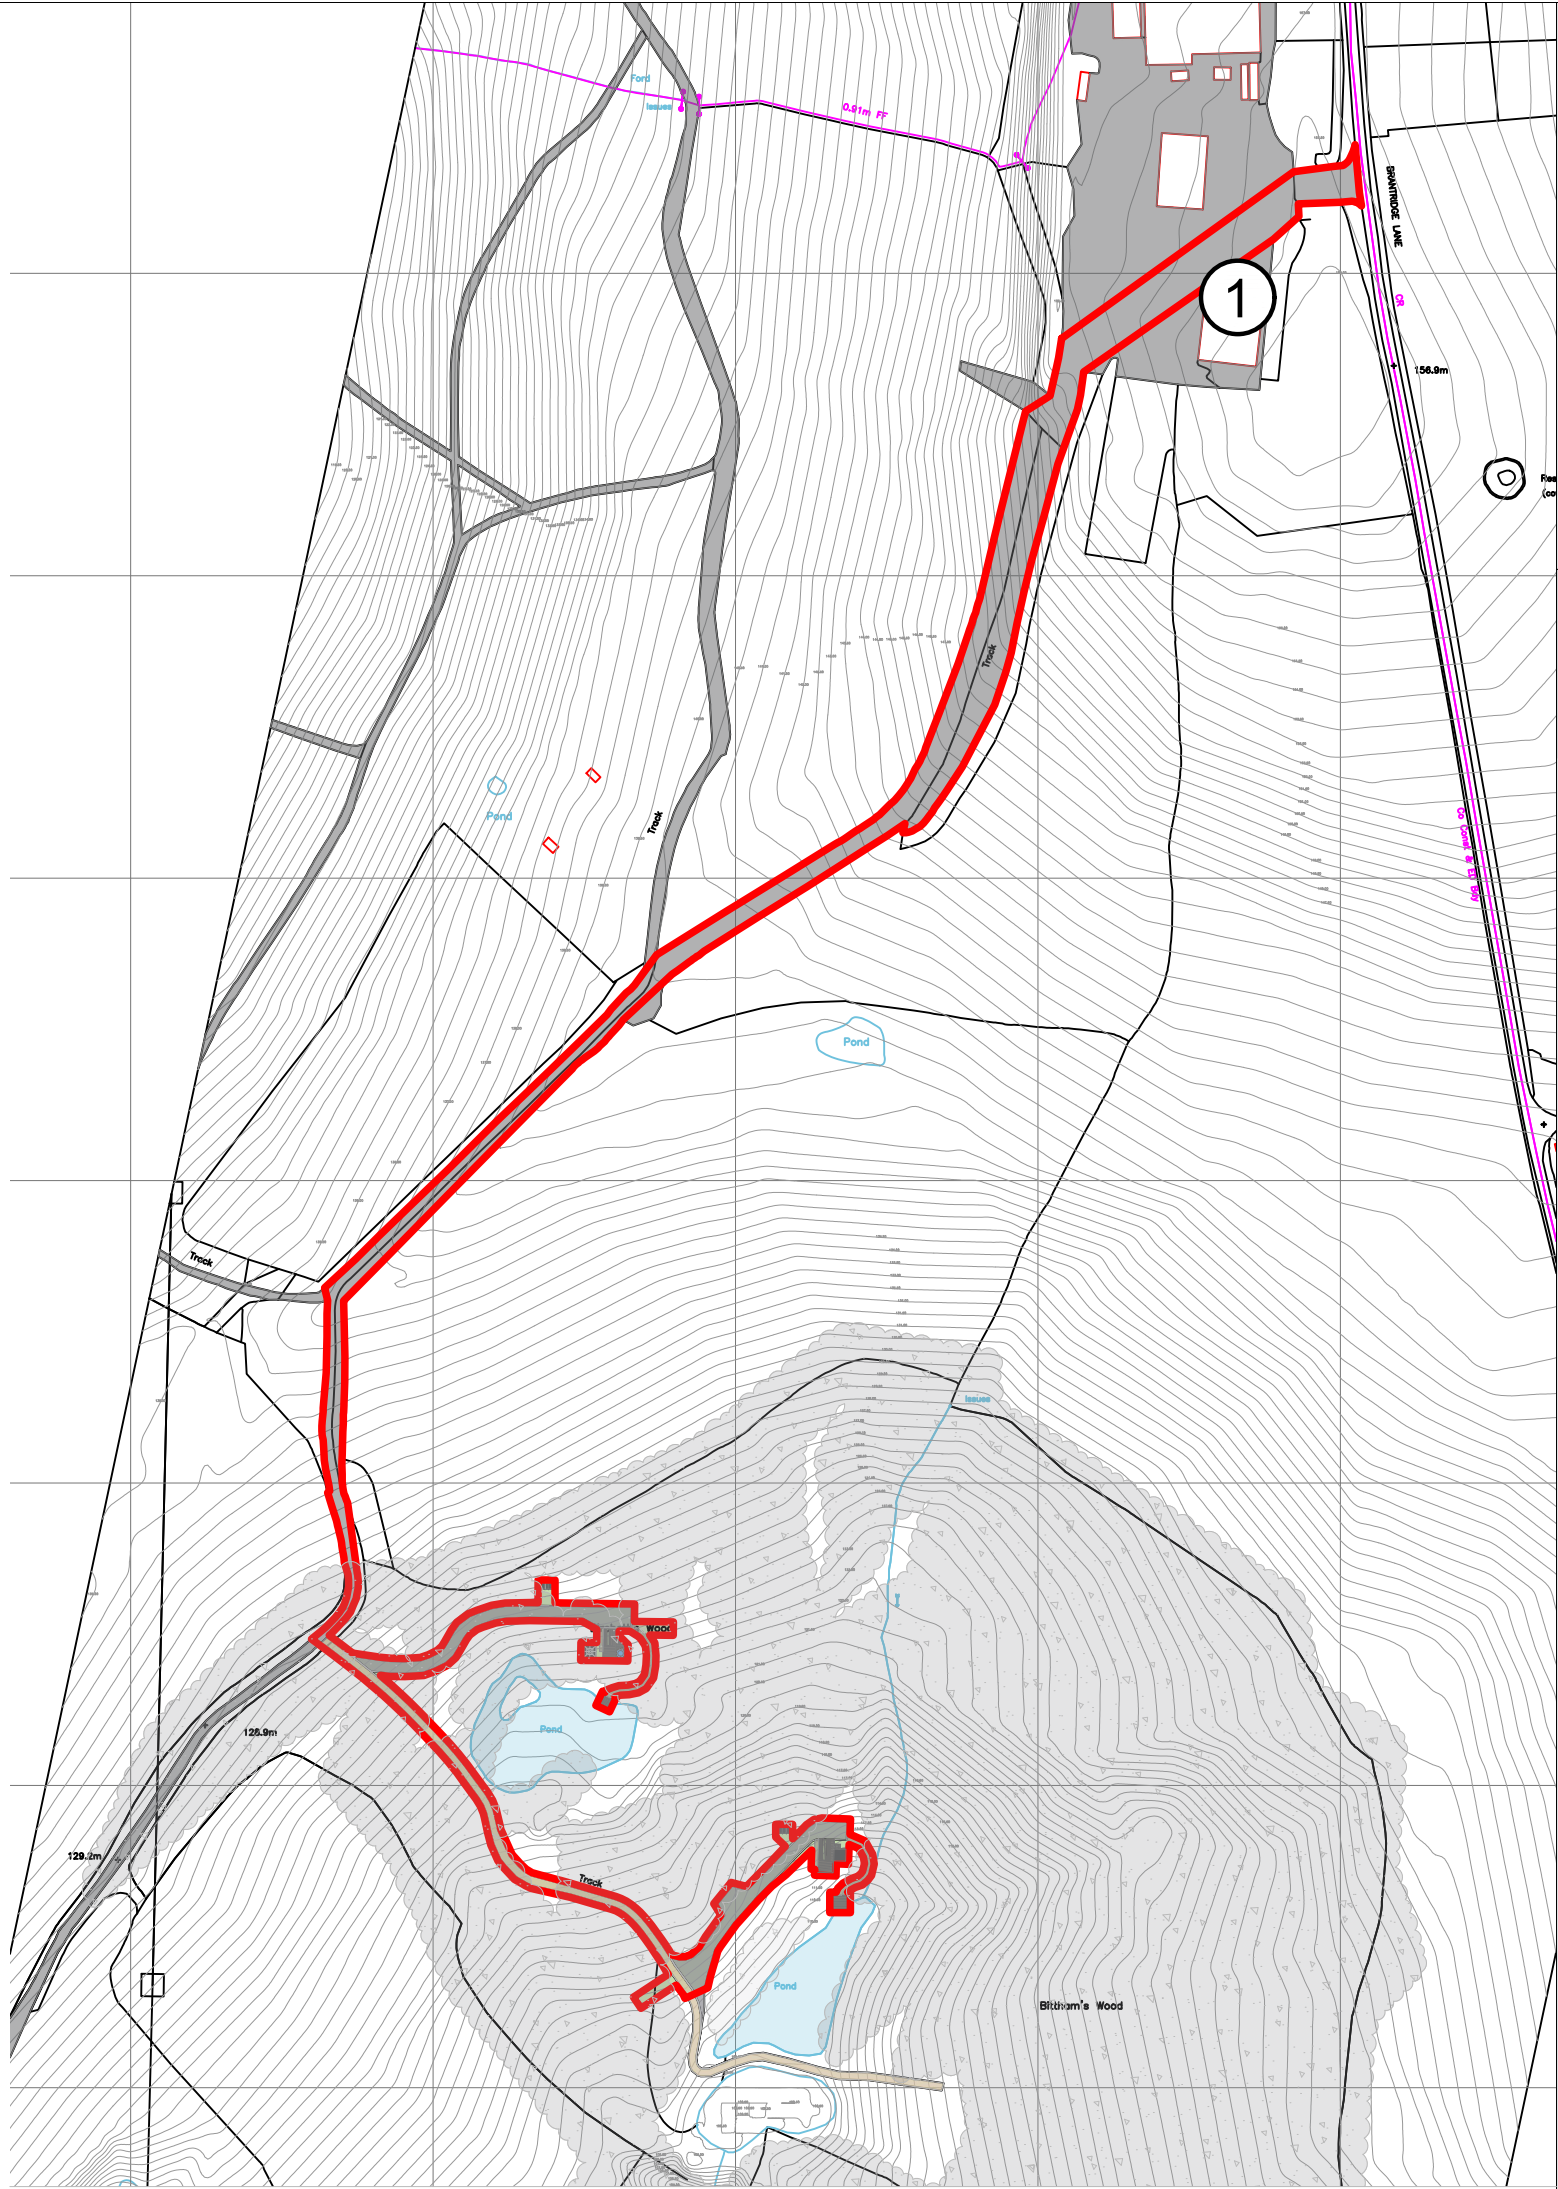
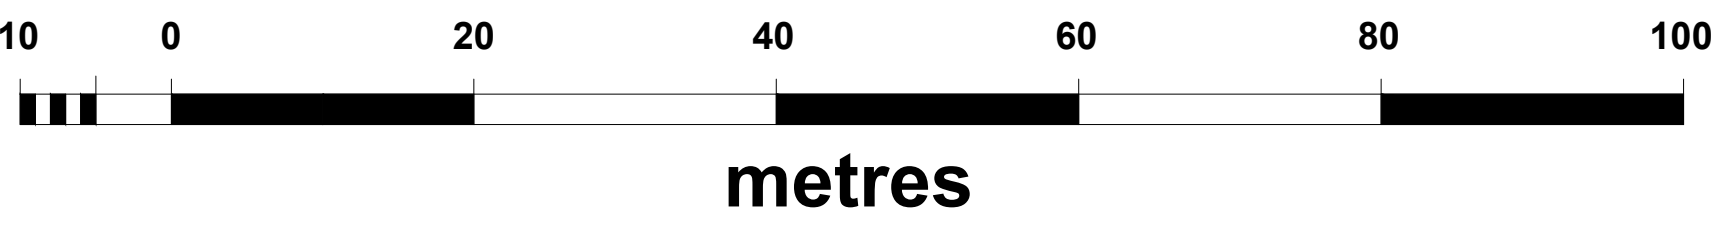


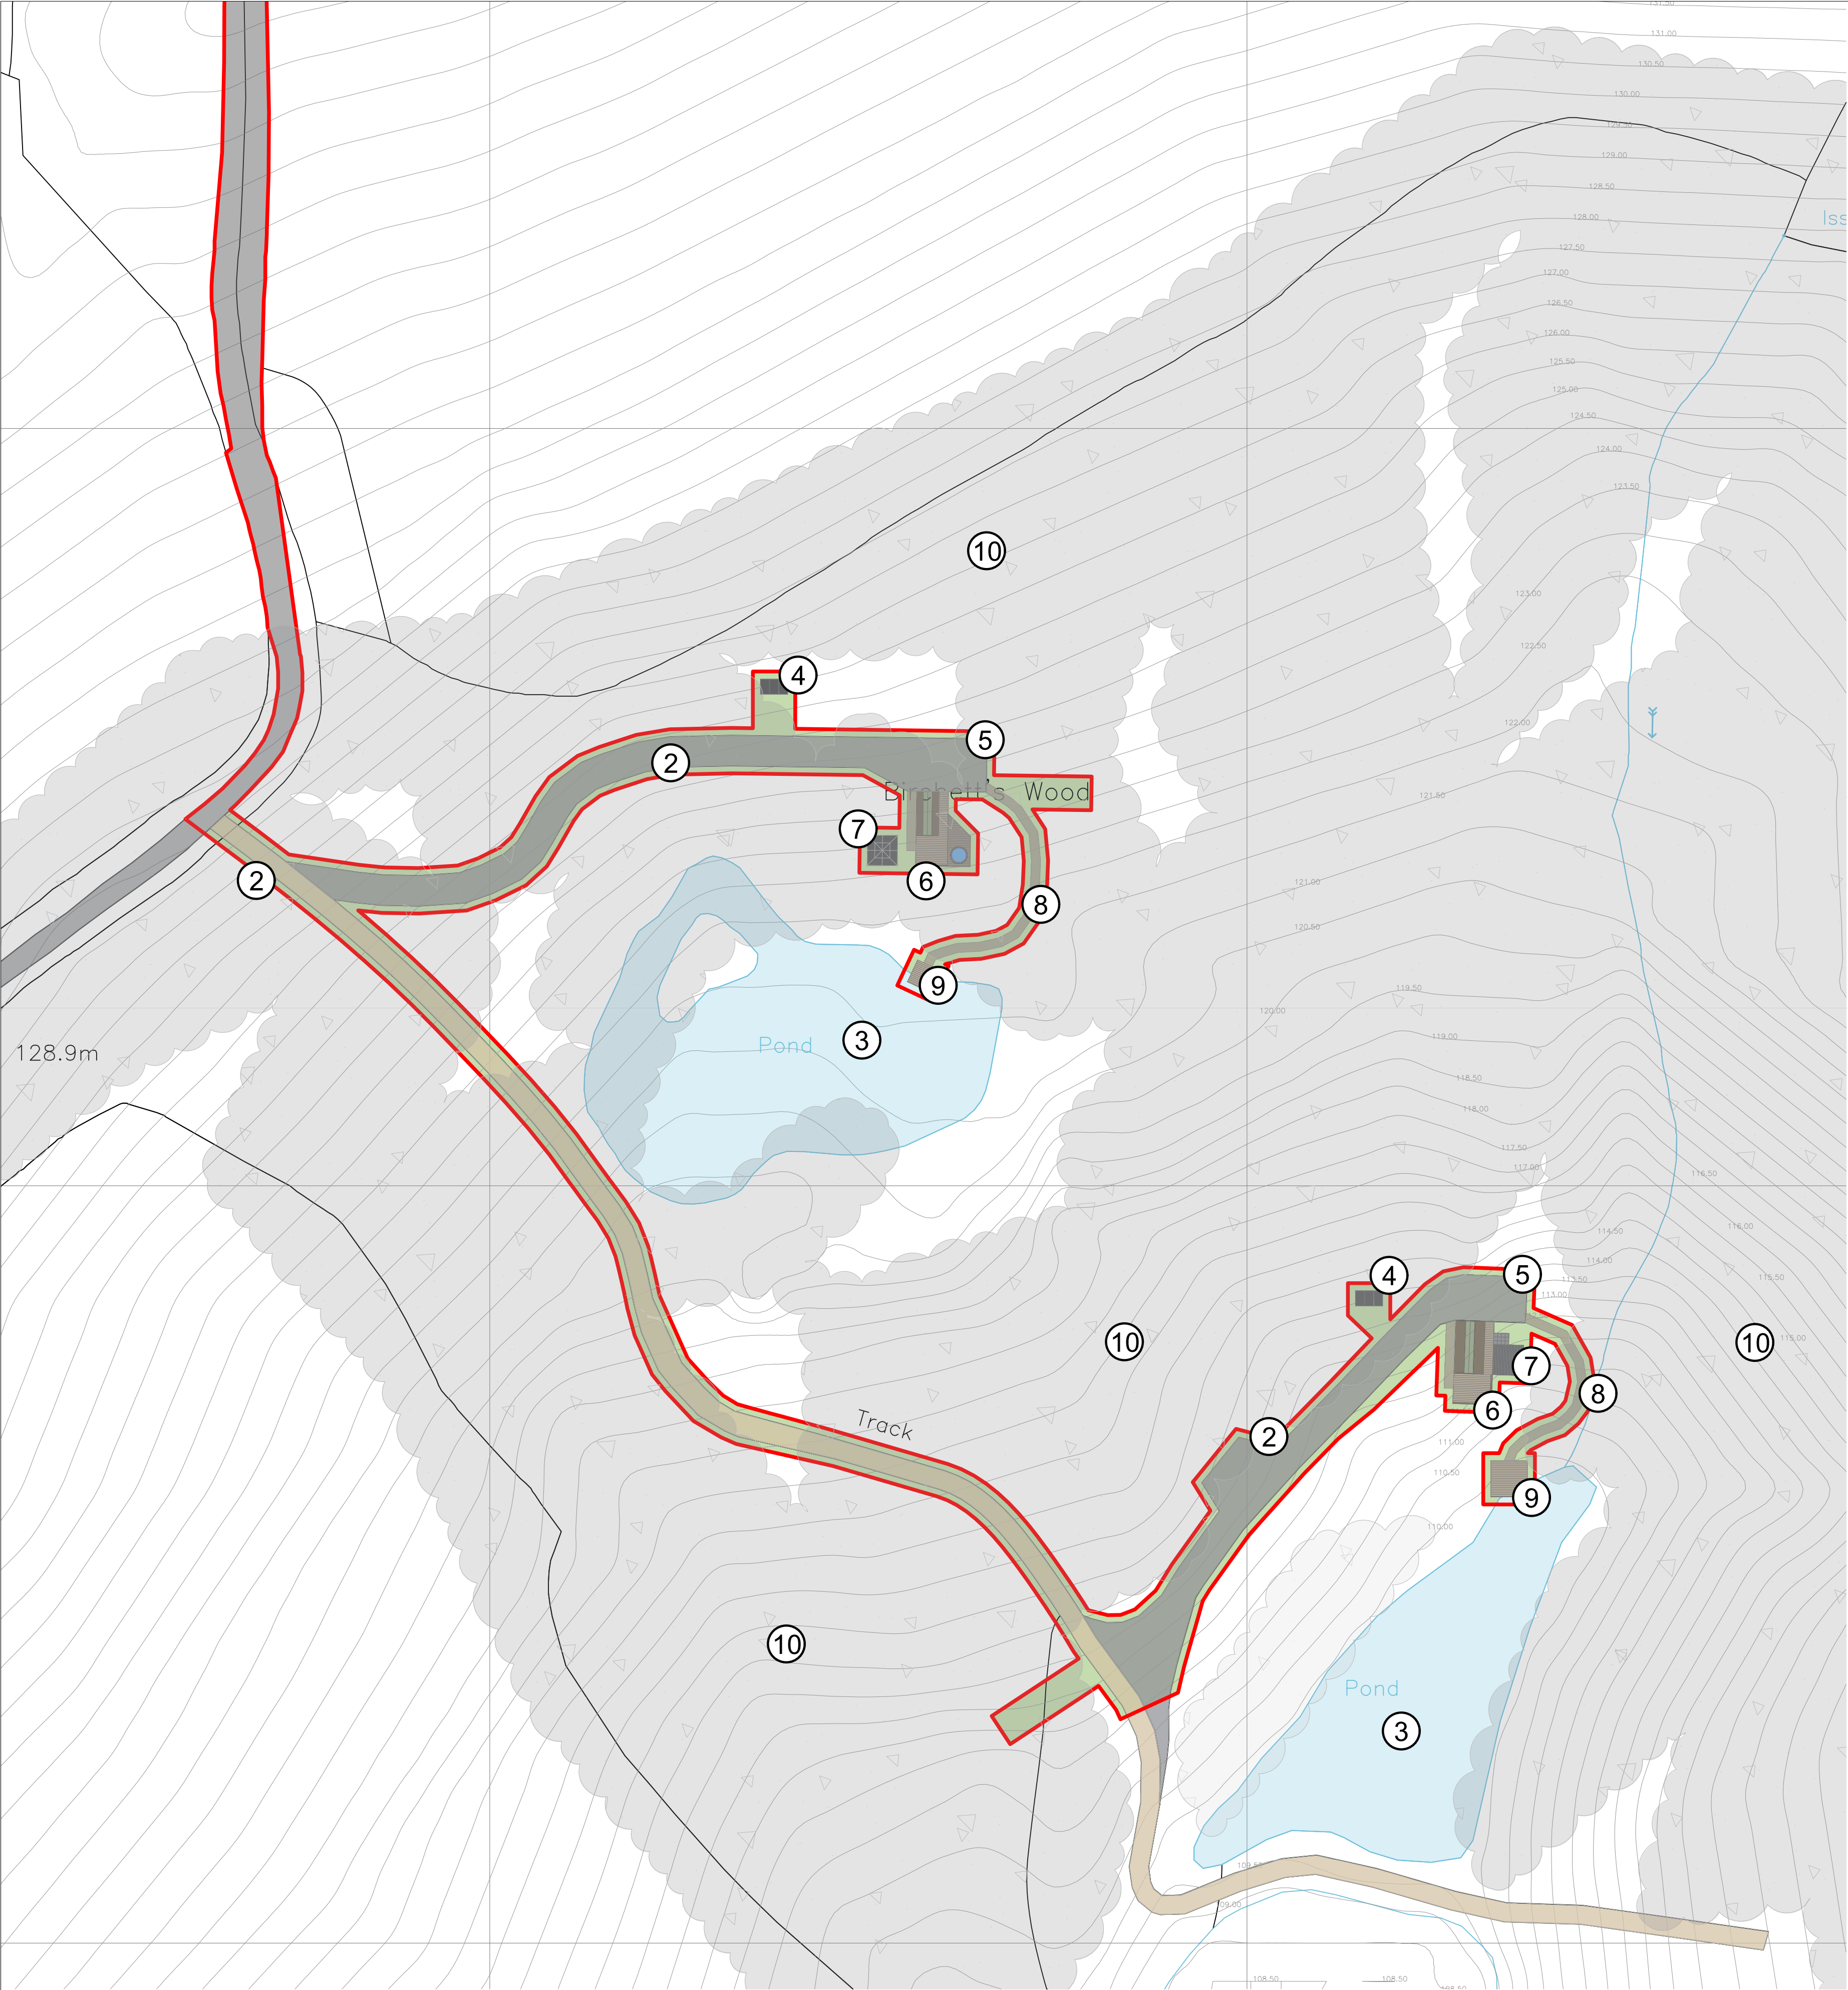

W: WWW.GLAMPITECT.CO.UK
E: CONTACT@GLAMPITECT.CO.UK
T: 0131 202 9002

KEY


- 1. Existing access track from public road
- 2. Existing track
- 3. Existing pond
- 4. Proposed Solar panels (retrospective)
- 5. Parking area on existing build up
- 6. Proposed Glamping pod and decking (retrospective)
- 7. Proposed Pergola (retrospective)
- 8. Proposed permeable path (retrospective)
- 9. Proposed decking overlooking pond (retrospective)
- 10. Existing tree coverage

OWNERSHIP BOUNDARY
AREA APPROX = 544,809

SITE BOUNDARY
SITE AREA = 8,684 m2

Date	Description	Rev	By
Revision Description			

LOCATION PLAN 1:7500

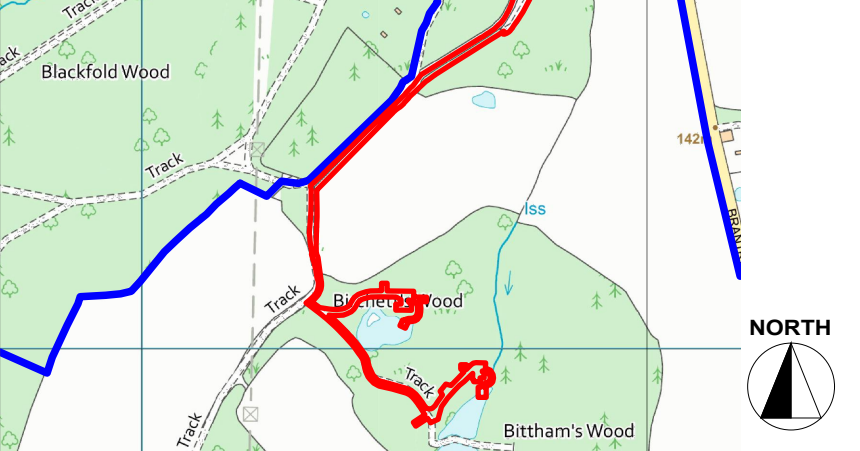

NORTH

Project:
Proposed Glamping Site - For James & Thomas Givons
Bucklands Farm, Brantridge Lane,
Balcombe, West Sussex, RH17 6JT

Drawing Title:
RETROSPECTIVE LAYOUT PLAN

Drawing Number:
240918-01-02

Revision: -
Date: 08/10/2024
Scale: 1:500 and 1:2500 @ A1
Drawn By: EF
CAD Dwg File: -
Checked By: TA

Issue Status:
Full Planning Application

A1