



View 1. View facing south on Brantridge Lane at access.

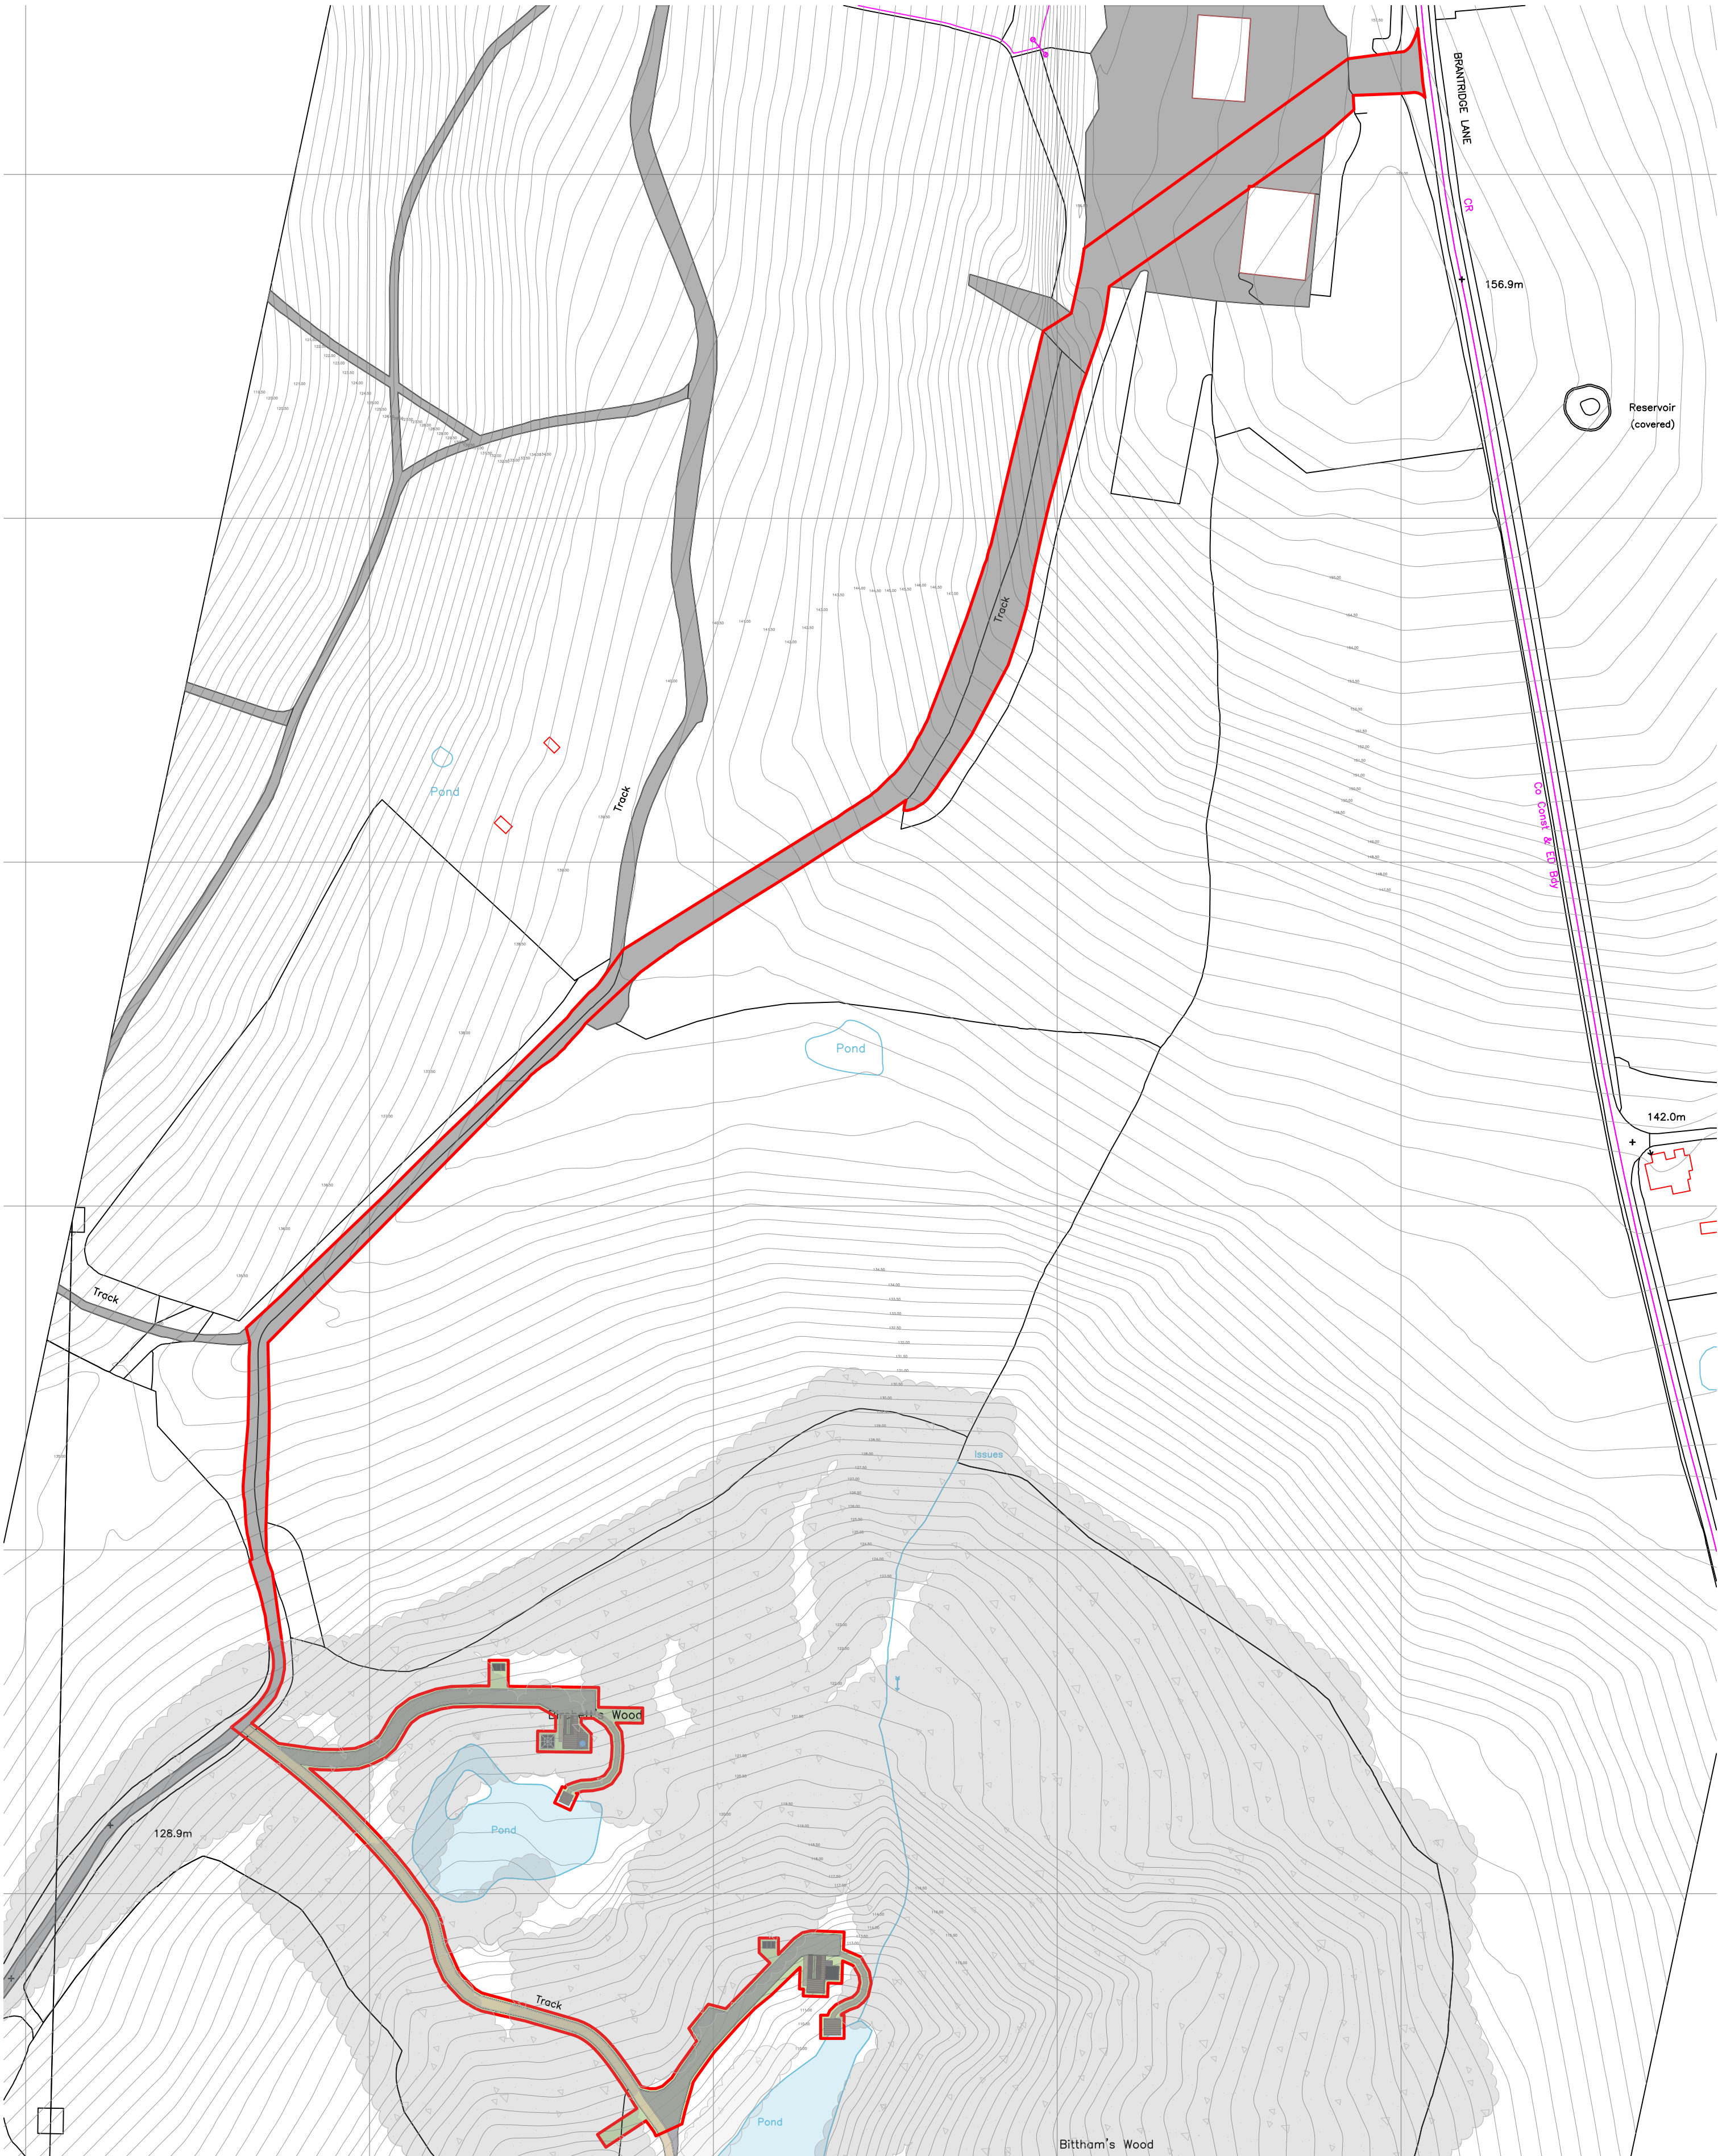

View 2. View facing north on Brantridge Lane at access.

OWNERSHIP BOUNDARY
AREA APPROX = 544,809 m²

SITE BOUNDARY
SITE AREA = 8,684 m²

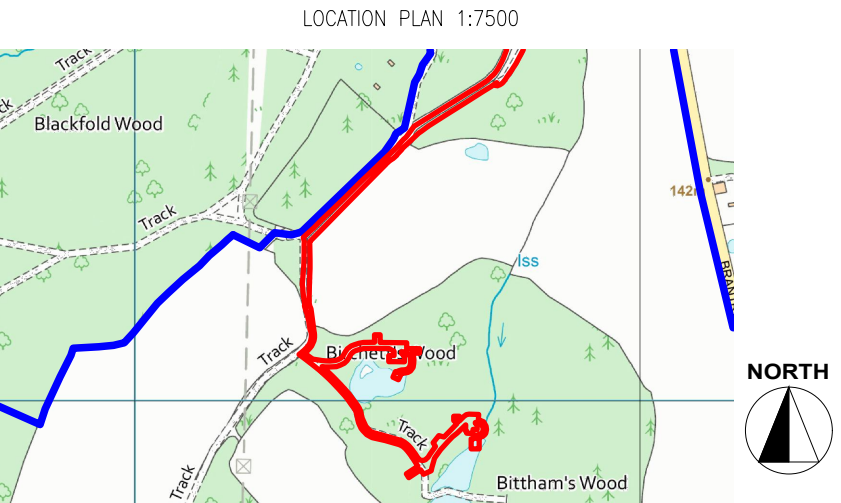

Project:
Proposed Glamping Site - For James & Thomas Givons
Bucklands Farm, Brantridge Lane,
Balcombe, West Sussex, RH17 6JT

Drawing Title:
ROAD AND ACCESS PLAN

Drawing Number:
240918-01-06

Revision: -
Date: 08/10/2024
Scale: 1:1250 @ A1
Drawn By: EF
CAD Dwg File: -
Checked By: TA

Issue Status:
Full Planning Application

