


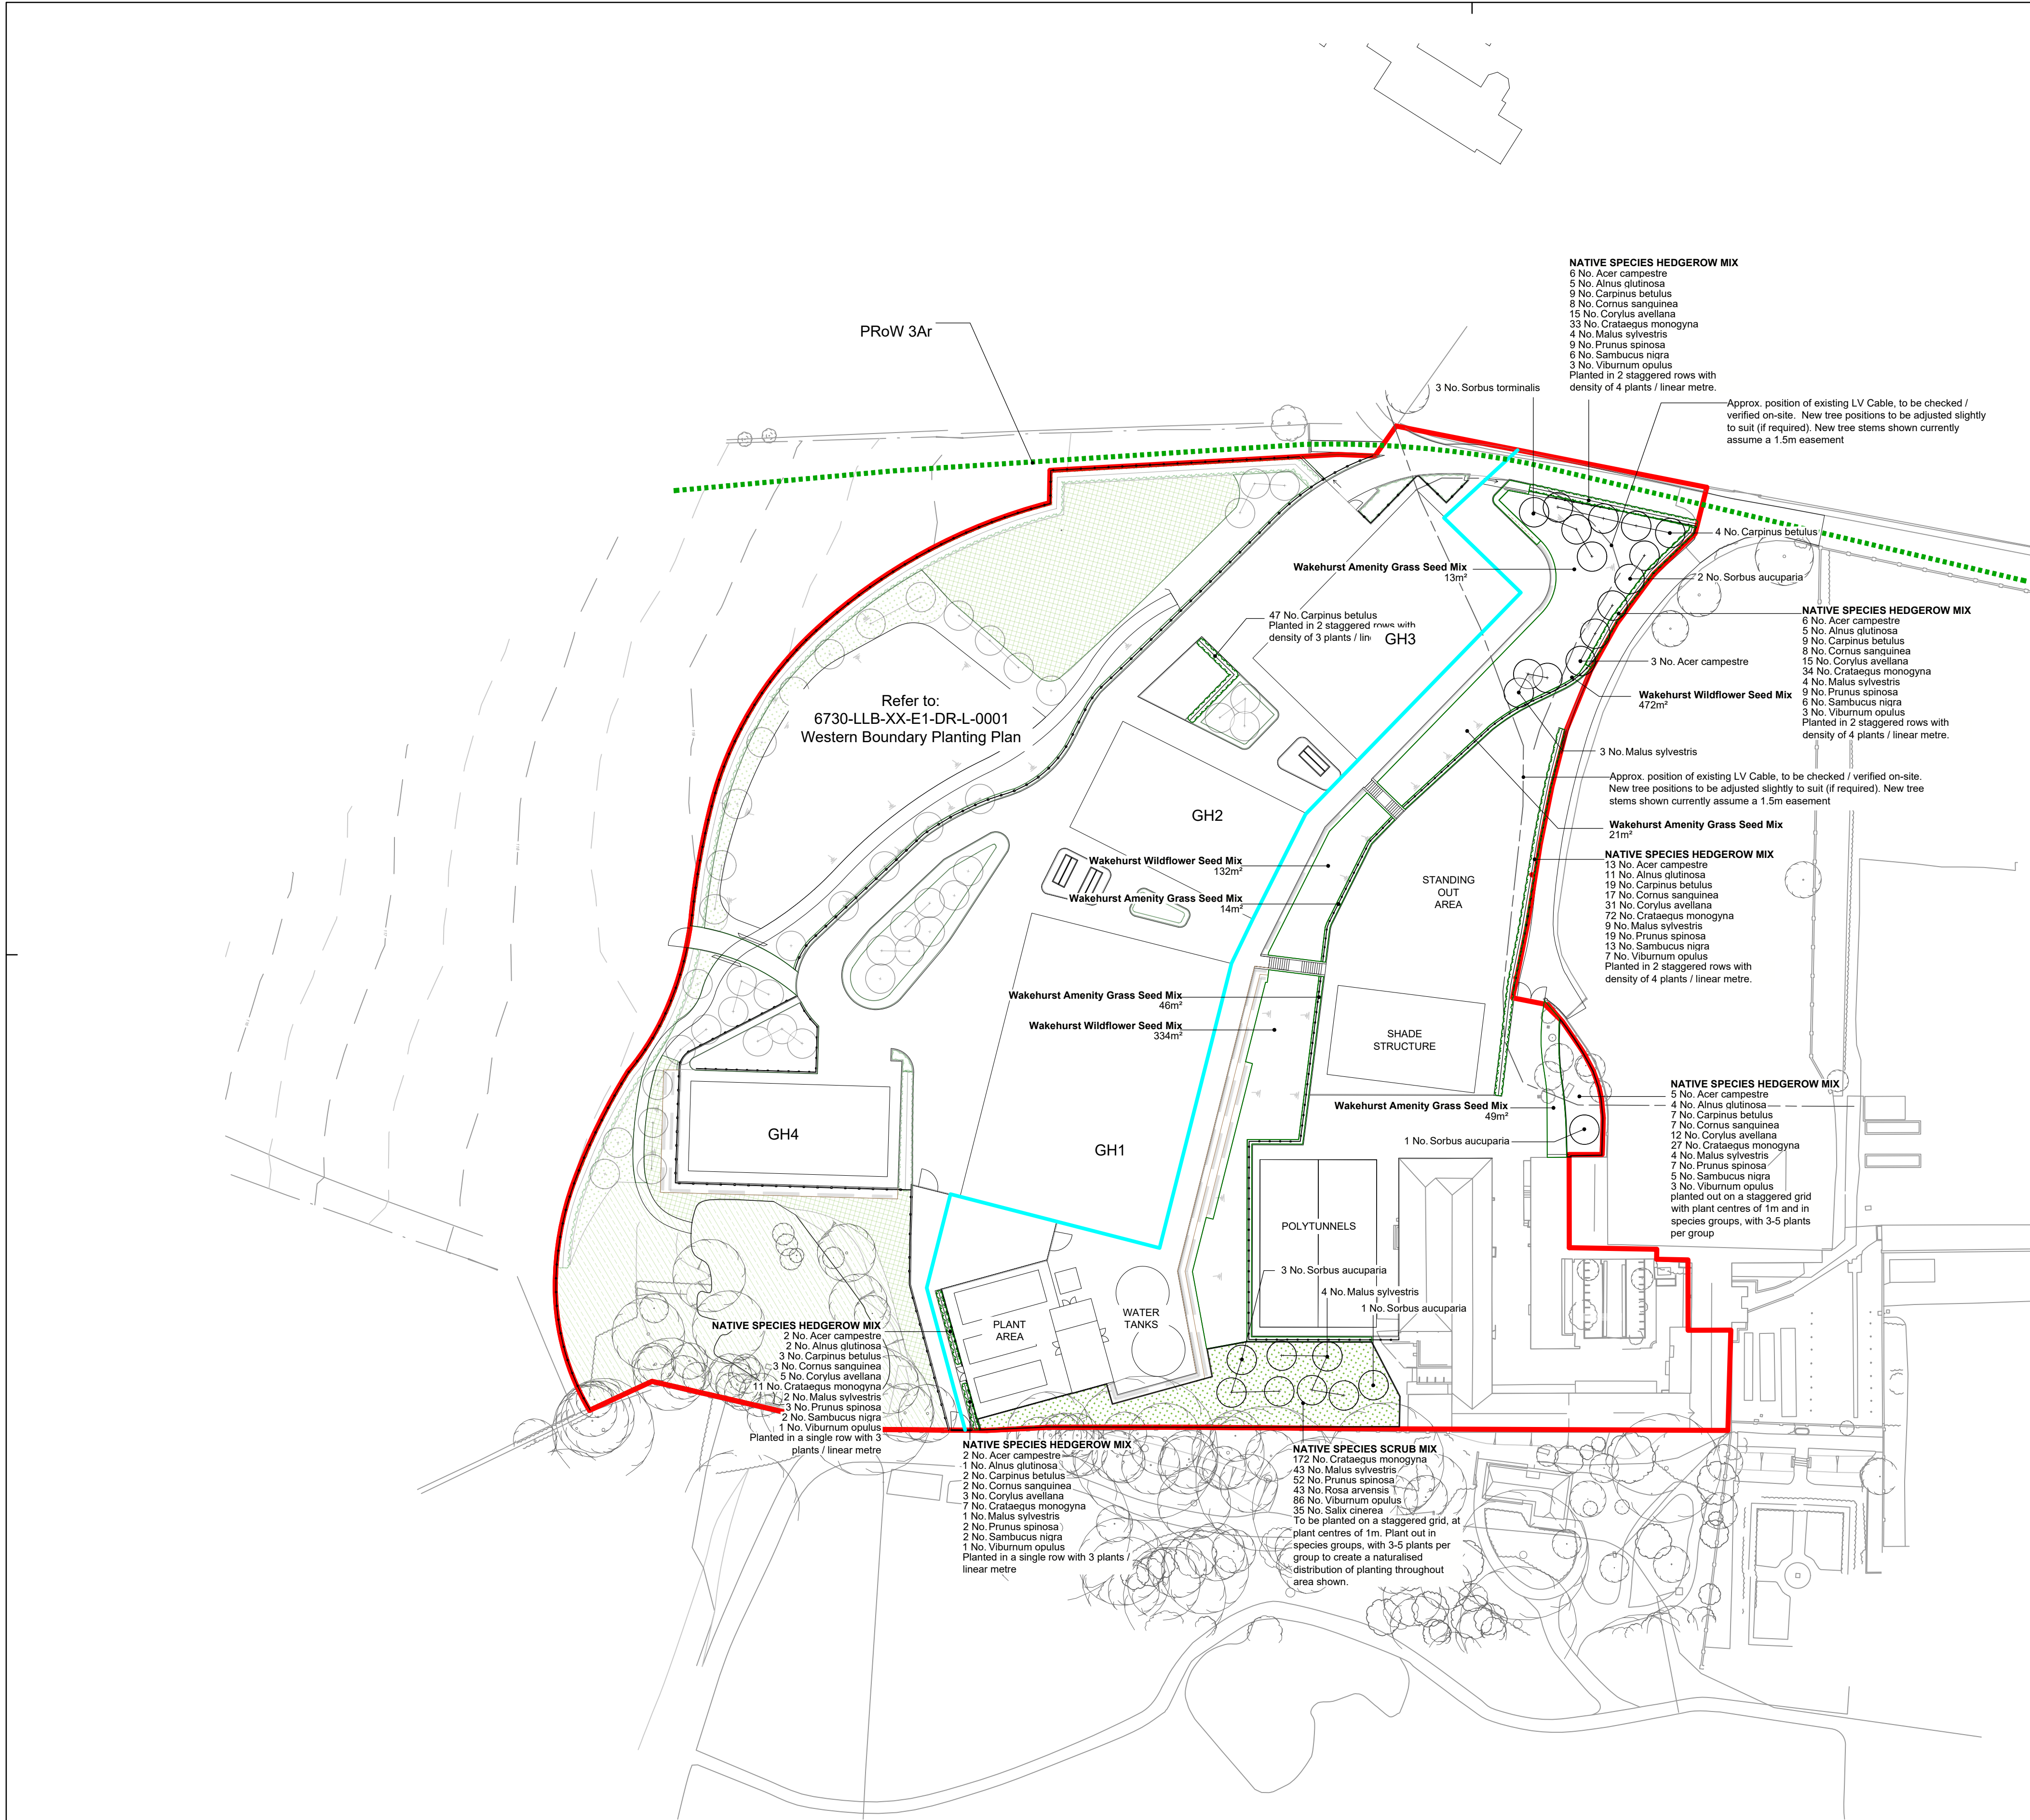

LEGEND - SOFTWARES:

- Existing Trees to be retained
- Proposed Planting Beds
- Proposed Hedgerows
- Proposed Trees
- Proposed Woodland Planting
- Proposed Scrub Planting
- Existing scrub habitat retained and enhanced to achieve 'Mixed Scrub', in accordance with Biodiversity Net Gain objectives
- Proposed timber post and wire stock and rabbit-proof fence (0.9m high)
- Timber Post and 3-rail Fence (1.1m high)
- Existing Public Footpath (indicative)
- Boundary of Western Perimeter Planting Plan
- Planning Application Boundary

Main Site Planting Schedule

Trees					
No.	Species Name	Girth	Pot Size	Height	Specification
3	Acer campestre			150-175cm	2x: Feathered: 4 brks: B
4	Carpinus betulus			150-175cm	2x: Feathered: 4 brks: B
7	Malus sylvestris			150-175cm	2x: Feathered: 4 brks: B
7	Sorbus aucuparia			150-175cm	2x: Feathered: 4 brks: B
3	Sorbus torminalis			150-175cm	2x: Feathered: 4 brks: B

Shrubs					
No.	Species Name	Height	Pot Size	Specification	Density
47	Carpinus betulus	150-175cm	5-7.5L	Bushy: 7 brks: C	3/m

Grass (Seed / Turf)	
Area	Seed Mix Name
938m ²	Wakehurst Wildflower Seed Mix
143m ²	Wakehurst Amenity Grass Seed Mix
Total :1081m ²	

Native Species Hedgerow Mix			
No.	Species Name	Height	Specification
34	Acer campestre	60-80cm	1+1: Transplant - seed raised: Branched: B
28	Alnus glutinosa	60-80cm	1+1: Transplant - seed raised: Branched: B
49	Carpinus betulus	60-80cm	1+1: Transplant - seed raised: Branched: B
45	Cornus sanguinea	60-80cm	1+1: Transplant - seed raised: Branched: B
81	Corylus avellana	60-80cm	1+1: Transplant - seed raised: Branched: B
184	Crataegus monogyna	60-80cm	1+1: Transplant - seed raised: Branched: B
24	Malus sylvestris	60-80cm	1+1: Transplant - seed raised: Branched: B
49	Prunus spinosa	60-80cm	1+1: Transplant - seed raised: Branched: B
34	Sambucus nigra	60-80cm	1+1: Transplant - seed raised: Branched: B
18	Viburnum opulus	60-80cm	1+1: Transplant - seed raised: Branched: B

Native Species Scrub Mix					
No.	Species Name	Pot Size	Height	Girth	Specification
172	Crataegus monogyna		40-60cm		1+1: Transplant - seed raised
43	Malus sylvestris		150-175cm		2x: Feathered: 4 breaks
52	Prunus spinosa		40-60cm		1+1: Transplant - seed raised: Branched: B
43	Rosa arvensis	3L	40-60cm		Branched: 5 breaks
35	Salix cinerea		60-80cm		0/1: Cutting; branched; 2 breaks: B
86	Viburnum opulus		40-60cm		1+1: Transplant - seed raised: branched: 2 breaks