


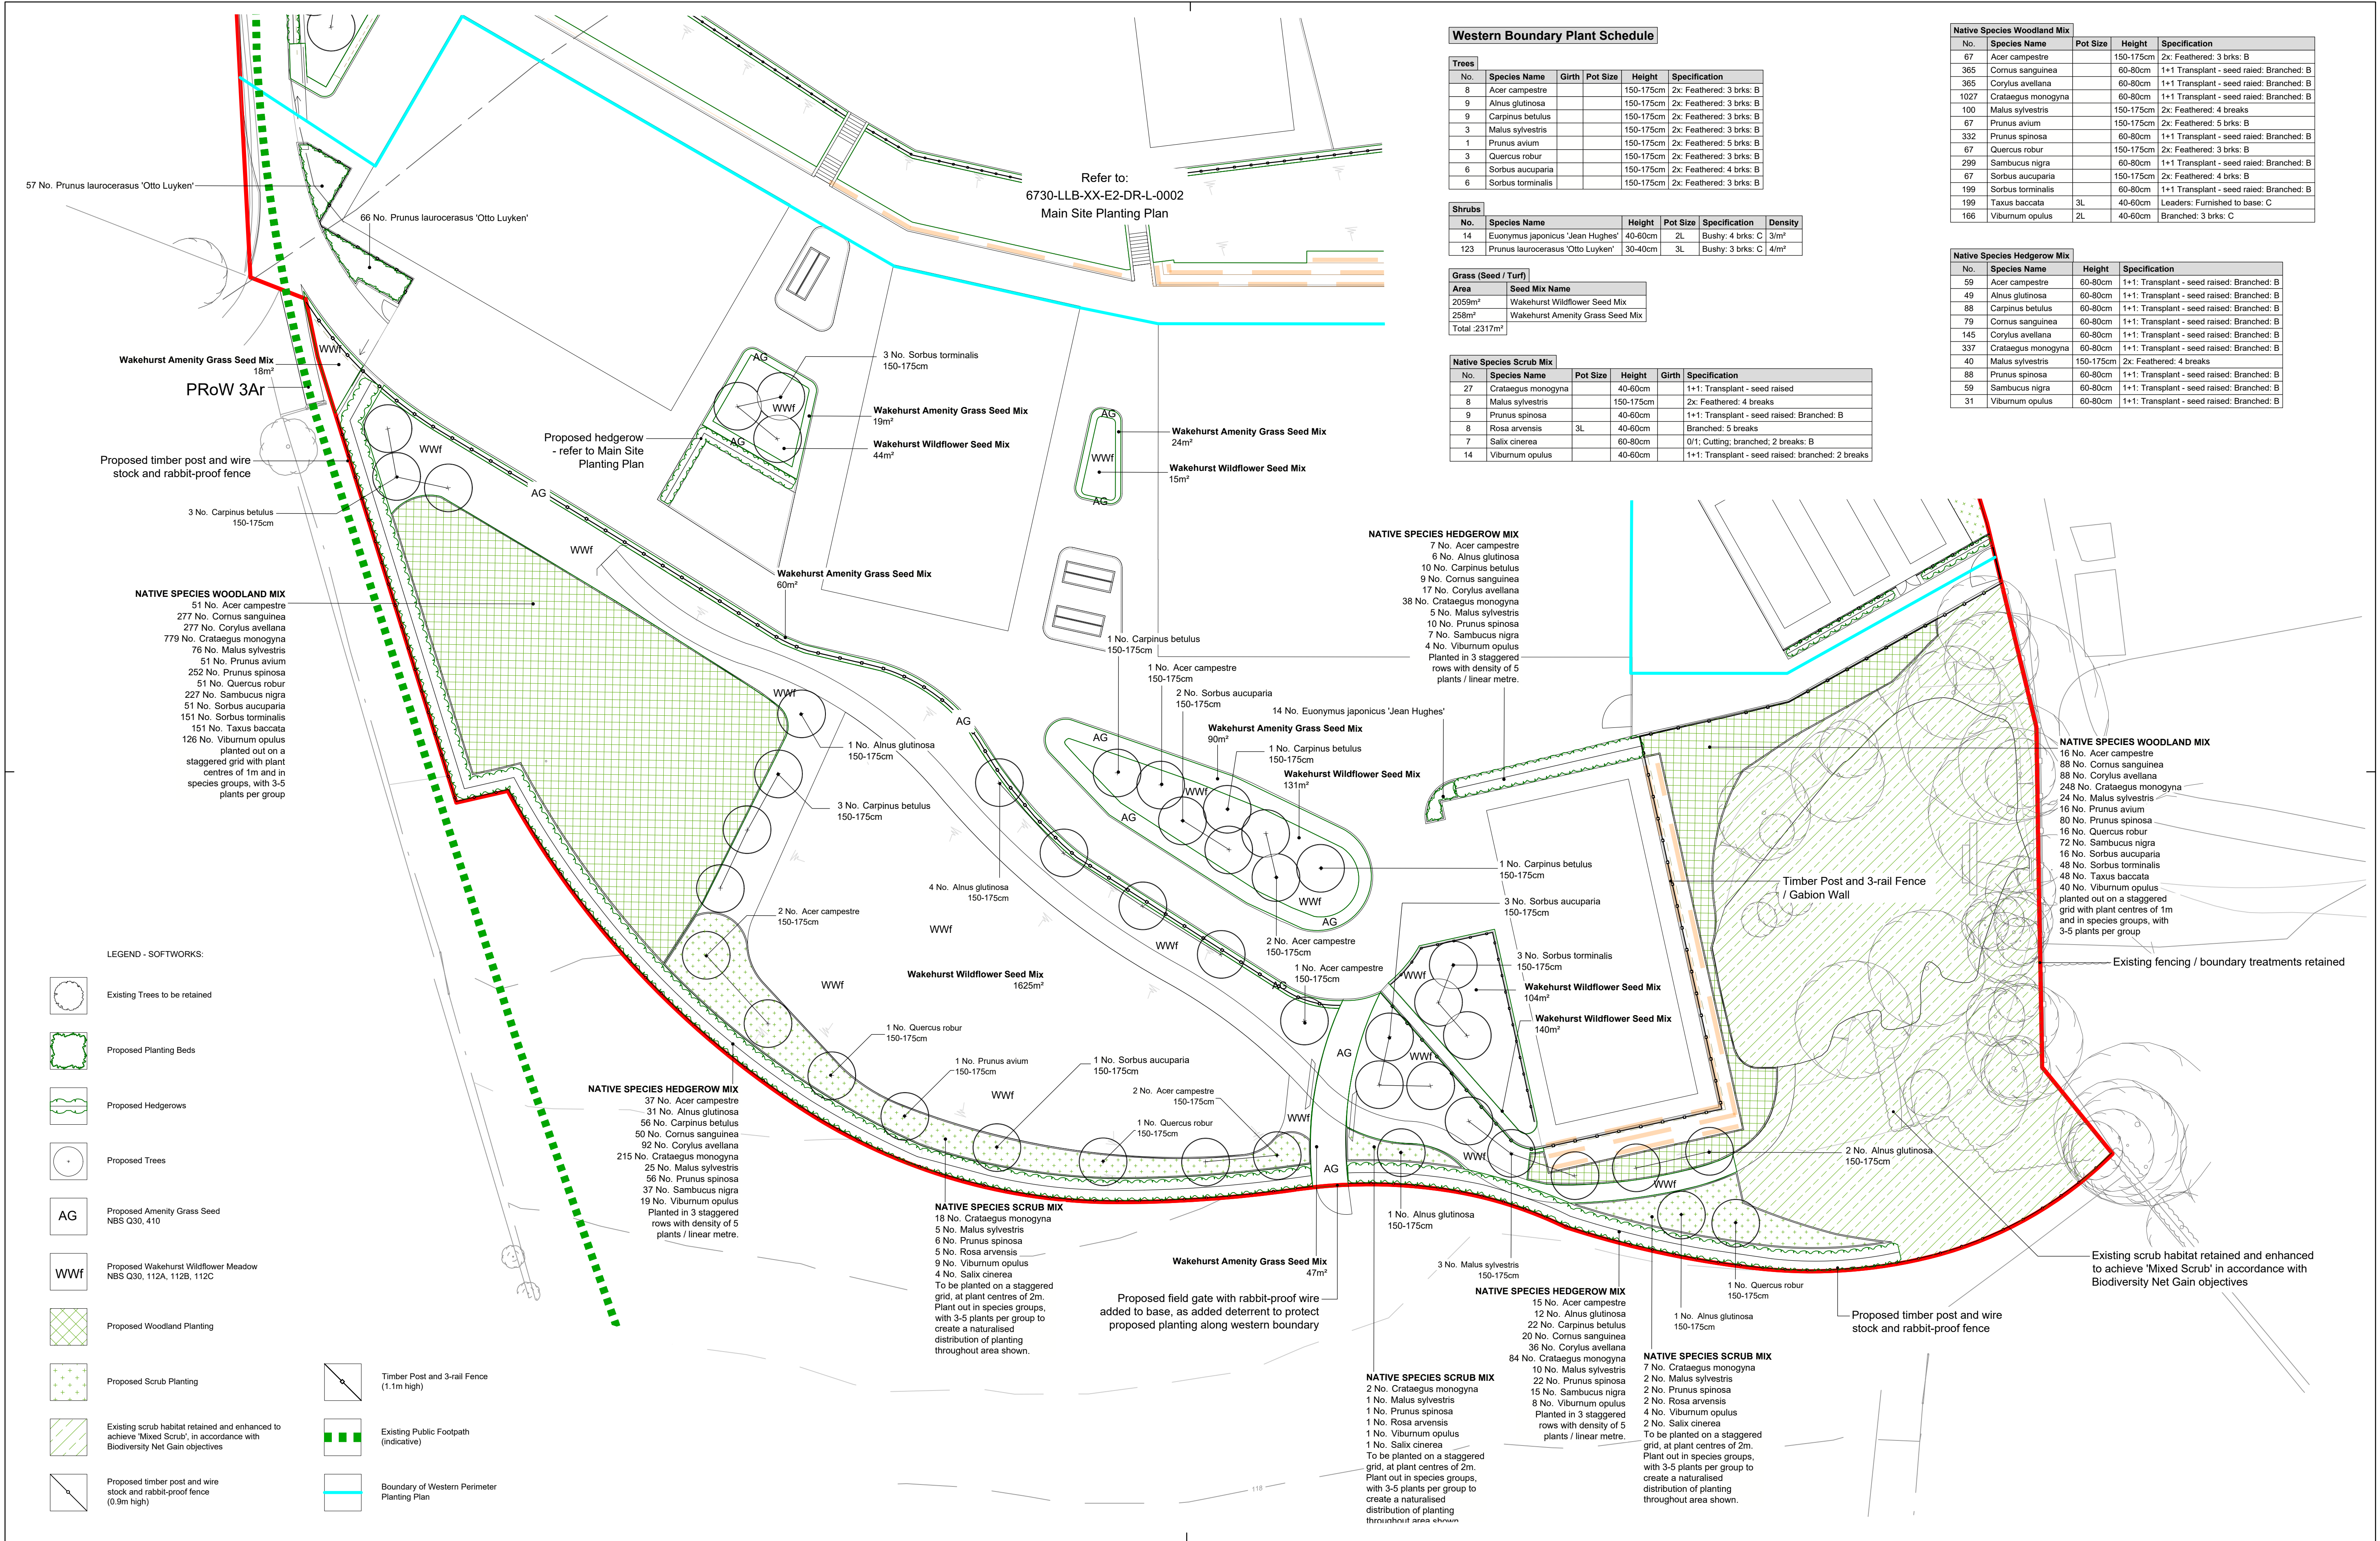

Western Boundary Plant Schedule

Trees					
No.	Species Name	Girth	Pot Size	Height	Specification
8	Acer campestre			150-175cm	2x: Feathered: 3 brks: B
9	Alnus glutinosa			150-175cm	2x: Feathered: 3 brks: B
9	Carpinus betulus			150-175cm	2x: Feathered: 3 brks: B
3	Malus sylvestris			150-175cm	2x: Feathered: 3 brks: B
1	Prunus avium			150-175cm	2x: Feathered: 5 brks: B
3	Quercus robur			150-175cm	2x: Feathered: 3 brks: B
6	Sorbus aucuparia			150-175cm	2x: Feathered: 4 brks: B
6	Sorbus terminalis			150-175cm	2x: Feathered: 3 brks: B

Shrubs					
No.	Species Name	Height	Pot Size	Specification	Density
14	Euonymus japonicus 'Jean Hughes'	40-60cm	2L	Bushy: 4 brks: C	3/m²
123	Prunus laurocerasus 'Otto Luyken'	30-40cm	3L	Bushy: 3 brks: C	4/m²

Grass (Seed / Turf)	
Area	Seed Mix Name
2059m²	Wakehurst Wildflower Seed Mix
258m²	Wakehurst Amenity Grass Seed Mix
Total :2317m²	

Native Species Scrub Mix					
No.	Species Name	Pot Size	Height	Girth	Specification
27	Crataegus monogyna		40-60cm		1+1: Transplant - seed raised
8	Malus sylvestris		150-175cm		2x: Feathered: 4 breaks
9	Prunus spinosa		40-60cm		1+1: Transplant - seed raised: Branched: B
8	Rosa arvensis	3L	40-60cm		Branched: 5 breaks
7	Salix cinerea		60-80cm		0/1: Cutting; branched; 2 breaks: B
14	Viburnum opulus		40-60cm		1+1: Transplant - seed raised: branched: 2 breaks

Native Species Woodland Mix				
No.	Species Name	Pot Size	Height	Specification
67	Acer campestre		150-175cm	2x: Feathered: 3 brks: B
365	Cornus sanguinea		60-80cm	1+1: Transplant - seed raised: Branched: B
365	Corylus avellana		60-80cm	1+1: Transplant - seed raised: Branched: B
1027	Crataegus monogyna		60-80cm	1+1: Transplant - seed raised: Branched: B
100	Malus sylvestris		150-175cm	2x: Feathered: 4 breaks
67	Prunus avium		150-175cm	2x: Feathered: 5 brks: B
332	Prunus spinosa		60-80cm	1+1: Transplant - seed raised: Branched: B
67	Quercus robur		150-175cm	2x: Feathered: 3 brks: B
299	Sambucus nigra		60-80cm	1+1: Transplant - seed raised: Branched: B
67	Sorbus aucuparia		150-175cm	2x: Feathered: 4 brks: B
199	Sorbus terminalis		60-80cm	1+1: Transplant - seed raised: Branched: B
199	Taxus baccata	3L	40-60cm	Leaders: Furnished to base: C
166	Viburnum opulus	2L	40-60cm	Branched: 3 brks: C

Native Species Hedgerow Mix		
No.	Species Name	Height
59	Acer campestre	60-80cm
49	Alnus glutinosa	60-80cm
88	Carpinus betulus	60-80cm
79	Cornus sanguinea	60-80cm
145	Corylus avellana	60-80cm
337	Crataegus monogyna	60-80cm
40	Malus sylvestris	150-175cm
88	Prunus spinosa	60-80cm
59	Sambucus nigra	60-80cm
31	Viburnum opulus	60-80cm

NATIVE SPECIES HEDGEROW MIX

- 7 No. Acer campestre
- 6 No. Alnus glutinosa
- 10 No. Carpinus betulus
- 9 No. Cornus sanguinea
- 17 No. Corylus avellana
- 38 No. Crataegus monogyna
- 5 No. Malus sylvestris
- 10 No. Prunus spinosa
- 7 No. Sambucus nigra
- 4 No. Viburnum opulus

Planted in 3 staggered rows with density of 5 plants / linear metre.

NATIVE SPECIES WOODLAND MIX

- 16 No. Acer campestre
- 88 No. Cornus sanguinea
- 88 No. Corylus avellana
- 248 No. Crataegus monogyna
- 24 No. Malus sylvestris
- 16 No. Prunus avium
- 80 No. Prunus spinosa
- 16 No. Quercus robur
- 72 No. Sambucus nigra
- 16 No. Sorbus aucuparia
- 48 No. Sorbus terminalis
- 48 No. Taxus baccata
- 40 No. Viburnum opulus

planted out on a staggered grid with plant centres of 1m and in species groups, with 3-5 plants per group

Existing fencing / boundary treatments retained

Existing scrub habitat retained and enhanced to achieve 'Mixed Scrub' in accordance with Biodiversity Net Gain objectives

NATIVE SPECIES HEDGEROW MIX

- 15 No. Acer campestre
- 12 No. Alnus glutinosa
- 22 No. Carpinus betulus
- 20 No. Cornus sanguinea
- 36 No. Corylus avellana
- 84 No. Crataegus monogyna
- 10 No. Malus sylvestris
- 22 No. Prunus spinosa
- 15 No. Sambucus nigra
- 8 No. Viburnum opulus

Planted in 3 staggered rows with density of 5 plants / linear metre.

NATIVE SPECIES SCRUB MIX

- 7 No. Crataegus monogyna
- 2 No. Malus sylvestris
- 2 No. Prunus spinosa
- 2 No. Rosa arvensis
- 4 No. Viburnum opulus
- 2 No. Salix cinerea

To be planted on a staggered grid, at plant centres of 2m. Plant out in species groups, with 3-5 plants per group to create a naturalised distribution of planting throughout area shown.

NATIVE SPECIES SCRUB MIX

- 2 No. Crataegus monogyna
- 1 No. Malus sylvestris
- 1 No. Prunus spinosa
- 1 No. Rosa arvensis
- 1 No. Viburnum opulus
- 1 No. Salix cinerea

To be planted on a staggered grid, at plant centres of 2m. Plant out in species groups, with 3-5 plants per group to create a naturalised distribution of planting throughout area shown.