



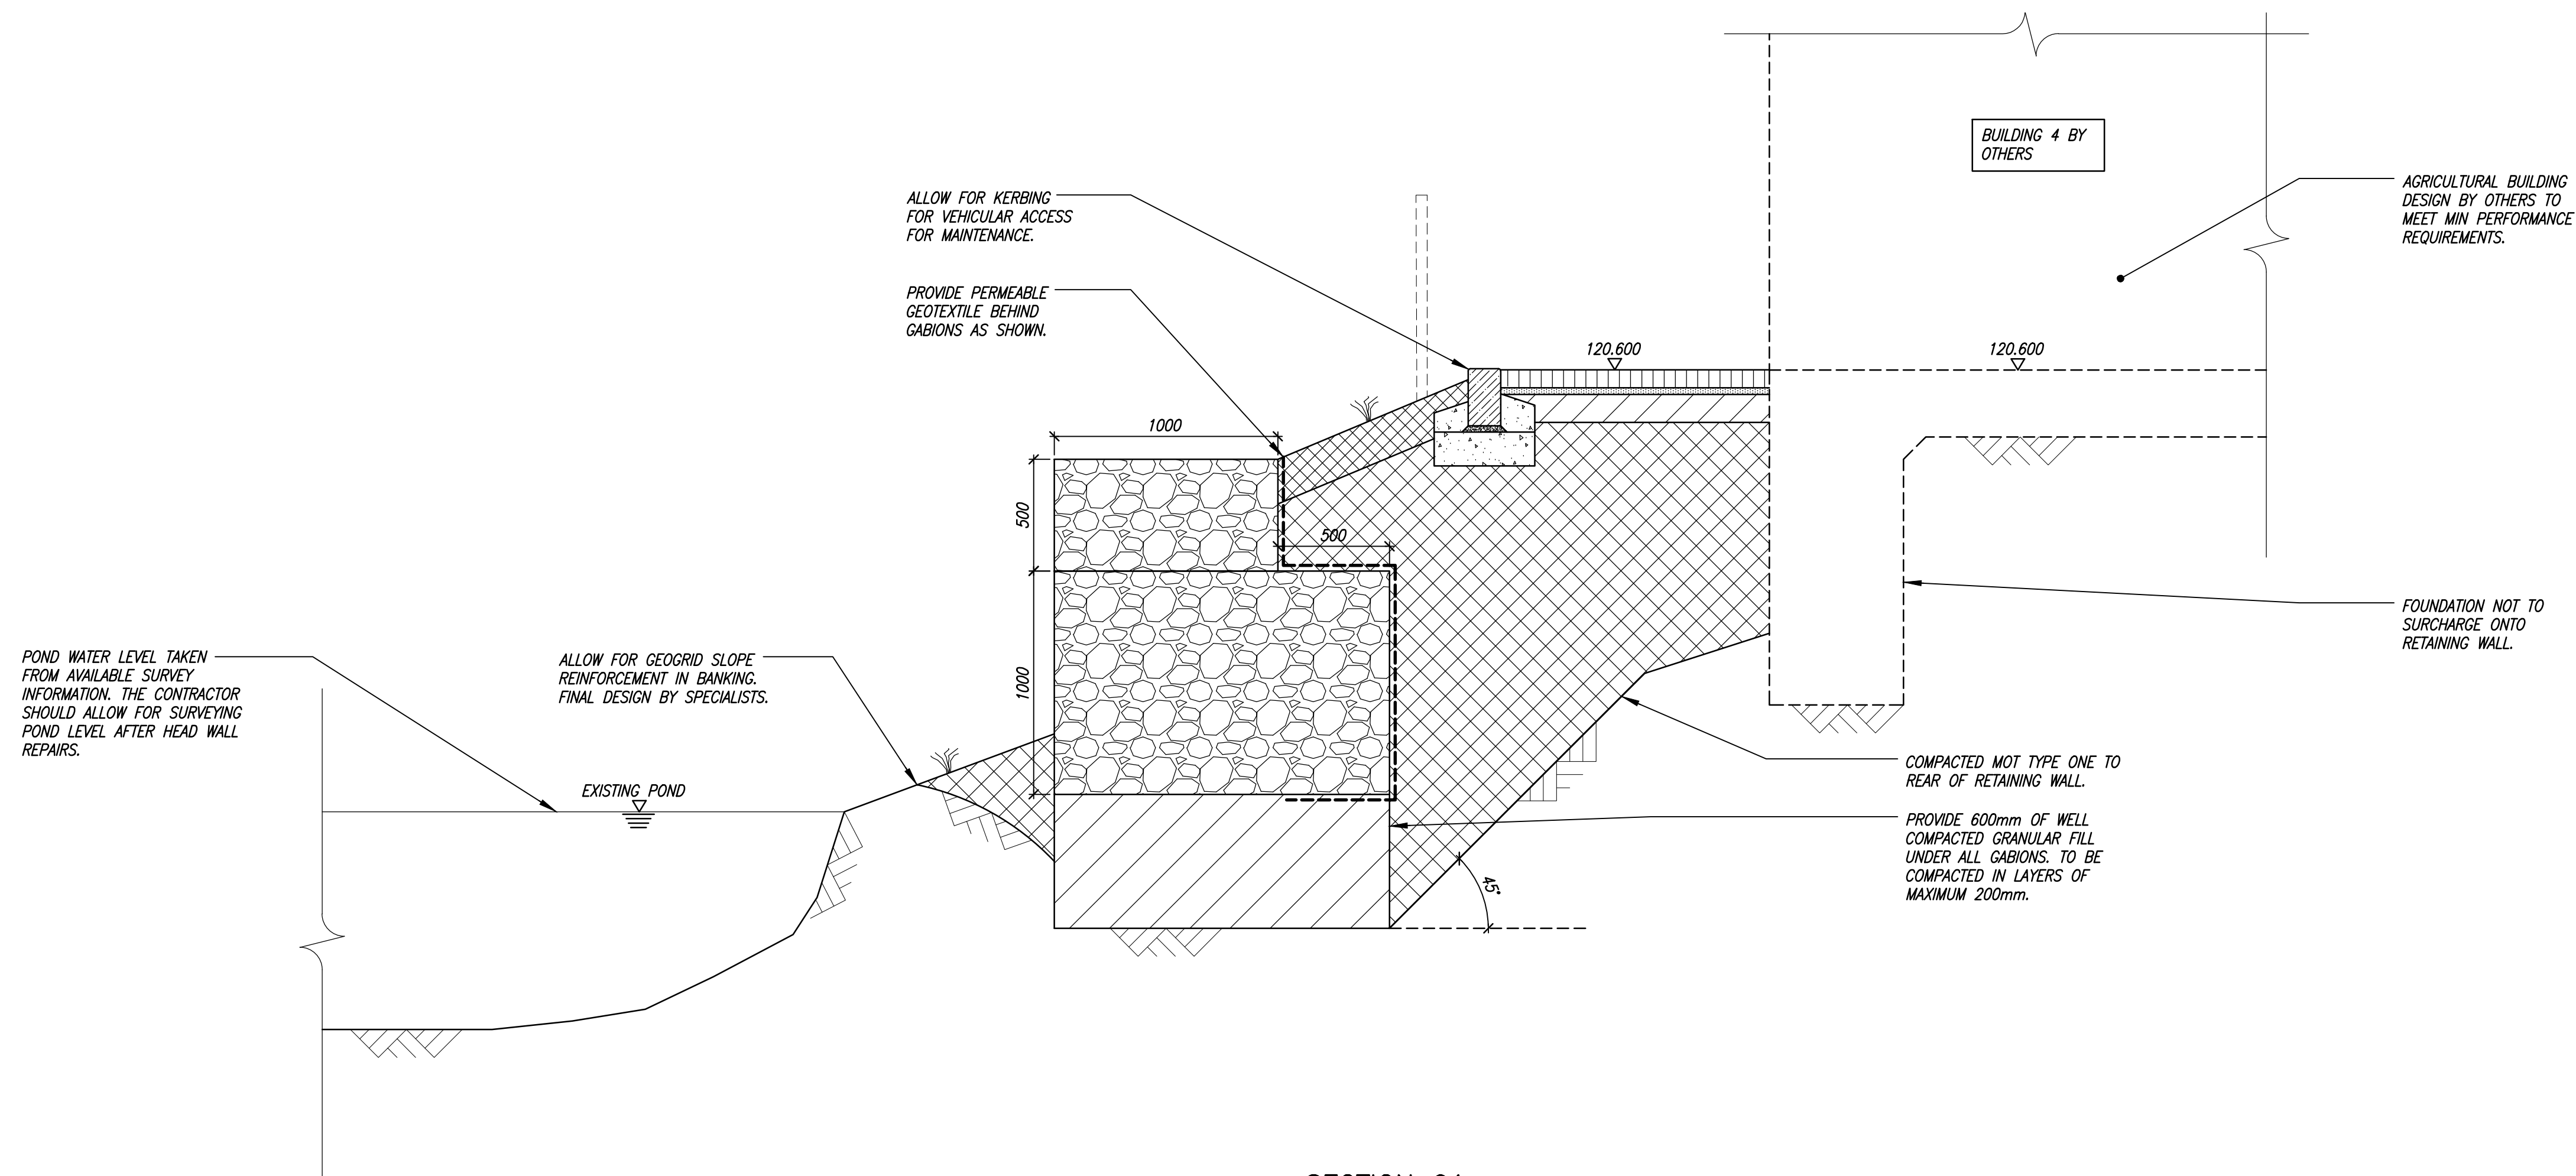

SECTION 01

(1:20)

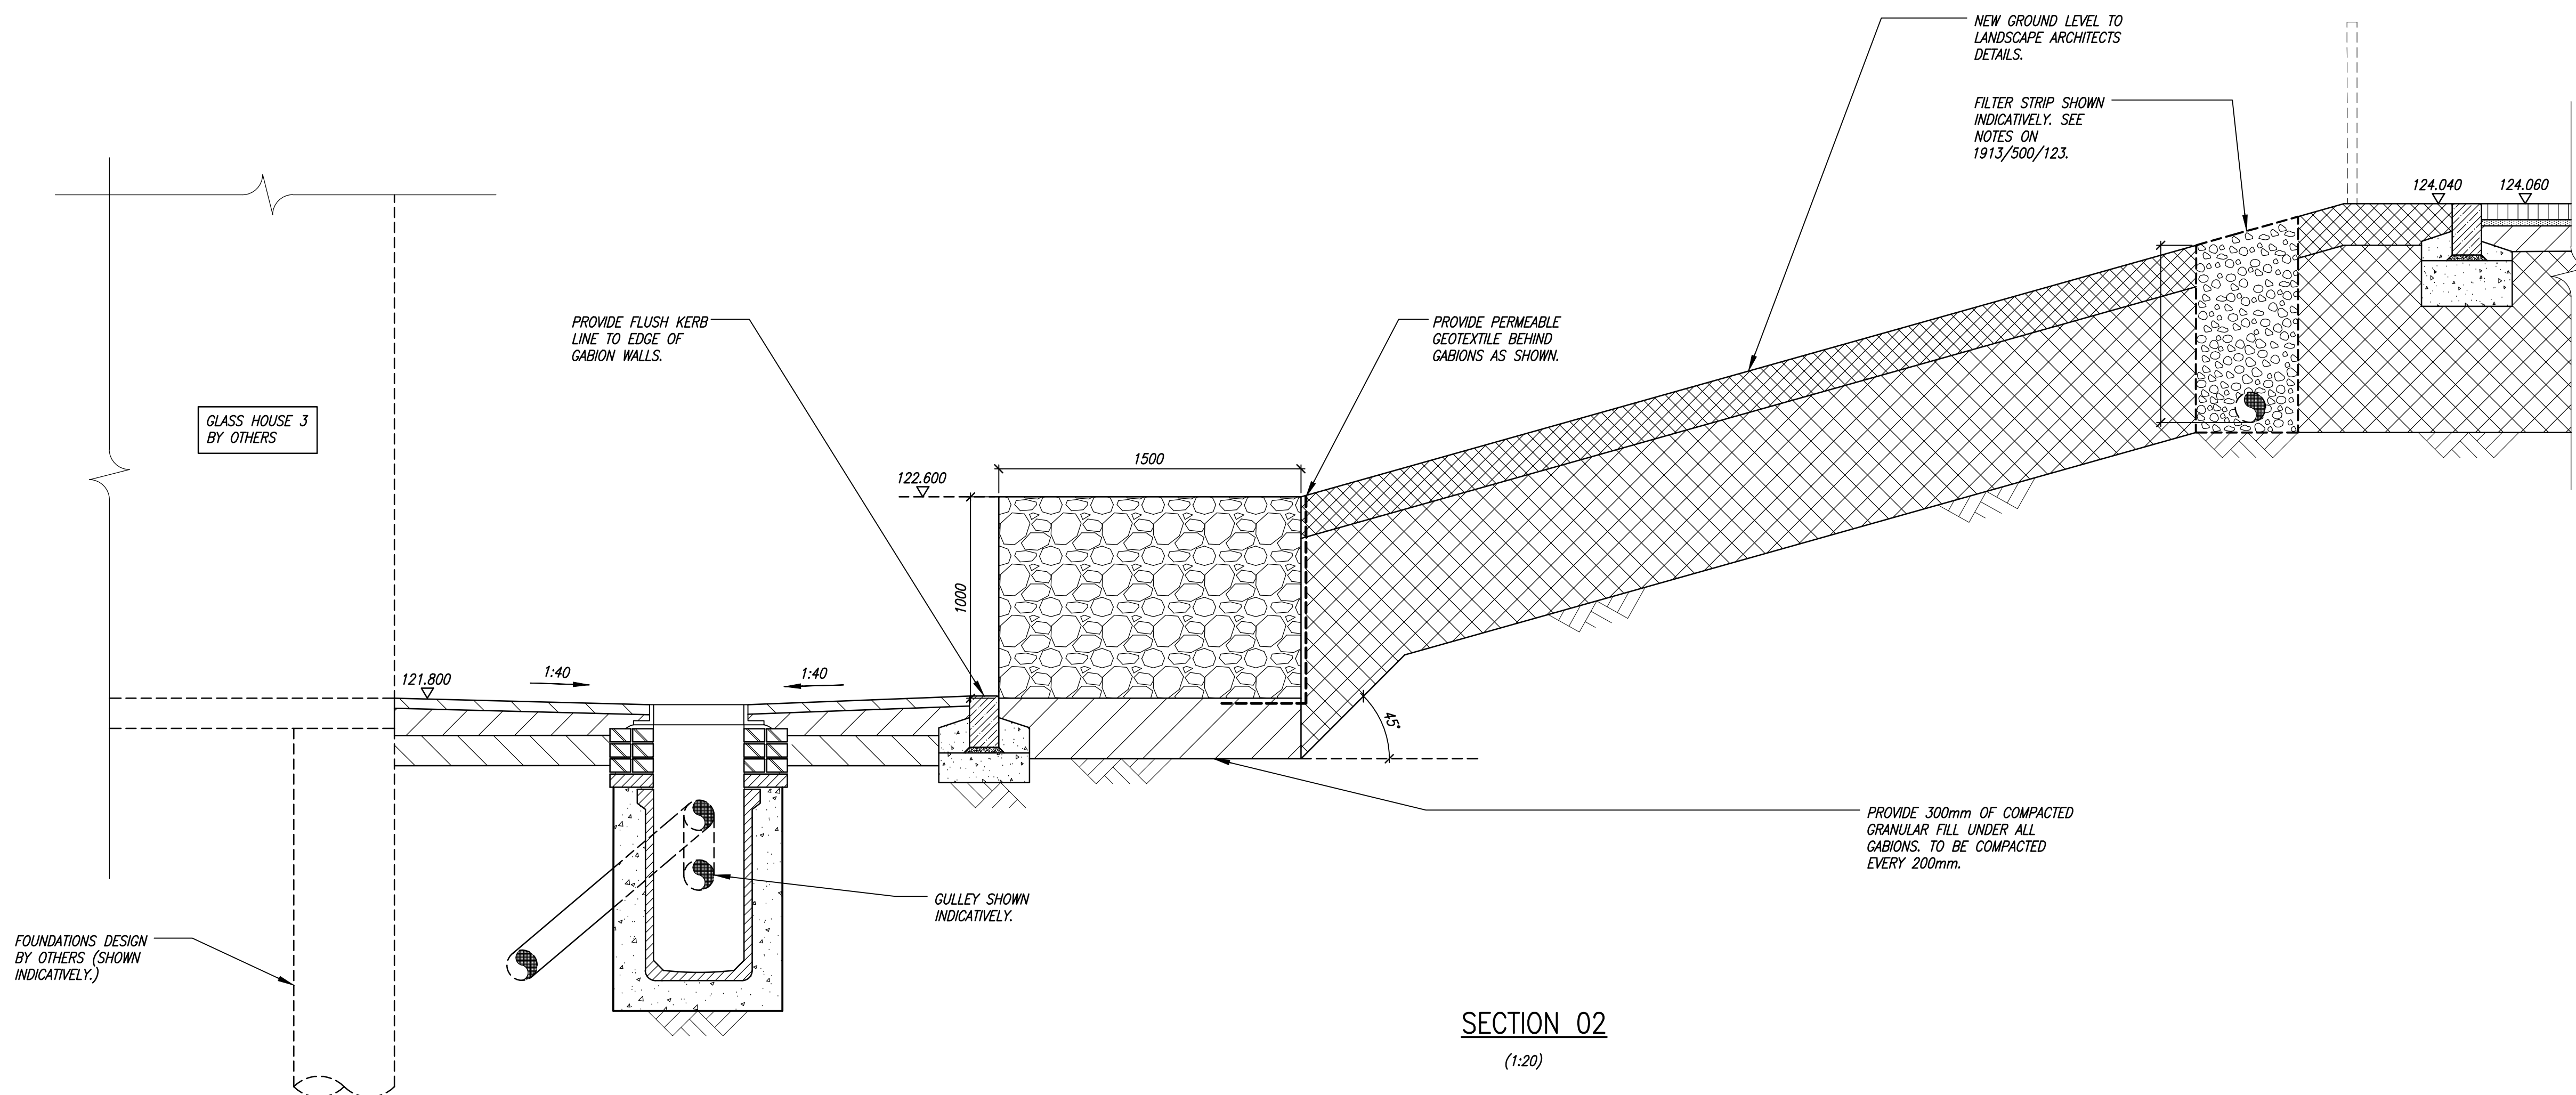

SECTION 02

(1:20)

notes

1. THIS DRAWING IS TO BE READ IN CONJUNCTION WITH ALL RELEVANT ARCHITECT'S AND ENGINEER'S DRAWINGS AND THE SPECIFICATION.
2. DO NOT SCALE FROM THIS DRAWING.
3. SEE LANDSCAPE ARCHITECTS DRAWINGS FOR LOCATIONS OF DIFFERENT PAVING TYPES.
4. CONTRACTOR CAN CONSIDER GROUND IMPROVEMENT TECHNIQUES SUCH AS LIME / CEMENT STABILISATION IN ORDER TO REDUCE THE DEPTH OF CAPPING REQUIRED FOR CARRIAGEWAYS SUBJECT TO AGREEMENT WITH SBC.
5. ALL BUILDINGS TO BE IN ACCORDANCE WITH BS7533, THE SPECIFICATION FOR HIGHWAYS WORKS AND REQUIREMENTS OF SUSSEX COUNTY COUNCIL.
6. ALL PAVED AREAS TO HAVE AN OVERALL MIN. THICKNESS OF NON-FROST SUSCEPTIBLE MATERIAL OF 450mm.

NOT FOR
CONSTRUCTION

EMPLOYERS REQUIREMENTS

THIS DRAWING AND SPECIFICATION SET OUT THE CIVIL ENGINEERING PRINCIPLES AND MINIMUM EMPLOYERS REQUIREMENTS FOR THE DESIGN OF THE BELOW GROUND DRAINAGE. THE CONTRACTOR IS REQUIRED TO ADHERE TO THESE PRINCIPLES AND REQUIREMENTS & COMPLETE THE DETAILED DESIGN OF THE BELOW GROUND DRAINAGE. ANY VARIATION TO THAT SET OUT NEEDS TO BE AGREED WITH THE EMPLOYERS AGENT PRIOR TO CARRYING OUT THE DETAILED DESIGN AND THE WORKS.

A	11.02.25	ISSUED FOR TENDER.	HS

**LANDSDOWN CONSERVATION
RESEARCH NURSERY - ROYAL
BOTANIC GARDENS, KEW**

title
TYPICAL GABION RETAINING WALL
SECTIONS
SHEET 1

drawn	checked
CFI	HS
date	scale (original - A1)
JAN '25	AS SHOWN

Alan Baxter

75 Cowcross Street London EC1M 6EL
tel 020 7250 1555
email aba@alanbaxter.co.uk

www.alanbaxter.co.uk

drg. no. C1913/500/122	rev. A
----------------------------------	------------------