



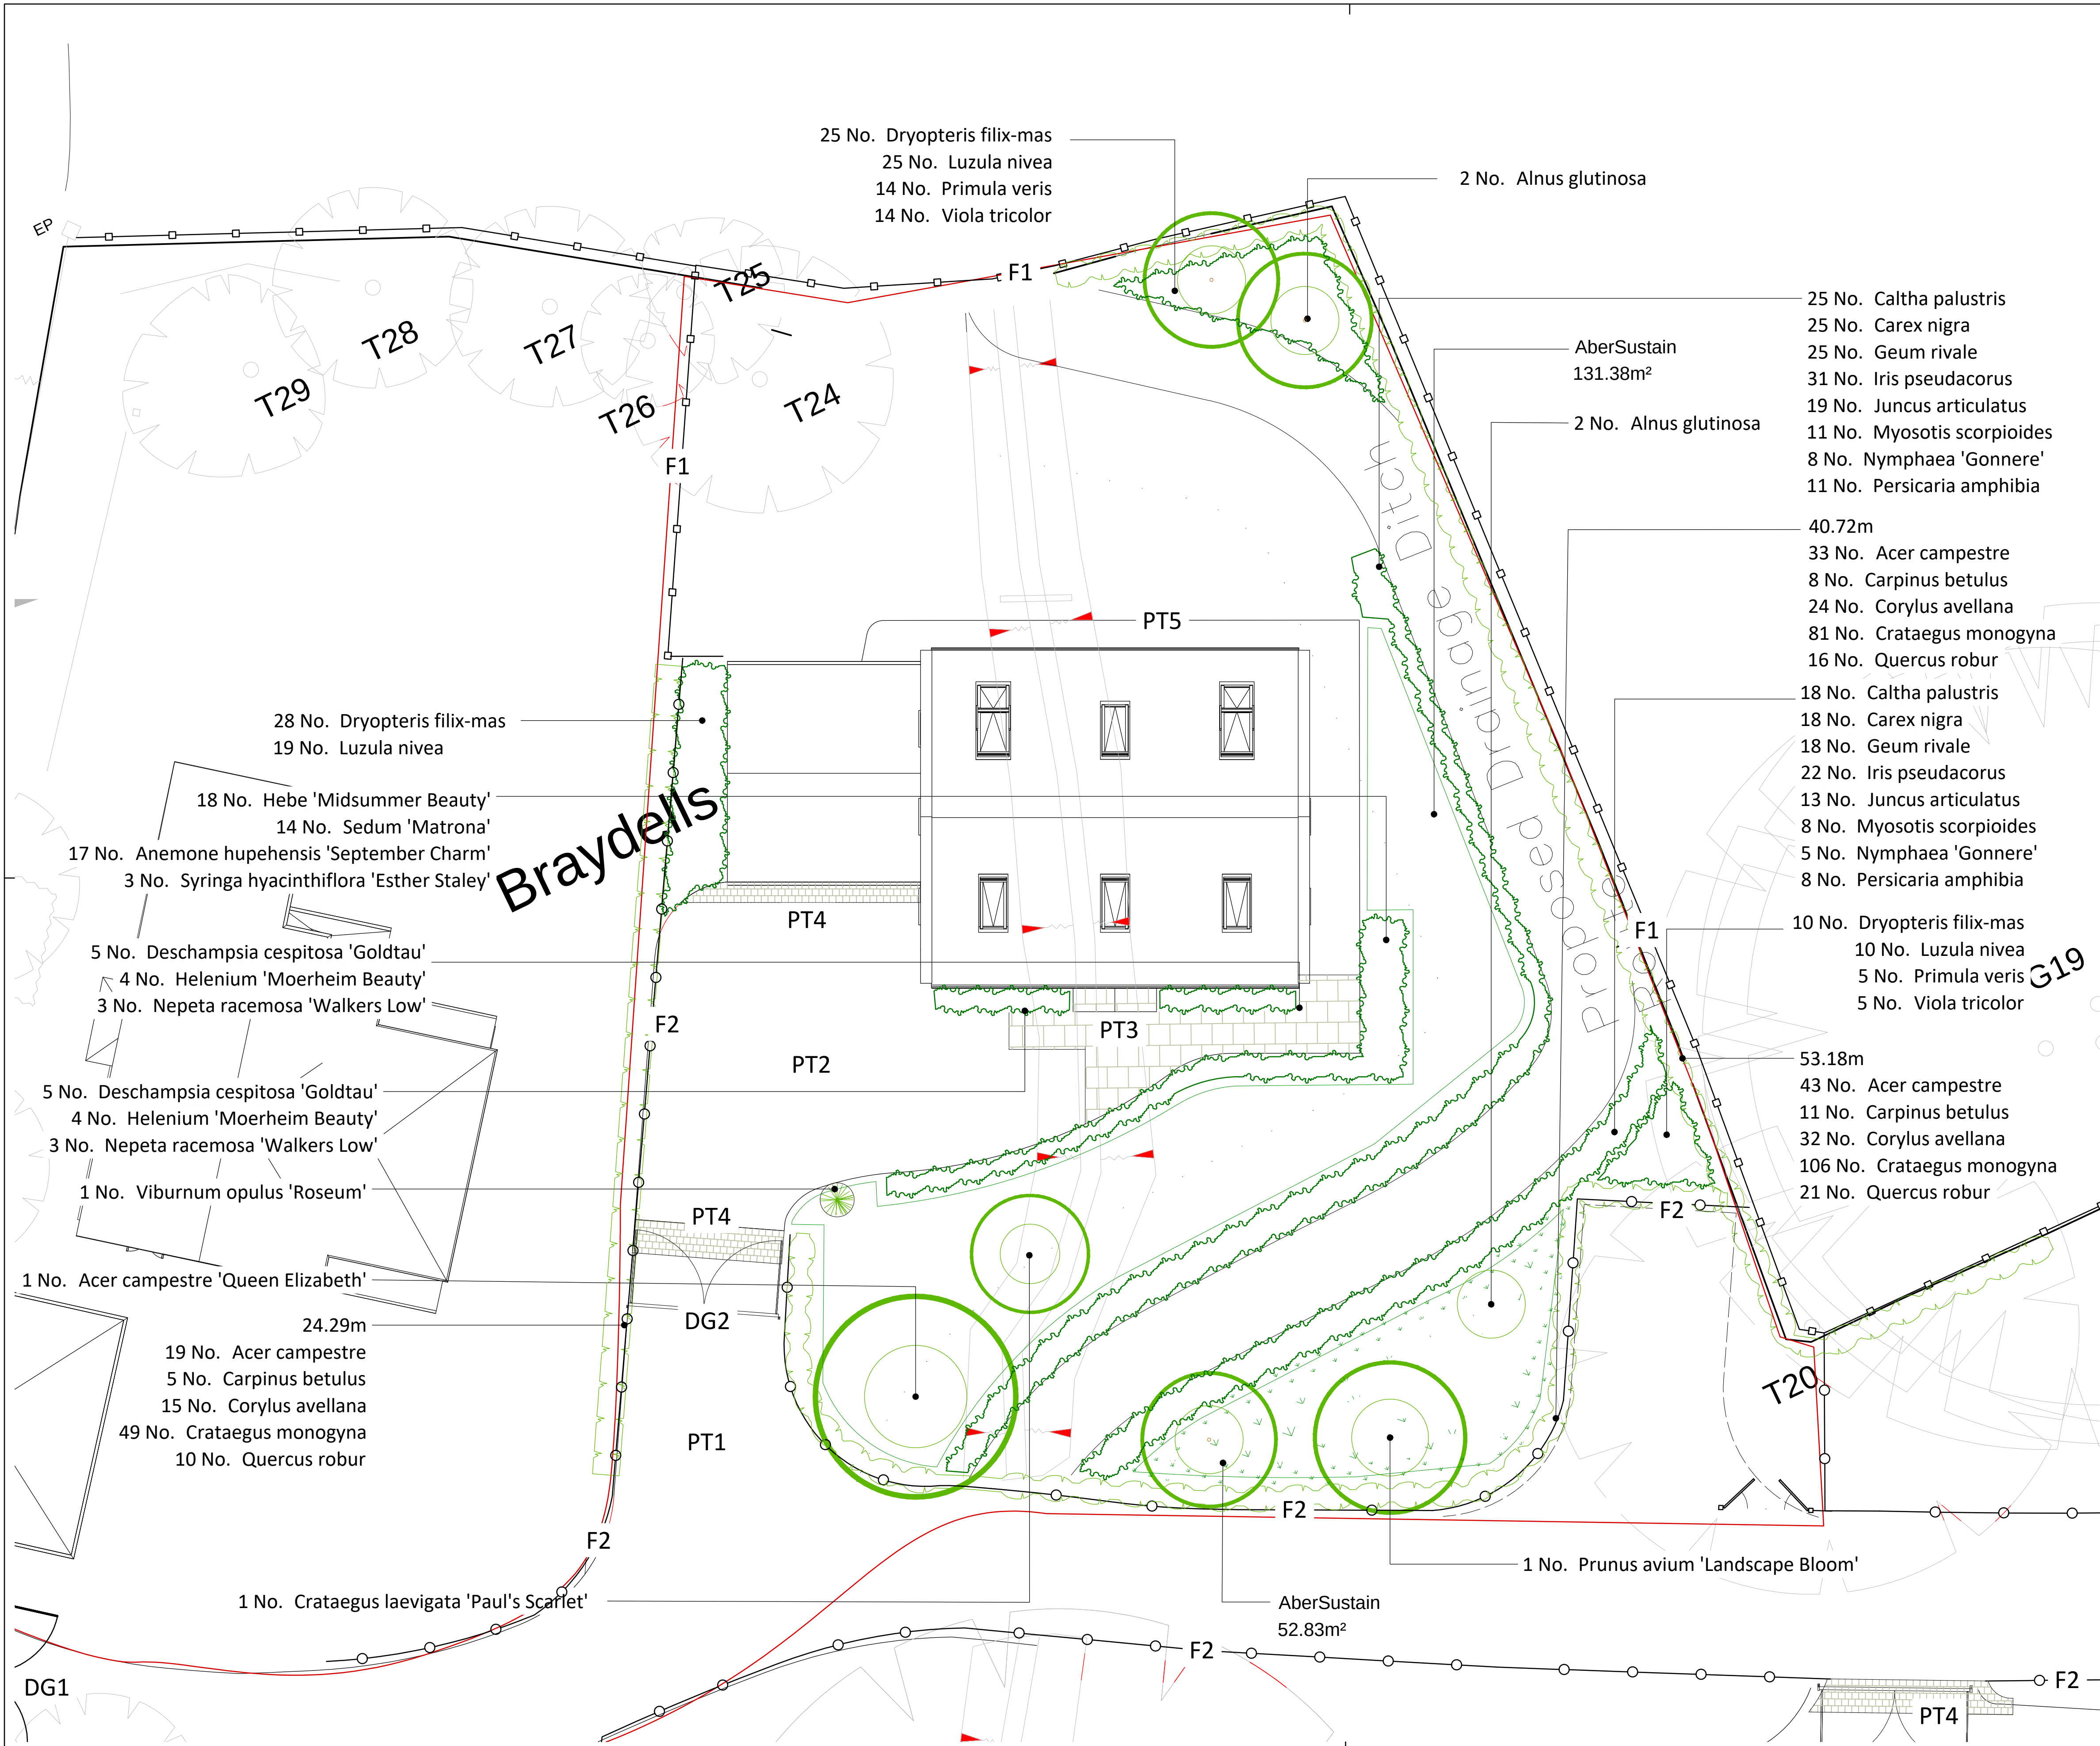


LEGEND

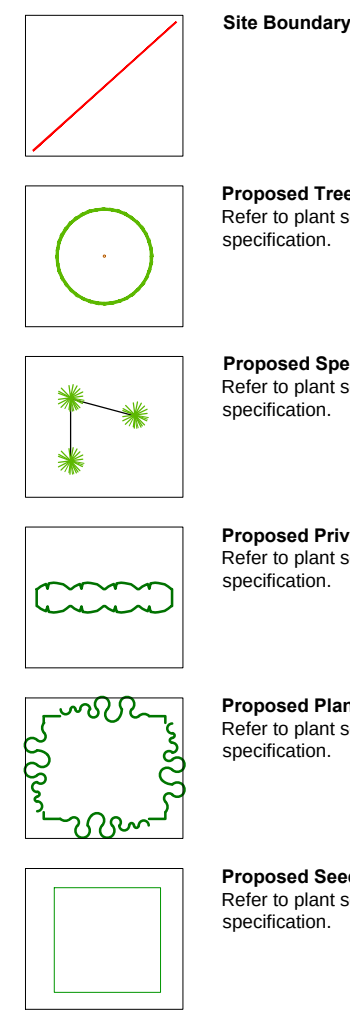

Paving / Surfacing

PT1	Paving Type 1 - Entry Drive Gravel Supplier: Contractor's choice Grid Supplier: British Recycled Plastics Type: Compacted gravel or shingle drive with reinforced grid. Helden X-Grid Colour: Submit samples
PT2	Paving Type 2 - Entry Court Type: Oil & Chip Driveway Product: Contractor's choice Setting: Porous asphalt sub-base application Edging: Granite setts to match driveway apron Gravel to match entry drive
PT3	Paving Type 3 - Entrance Terrace Block Paving Type: Stone or reclaimed yorkstone Colour/Finish: Light buff to light grey Submit samples
PT4	Paving Type 4 - Driveway Apron Supplier: CED Stone (or approved equal) Type: Granite setts (reclaimed) Size: 100x100x50mm Colour: Brown or grey; provide samples Finish: Natural, tumbled
PT5	Paving Type 5 - Private Curtilage Patios To architect's specification

Fencing & Gates

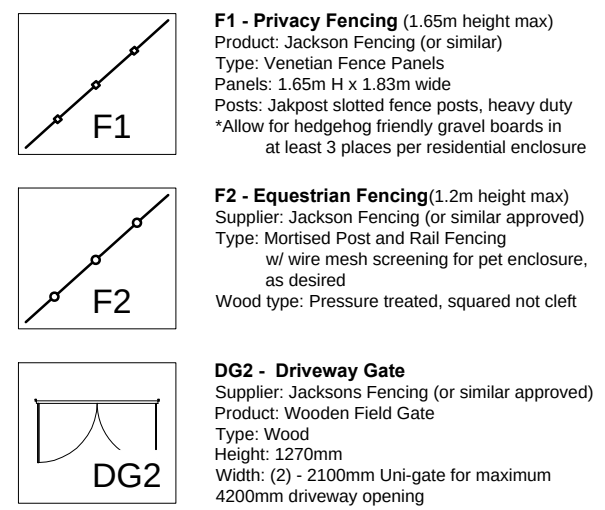

Site Wide Plant Schedule

No.	Species Name	Girth	Height	Density	Specification
1	Acer campestre 'Queen Elizabeth'	20-25cm		Counted	Feathered: RB
4	Alnus glutinosa		3.0-3.5m	Counted	Multi-Stemmed: RB
1	Crataegus laevigata 'Paul's Scarlet'	16-18cm		Counted	Standard: Clear Stem 175-200: RB
1	Prunus avium 'Landscape Bloom'	16-18cm		Counted	Standard: Clear Stem 175-200: RB

No.	Species Name	Height	Density	Specification
95	Acer campestre	60-80cm	4/m	1+1; Transplant - seed raised; B
24	Carpinus betulus	60-80cm	4/m	1+1; Transplant - seed raised; B
71	Corylus avellana	60-80cm	4/m	1+2; Transplant - seed raised; branched; 3 breaks; B
236	Crataegus monogyna	60-80cm	4/m	1+1; Transplant - seed raised; B
47	Quercus robur	60-80cm	4/m	1+2; Transplant - seed raised; B

No.	Species Name	Height	Pot Size	Density	Specification
18	Hebe 'Midsummer Beauty'	30-40cm	3L	3/m²	Bushy: 5 brks: C
3	Syringa hyacinthiflora 'Esther Staley'	100-125cm	10L	1/m²	Branched :CG
1	Viburnum opulus 'Roseum'	125-150cm	10L	Counted	Branched :C

No.	Species Name	Pot Size	Density	Specification
17	Anemone hupehensis 'September Charm'	2L	4/m²	Full Pot :C
8	Helenium 'Moerheim Beauty'	3L	4/m²	Full Pot :C
6	Nepeta racemosa 'Walkers Low'	3L	3/m²	Full Pot :C
14	Sedum 'Matrona'	3L	4/m²	Full Pot :C


No.	Species Name	Pot Size	Density	Specification
19	Primula veris	9cm	9/m²	Min. 1 Year :Local or British :C
19	Viola tricolor	0.5L	9/m²	Local or British :C

No.	Species Name	Pot Size	Density	Specification
63	Dryopteris filix-mas	2L	4/m²	Full Pot: C

No.	Species Name	Height	Pot Size	Density	Specification
43	Caltha palustris		0.5L	5/m²	Full Pot
43	Carex nigra		0.5L	5/m²	Full Pot
43	Geum rivale		0.5L	5/m²	Full Pot
53	Iris pseudacorus		0.5L	5/m²	Full Pot
32	Juncus articulatus		0.5L	5/m²	Full Pot
19	Myosotis scorpioides		0.5L	5/m²	Full Pot
13	Nymphaea 'Gonnere'		0.5L	5/m²	Full Pot
19	Persicaria amphibia		0.5L	5/m²	Full Pot

No.	Species Name	Pot Size	Density	Specification
10	Deschampsia cespitosa 'Goldtau'	3L	4/m²	Full Pot: C
54	Luzula nivea	2L	4/m²	Full Pot: C

Area	Seed Mix Name	Seed Mix Supplier	Density
184.21m²	AberSustain	Germinal	40g/m²
Total :184.21m²			

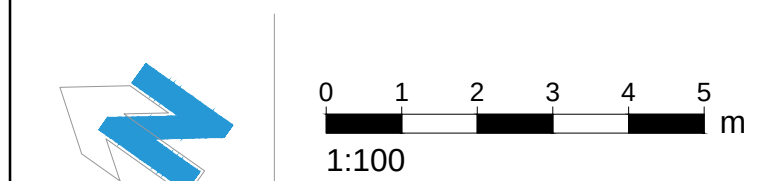

This drawing and design are the copyright of Lloyd Bore Ltd. Do not scale from this drawing. This drawing has been produced for the purposes of a planning application and is not intended for construction purposes. The landscape design information is subject to checking and written approval by the project engineer, particularly in respect of above and below ground services, structures and foundations.

rev. rev. date auth. rev. note
P01 24/06/25 AC Initial Issue

rev. rev. date auth. rev. note

client: **Azur Homes Ltd**
project: **Braydells, Hurstwood Lane, Haywards Heath**
drawn: **AC**
checked: **AC**

drawing no. **5904-LLB-XX-XX-DR-L-0009** rev **P01**
drawing title: **Planting Plan**
Plot 5

rev date: **24/06/2025**
scale: **1:100**
sheet: **A1**
drawn: **AC**
checked: **AC**

lloyd bore landscape ecology arboriculture
33 ST. GEORGE'S PLACE, CANTERBURY, KENT CT1 1UT 01227 464 340
mail@lloyd bore.co.uk