

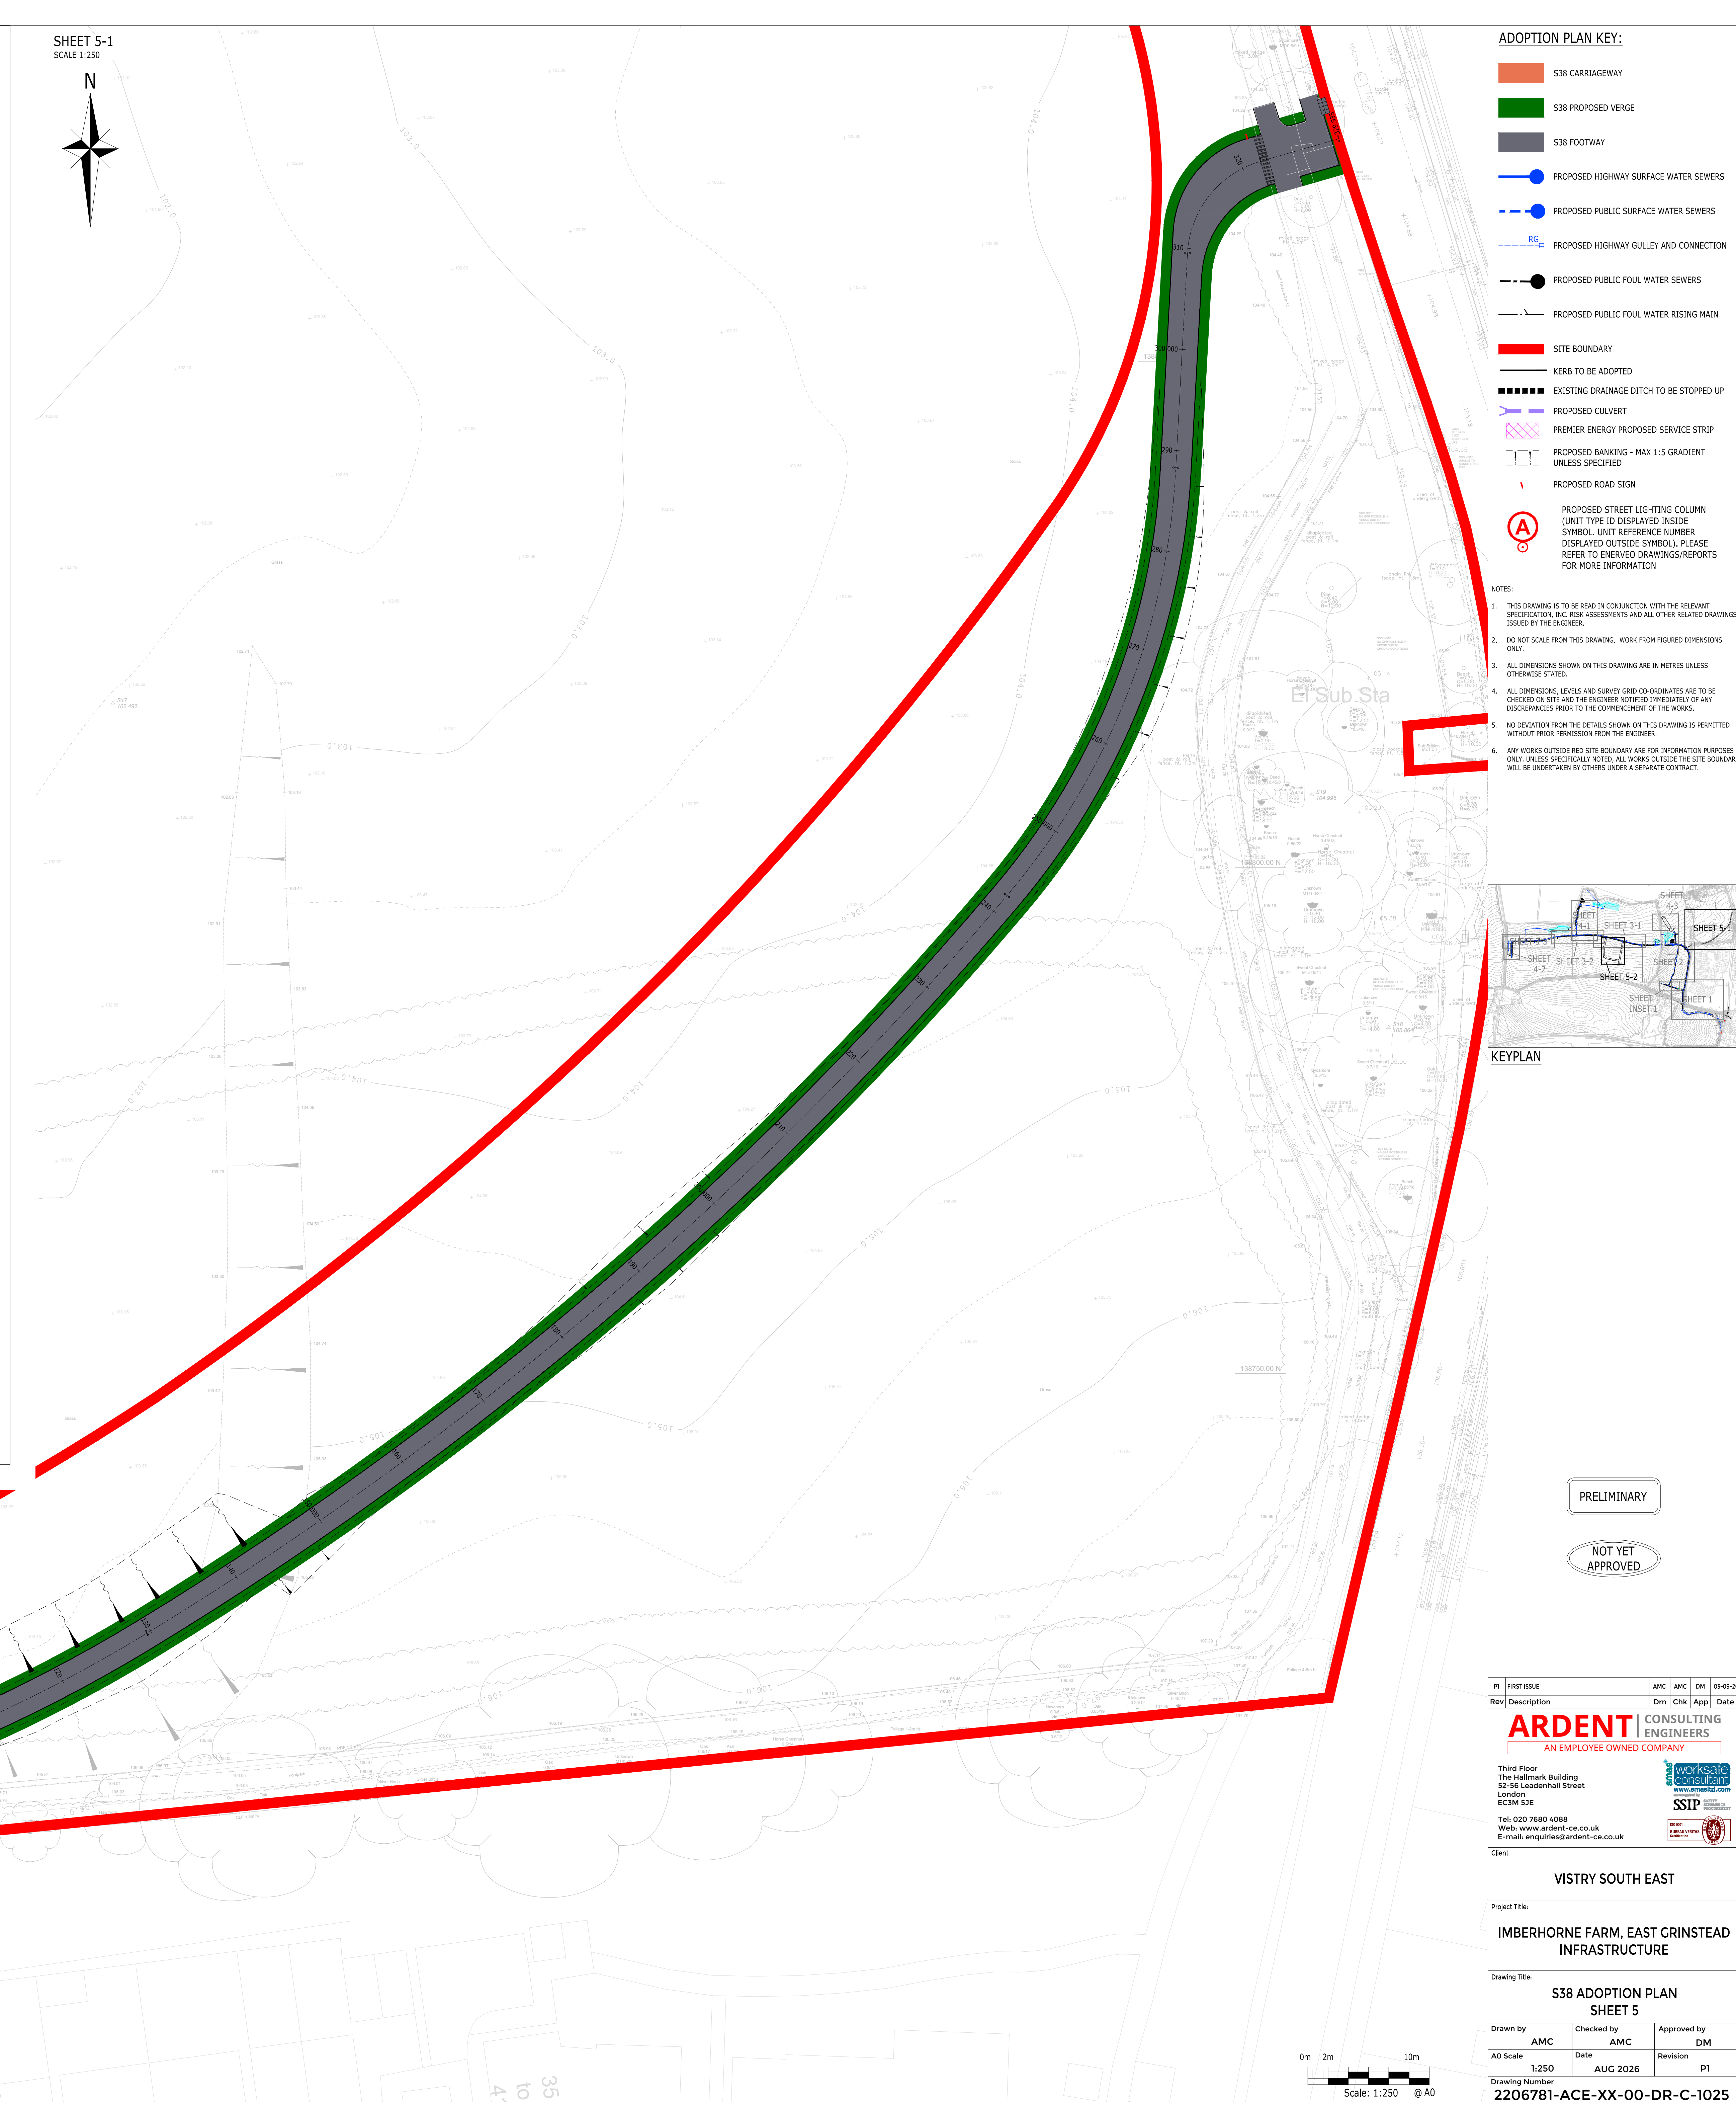
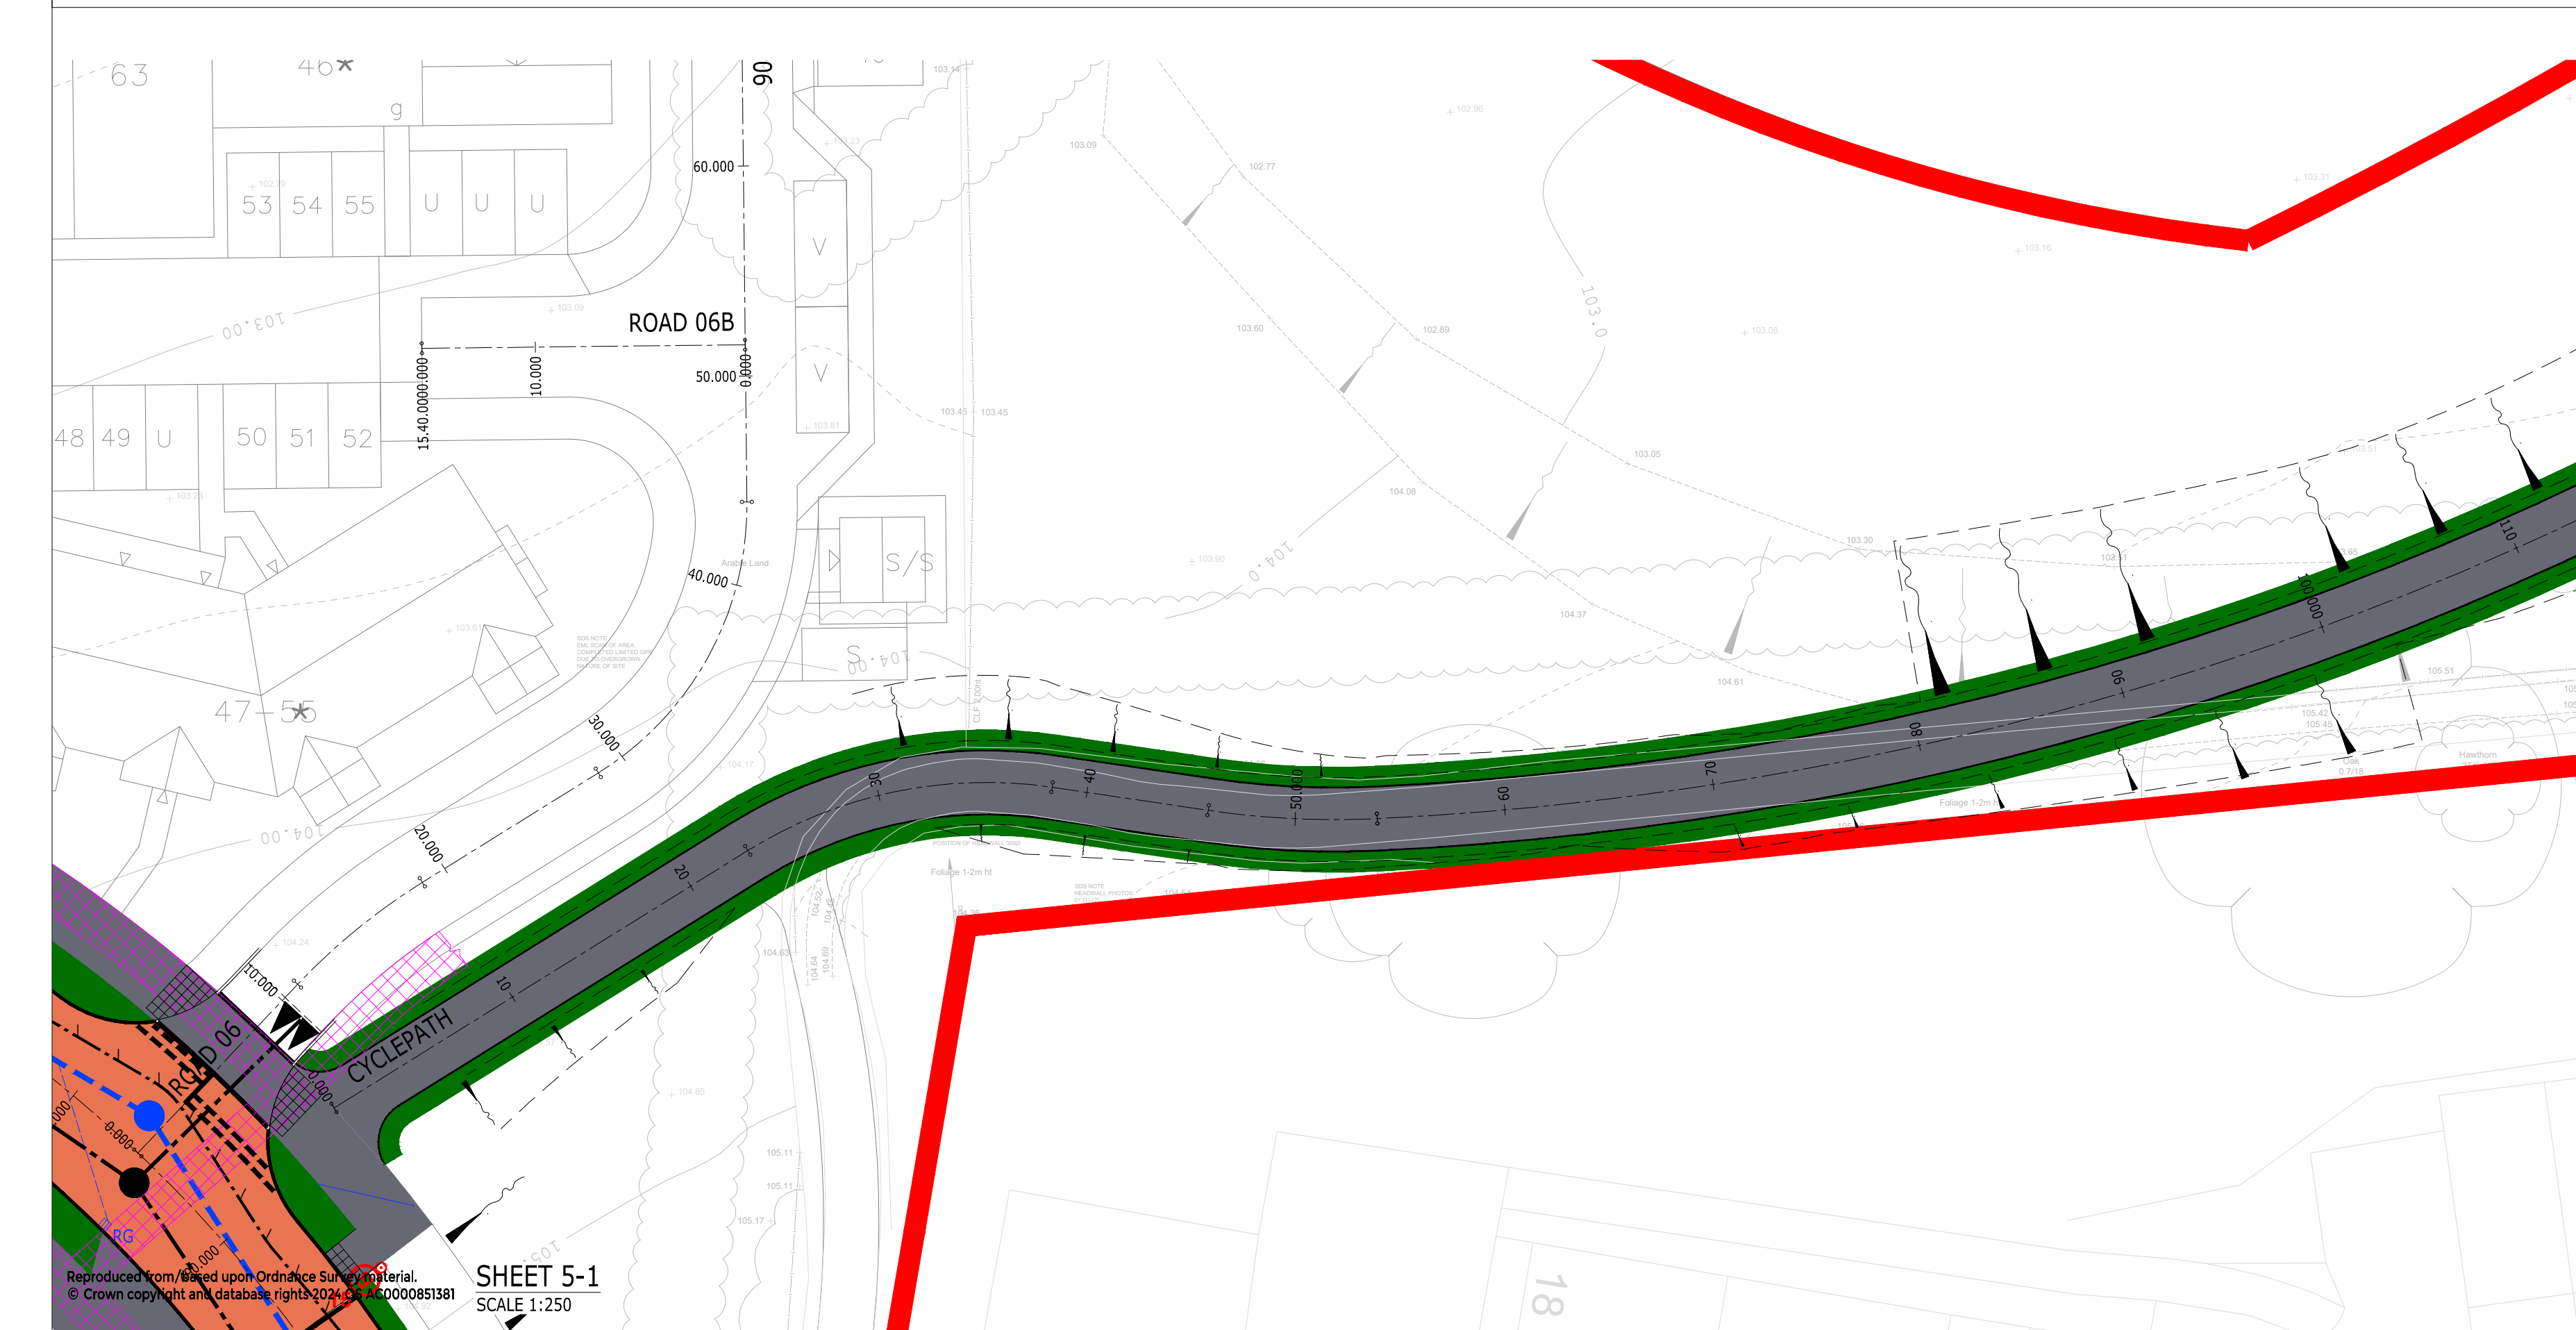
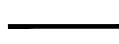


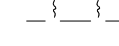

ADOPTION PLAN KEY:

	S38 CARRIAGEWAY
	S38 PROPOSED VERGE
	S38 FOOTWAY
	PROPOSED HIGHWAY SURFACE WATER SEWERS
	PROPOSED PUBLIC SURFACE WATER SEWERS
	PROPOSED HIGHWAY GULLEY AND CONNECTION
	PROPOSED PUBLIC FOUL WATER SEWERS
	PROPOSED PUBLIC FOUL WATER RISING MAIN
	SITE BOUNDARY
	KERB TO BE ADOPED
	EXISTING DRAINAGE DITCH TO BE STOPPED UP
	PROPOSED CULVERT
	PREMIER ENERGY PROPOSED SERVICE STRIP
	PROPOSED BANKING - MAX 1:5 GRADIENT UNLESS SPECIFIED
	PROPOSED ROAD SIGN
PROPOSED STREET LIGHTING COLUMN (UNIT TYPE IS DISPLAYED INSIDE SYMBOL. UNIT REFERENCE NUMBER DISPLAYED OUTSIDE SYMBOL). PLEASE REFER TO ENRVED DRAWINGS/REPORTS FOR MORE INFORMATION	

- NOTES:**
1. THIS DRAWING IS TO BE READ IN CONJUNCTION WITH THE RELEVANT SPECIFICATION, IEN, RISK ASSESSMENTS AND ALL OTHER RELATED DRAWINGS ISSUED BY THE ENGINEER.
 2. DO NOT SCALE FROM THIS DRAWING. WORK FROM FIGURED DIMENSIONS ONLY.
 3. ALL DIMENSIONS SHOWN ON THIS DRAWING ARE IN METRES UNLESS OTHERWISE STATED.
 4. ALL DIMENSIONS, LEVELS AND SURVEY GRID CO-ORDINATES ARE TO BE CHECKED ON SITE AND THE ENGINEER NOTIFIED IMMEDIATELY OF ANY DISCREPANCIES PRIOR TO THE COMMENCEMENT OF THE WORKS.
 5. NO DEVIATION FROM THE DETAILS SHOWN ON THIS DRAWING IS PERMITTED WITHOUT PRIOR PERMISSION FROM THE ENGINEER.
 6. ANY WORKS OUTSIDE RED SITE BOUNDARY ARE FOR INFORMATION PURPOSES ONLY UNLESS SPECIFICALLY NOTED. ALL WORKS OUTSIDE THE SITE BOUNDARY WILL BE UNDERTAKEN BY OTHERS UNDER A SEPARATE CONTRACT.

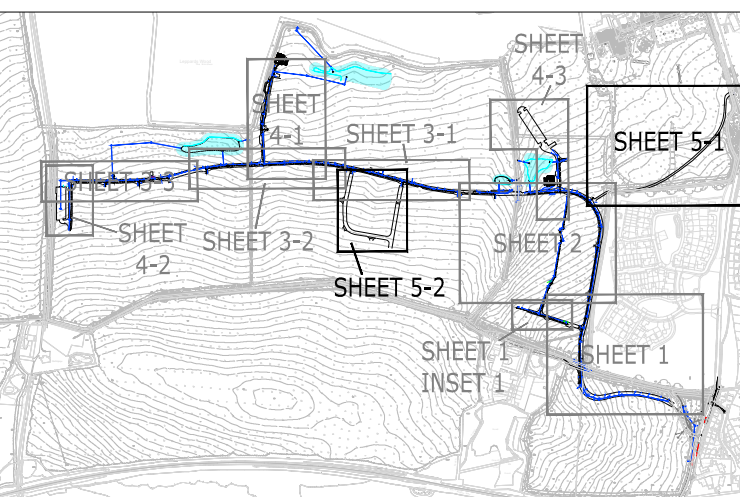

KEYPLAN

PRELIMINARY

NOT YET

PI	FIRST ISSUE	AMC	AMC	DM	03-09-20
Rev	Description	Dm	Chk	App	Date

ARDENT

CONSULTING ENGINEERS

AN EMPLOYEE OWNED COMPANY

Third Floor
The Hallmark Building
52-56 Leadenhall Street
London
EC3M 5JE

Tel: 020 7680 4088
Web: www.ardent-ce.co.uk
E-mail: enquiries@ardent-ce.co.uk



SSIP
Safely
Sustainably
Improve
Performance



UKAS
9001
REGISTERED
Certificate
1500

WISTRY SOUTH EAST

Project Title:

MBERHORNE FARM, EAST GRINSTEAD INFRASTRUCTURE

Drawing Title

**S38 ADOPTION PLAN
SHEET 5**

Drawn by AMC	Checked by AMC	Approved by DM
A0 Scale 1:250	Date AUG 2026	Revision P1

Drawing Number
2206781-ACE-XX-00-DR-C-1025