


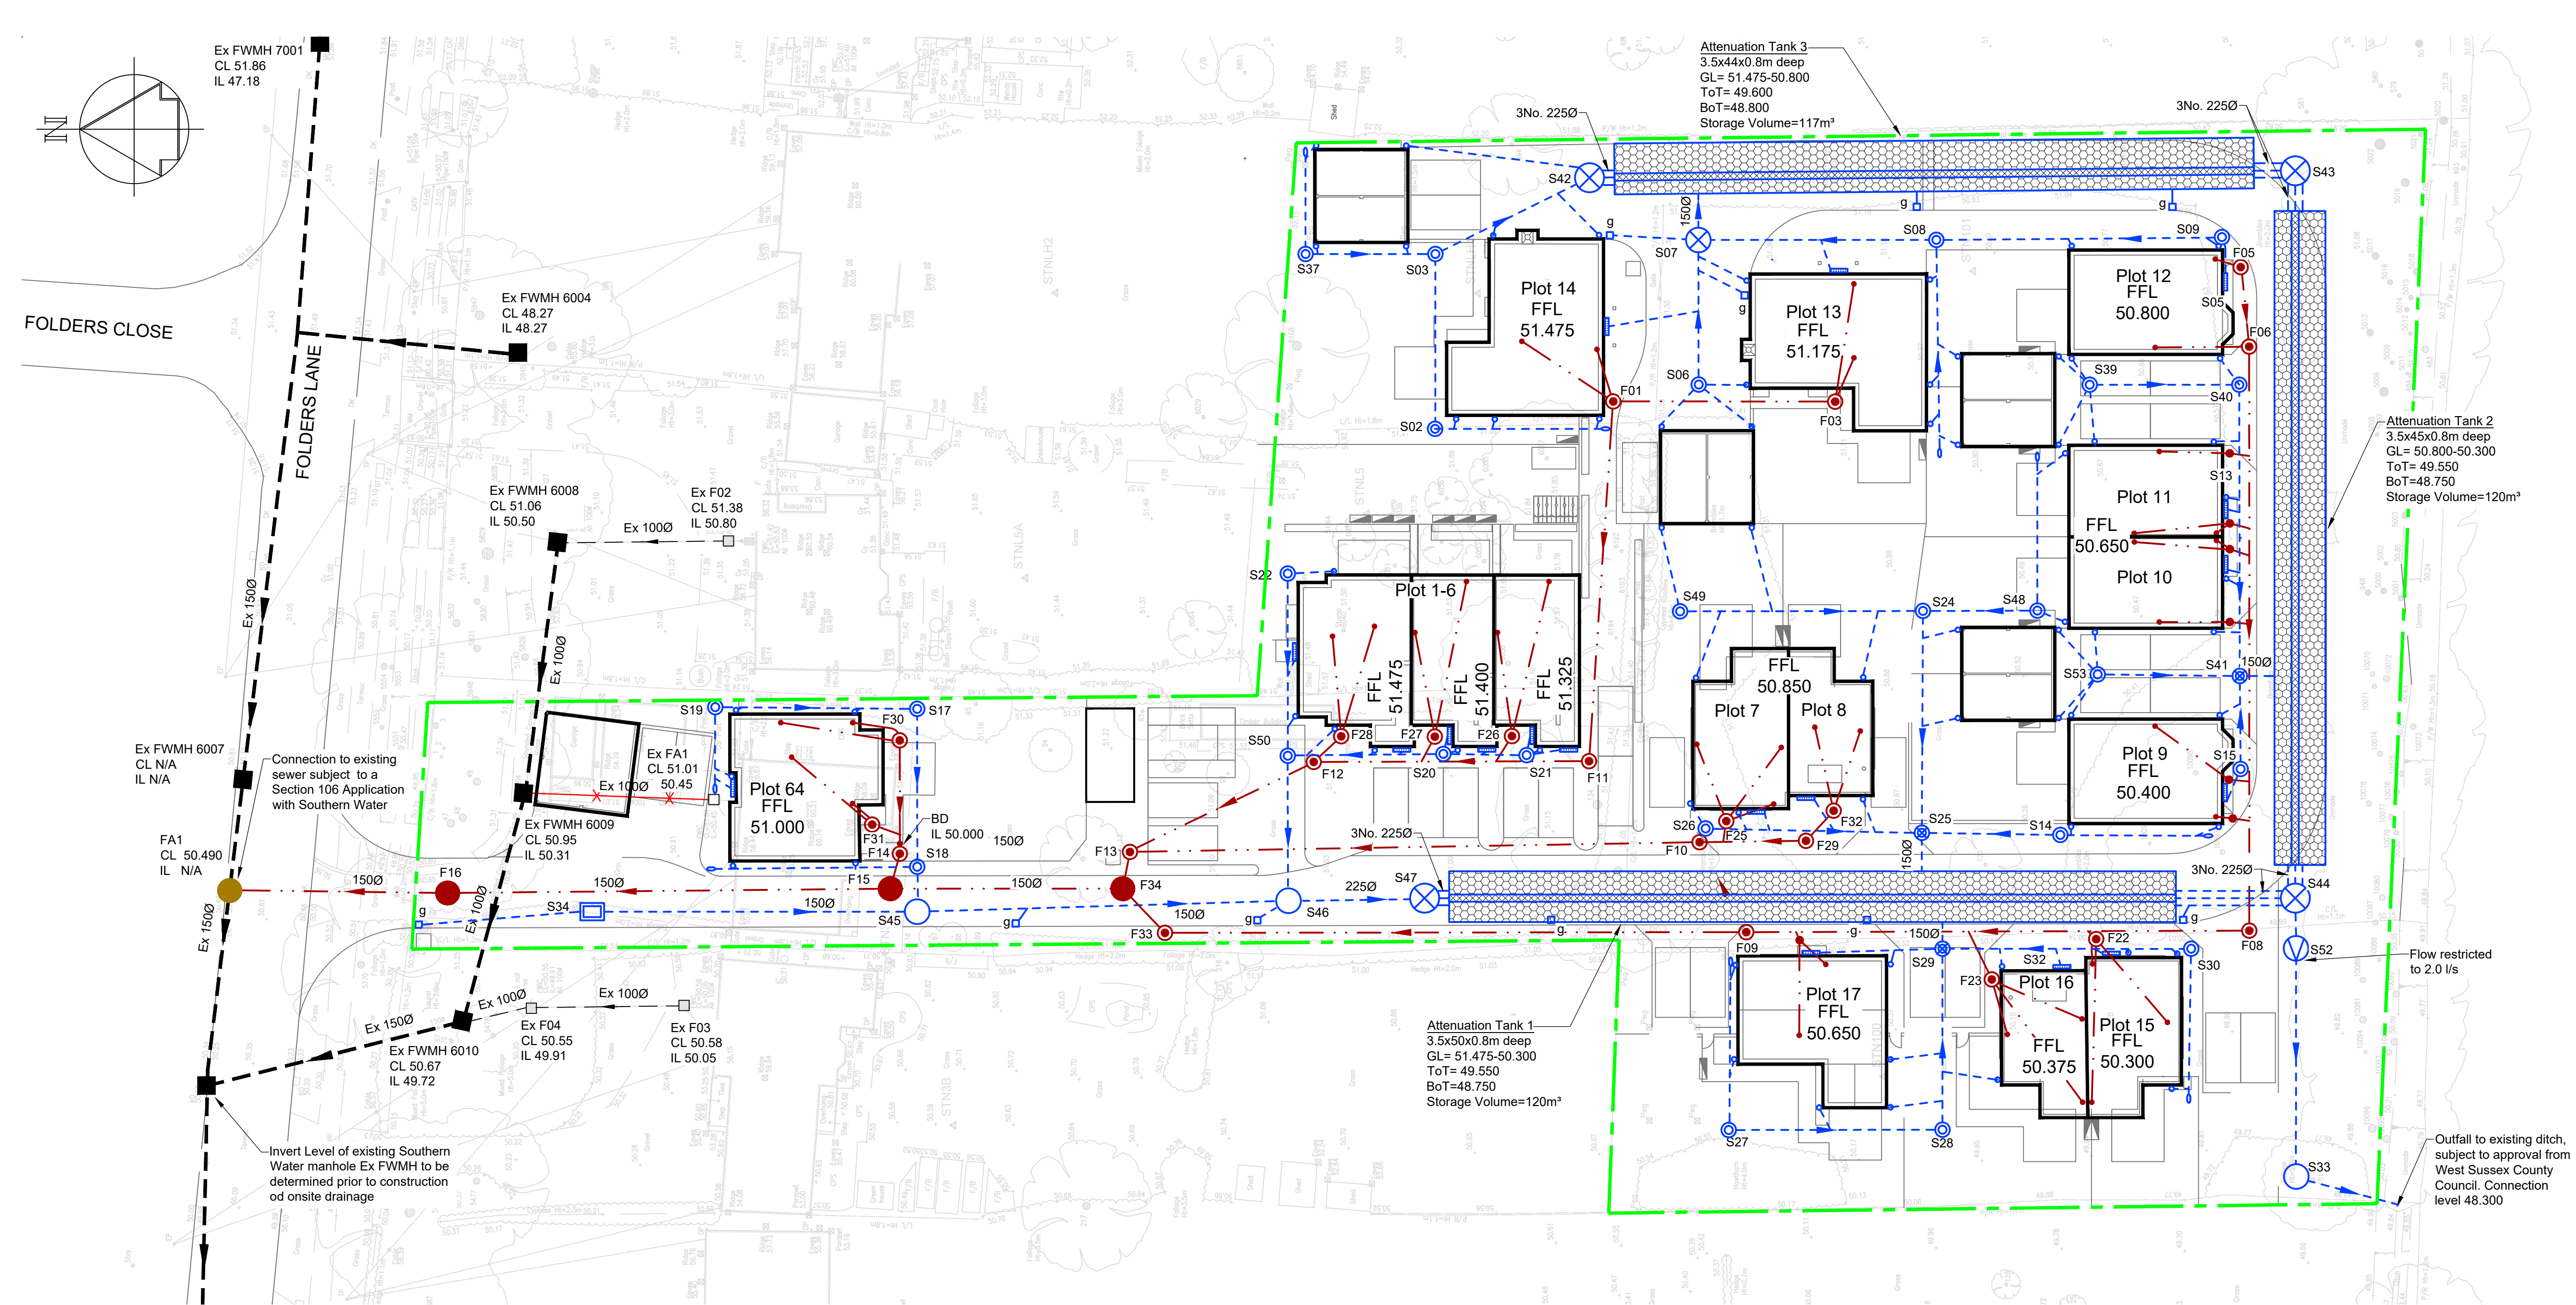

General Notes

- For Civil Engineering General Notes see drawing No. 14875-TDA-XX-XX-DR-C-00001

Subject to Section 278 Agreement with West Sussex County Council.

Foul water connection to existing sewer subject to Section 106 Agreement with Southern Water

Surface water connection to ditch subject to approval from West Sussex County Council.

FFLs are in abeyance subject to coordination with Architect.

Legend

Private Drainage

Existing Chamber to be Retained

Existing Sewer to be abandoned

PC Ring

Polypropylene inspection chamber

Polypropylene inspection chamber with backdrop

Shallow access chamber

PC Rectangular Manhole

Channel Drain

Soil & Vent Pipe

RWP

Rodding eye

Flow control chamber

Catchpit Chamber

Attenuation Tank

Foul

S.W.

Adoptable Drainage

Existing Chamber to be Retained

PC Ring Subject to S106 Agreement

Other

Site boundary

Foul

S.W.

FOR DISCHARGE OF PLANNING CONDITION 3

C	22.06.23	Site Layout updated. Attenuation in sub-base removed and replaced with attenuation tanks. Foul and surface water runs amended to suit.	AGSC	CH
B	28.04.23	General arrangement plan updated Rainwater pipes, SVPS and channel drains locations added and connected to system.	CH	MFD

A	15.03.23	First issue.	AGSC	CH
Rev	Date	Description	By	Ckd

SUITABILITY CODE

CLIENT

Riverdale
Developments Ltd

Tullys

www.tullys.uk info@tullys.uk 01342 828000

PROJECT

BURGESS HILL
64 FOLDERS LANE

DRAWING TITLE

Engineering Layout

Originator No.	Scale	Revision
14875	1:250@A1	C

PROJECT - ORIGINATOR - VOLUME - LEVEL - TYPE - ROLE - NUMBER

14875-TUL-XX-XX-DR-C-50001