



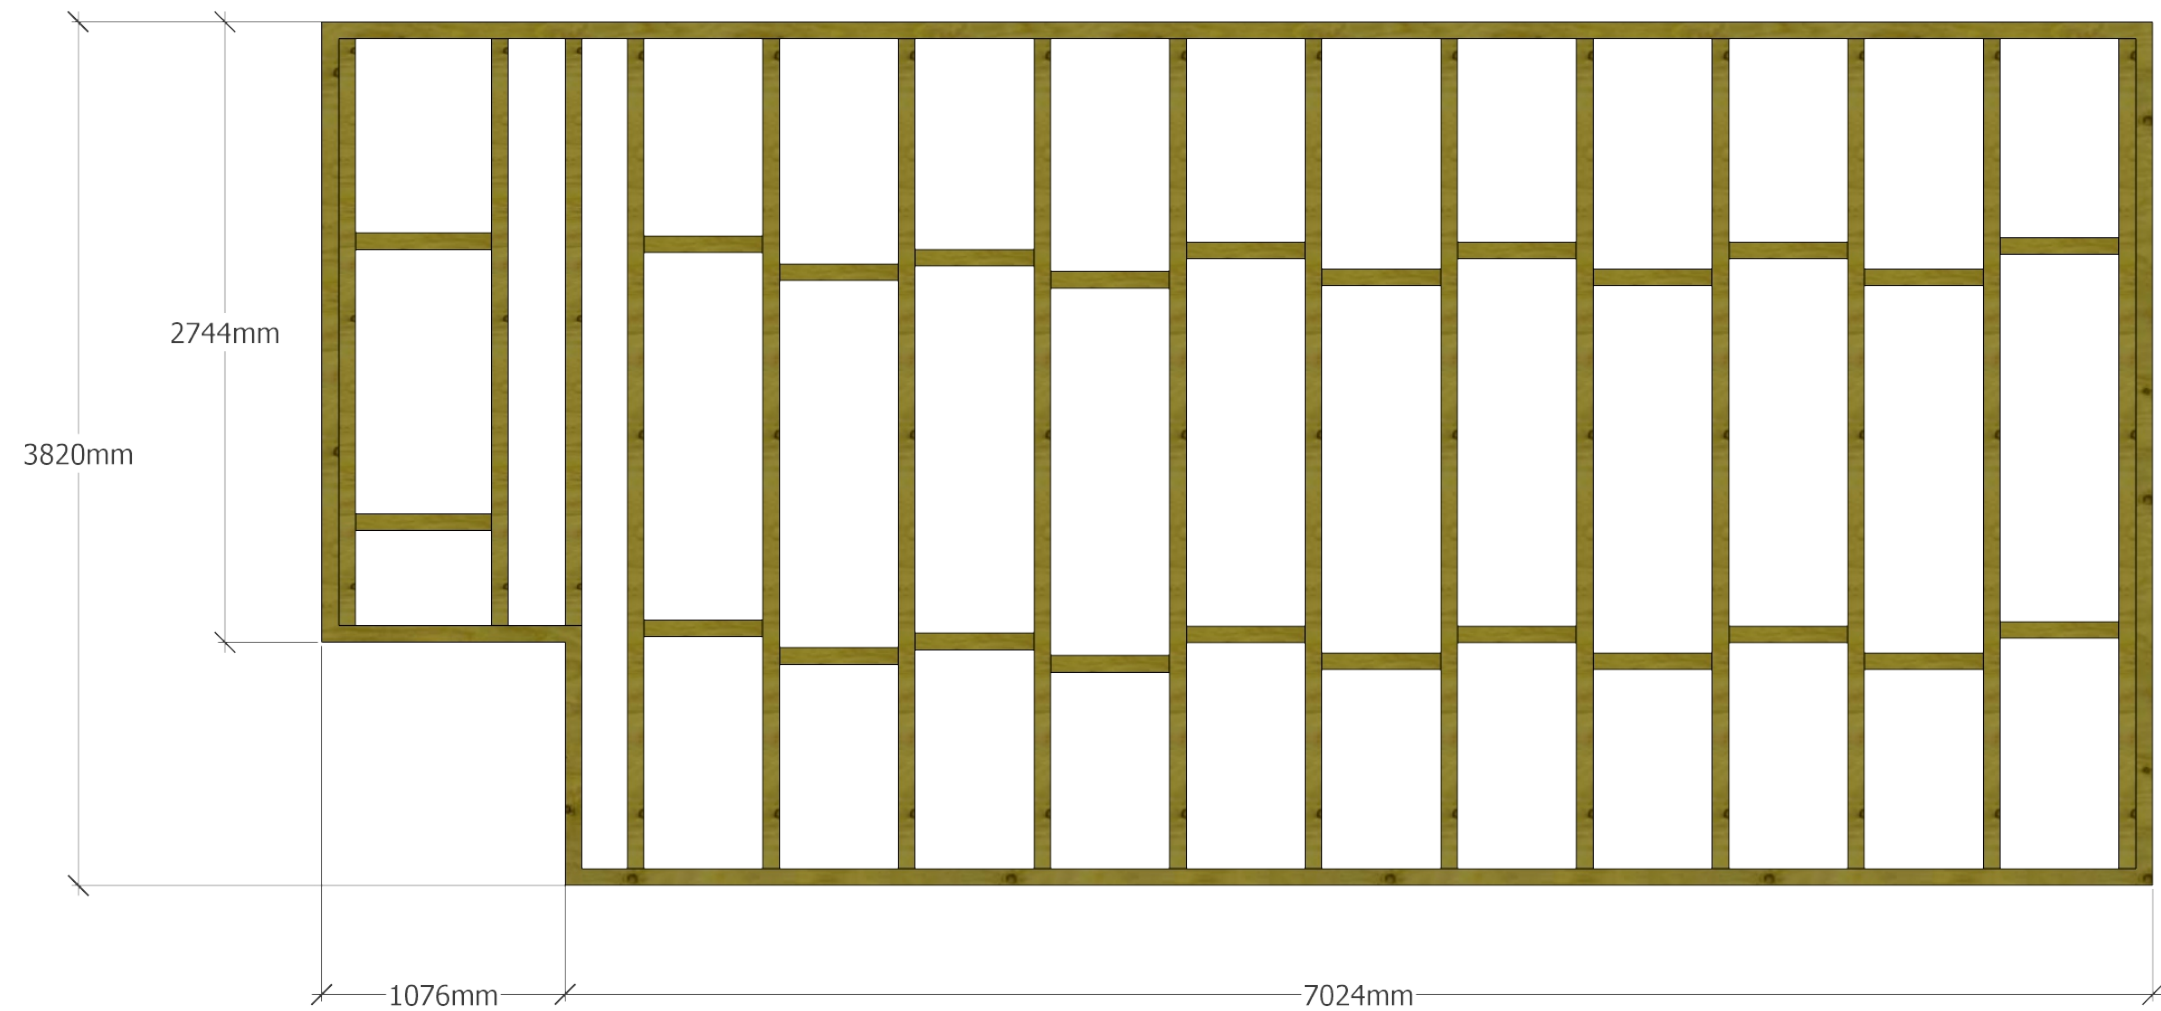

timber chassis
to allow lifting /transportation

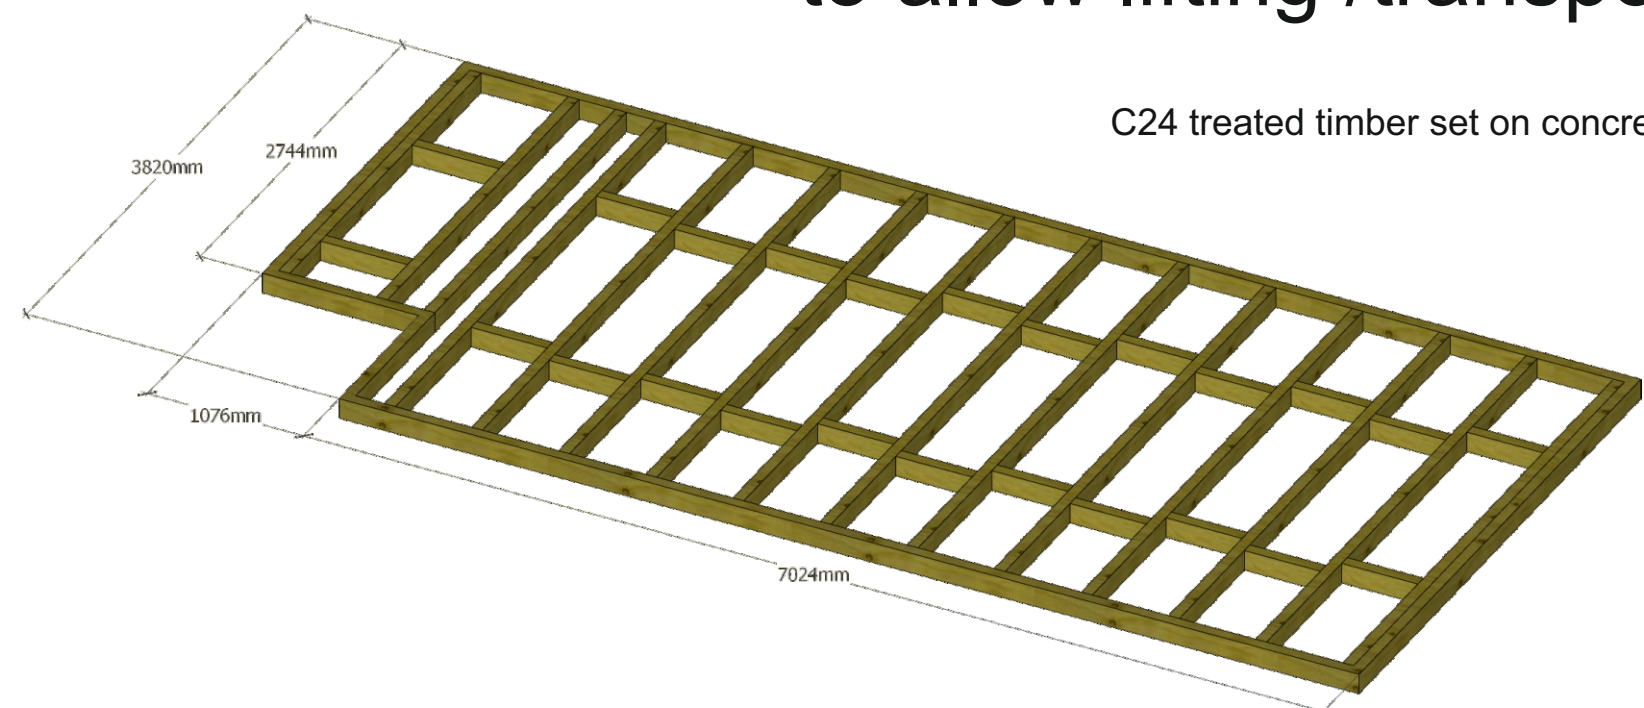

C24 treated timber set on concrete base