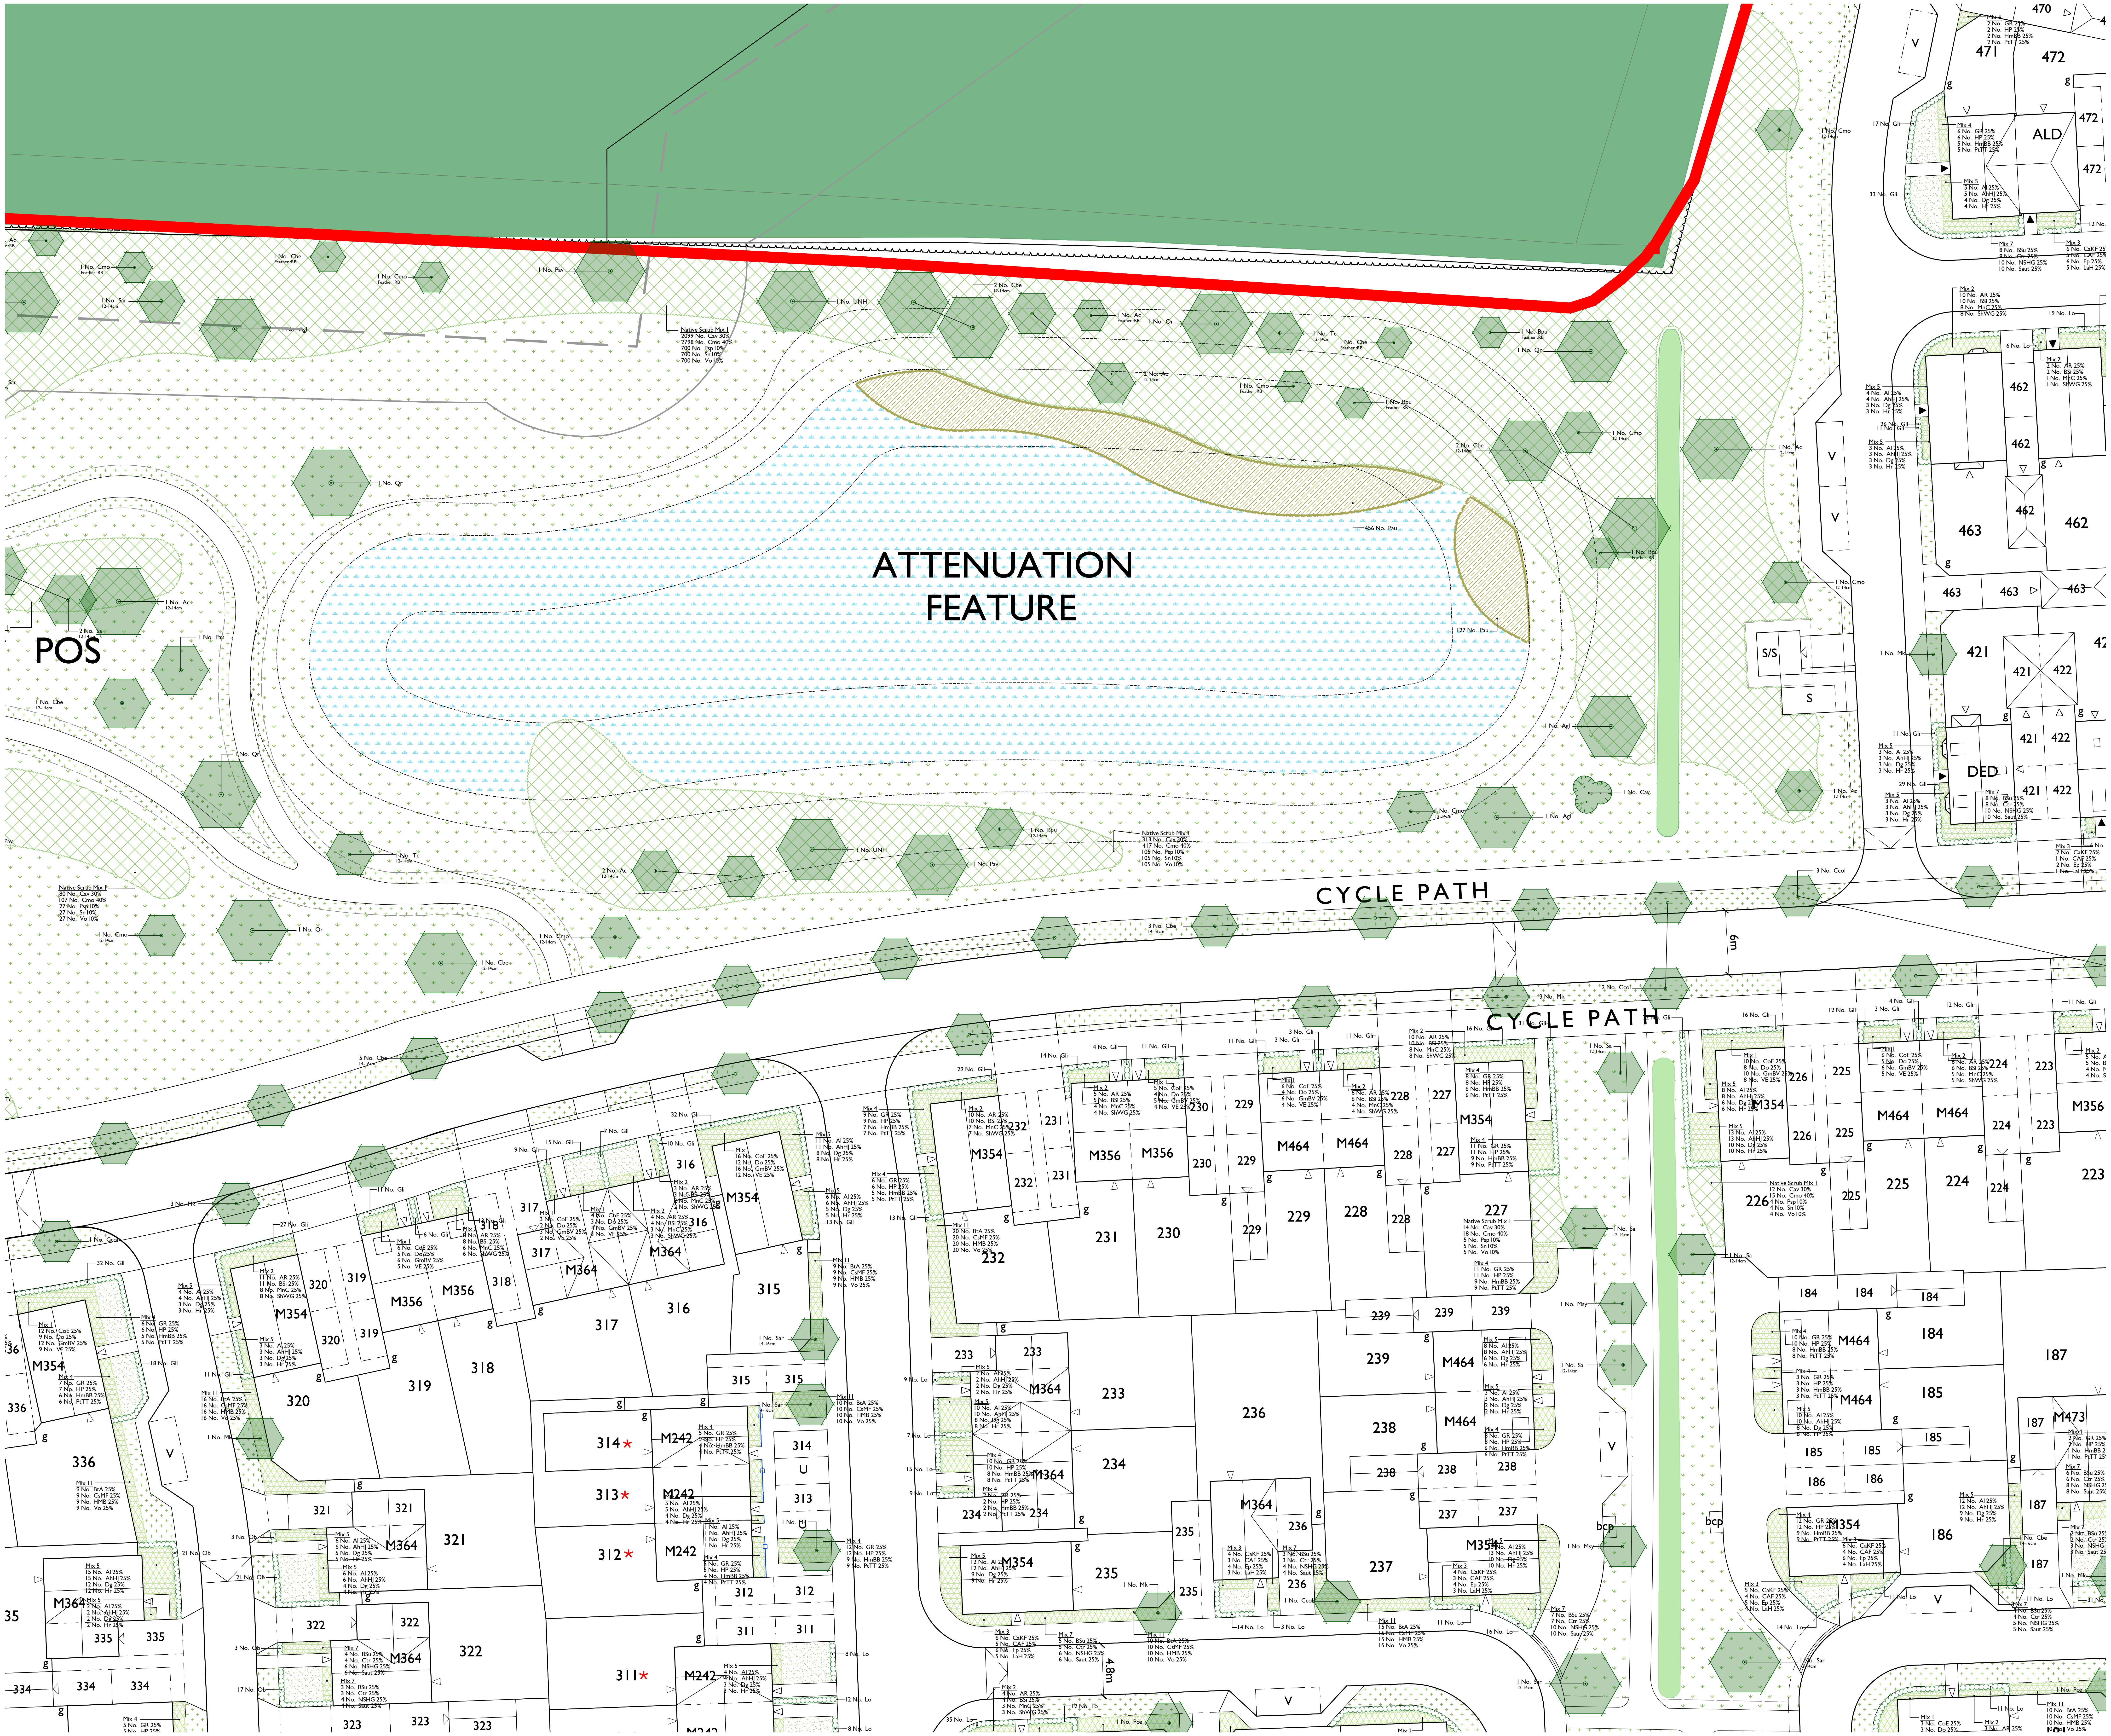

LEGEND

- ▬ Site boundary
- ● Existing tree to be retained and protected. Refer to arboricultural information for further detail
- 🟩 Existing vegetation and/or hedgerow to be retained and protected. Refer to arboricultural information for further detail
- ▨ Existing grassland to be retained and protected. Where disturbed to be seeded in line with proposed grassland seed mix as specified.

Proposed soft landscaping

- ⬡ Tree planting, refer to detail GLS_080_127_1700
- Ornamental hedge - Single row 0.9m high
- ▨ Double staggered mixed native hedgerow To be planted in groups of 7-9no. of each species
- Ornamental shrub planting
- Native scrub planting mix To be planted in groups of 7-9no. of each species
- Good quality hardwearing lawn
- + Mown species rich grassland Verges laid with species rich turf from Wildflower Turf or similar, remaining areas seeded with EL1 Flowering Lawn Mixture from Emorsgate or similar seeded at 4g/m2
- × Wildflower meadow EM4 Meadow Mixture for Clay Soils from Emorsgate or similar seeded at 4g/m2
- Wetland meadow EM8 Meadow Mixture for Wetlands from Emorsgate or similar seeded at 4g/m2
- Species rich neutral grassland Verges laid with species rich turf from Wildflower Turf or similar, remaining areas seeded with EL1 Flowering Lawn Mixture from Emorsgate or similar seeded at 4g/m2

NOTES:

1. For Planting Schedule refer to drawing GLS_080_127_1517

To be read in conjunction with:

- Landscape general arrangement plan GLS_080_127_1300
- Detailed hard landscape plans GLS_080_127_1600-series
- Tree planting construction detil GLS_080_127_1700
- Landscape specification GLS_080_127_1801
- Landscape management plan GLS_080_127_1802

SHEET LAYOUT

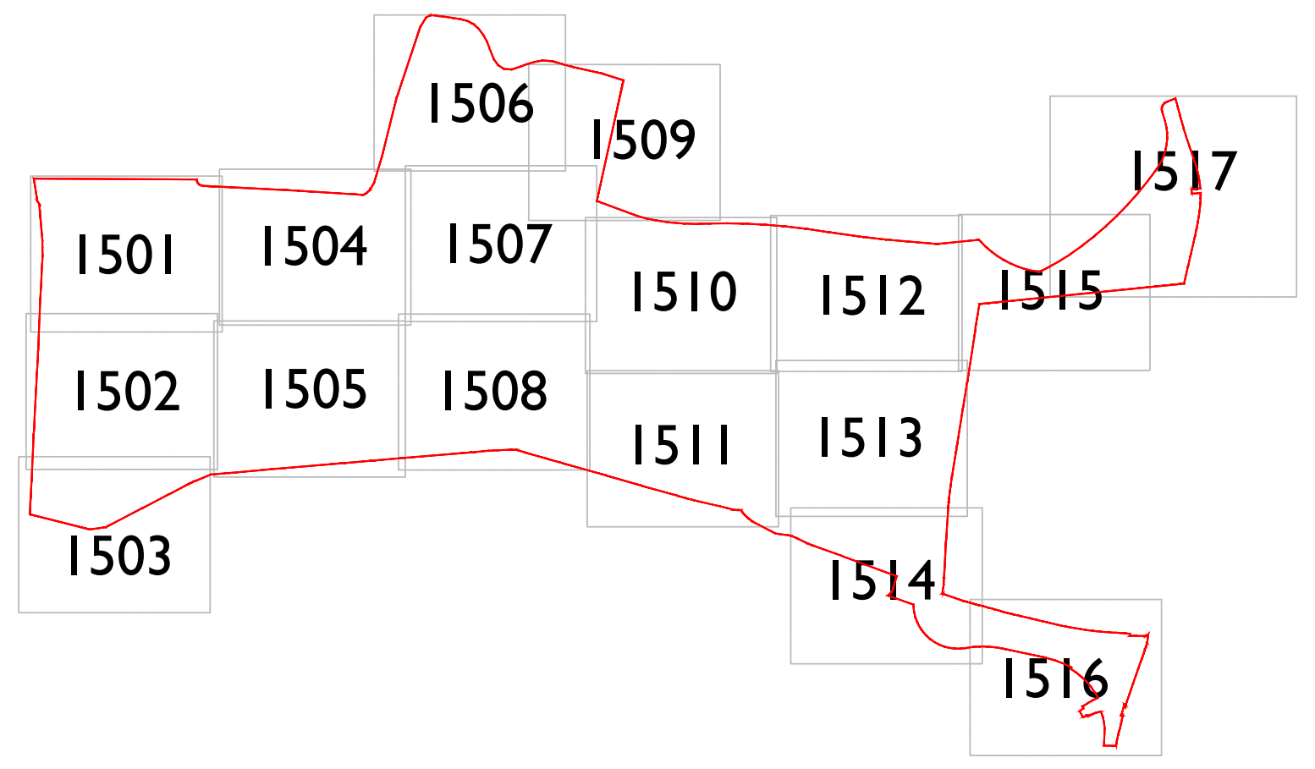

FOR PLANNING

Scale @ A0:

0 1 2 3 4 5 6 7 8 9 10m

Scale 1:200

NORTH

Rev	Date	Drawn	Checked
E	22.05.26	LM	AE
Updated in line with revised layout and comments			
D	18.05.26	LM	AE
Updated in line with revised layout			

Date: 11.12.25

Drawn by : LM Checked by : AE

Drg No: GLS_080_127_1504 Rev: E

Project:
Land West of Imberhorne Lane
East Grinstead

Title:
Planting Plan
Sheet 4

Client:
Vistry Homes
DAVID WILSON HOMES

GREENLANDSCAPE STUDIO

Green Landscape Studio Limited - The Lakeside Centre, Lakeside Country Park, Wide Lane, Eastleigh, Hampshire - Telephone 01276 450039 - www.gl-studio.co.uk

This drawing and the works depicted are the copyright of Green Landscape Studio Ltd. and may not be reproduced or amended except by written permission. No liability will be accepted for amendments made by other persons.