


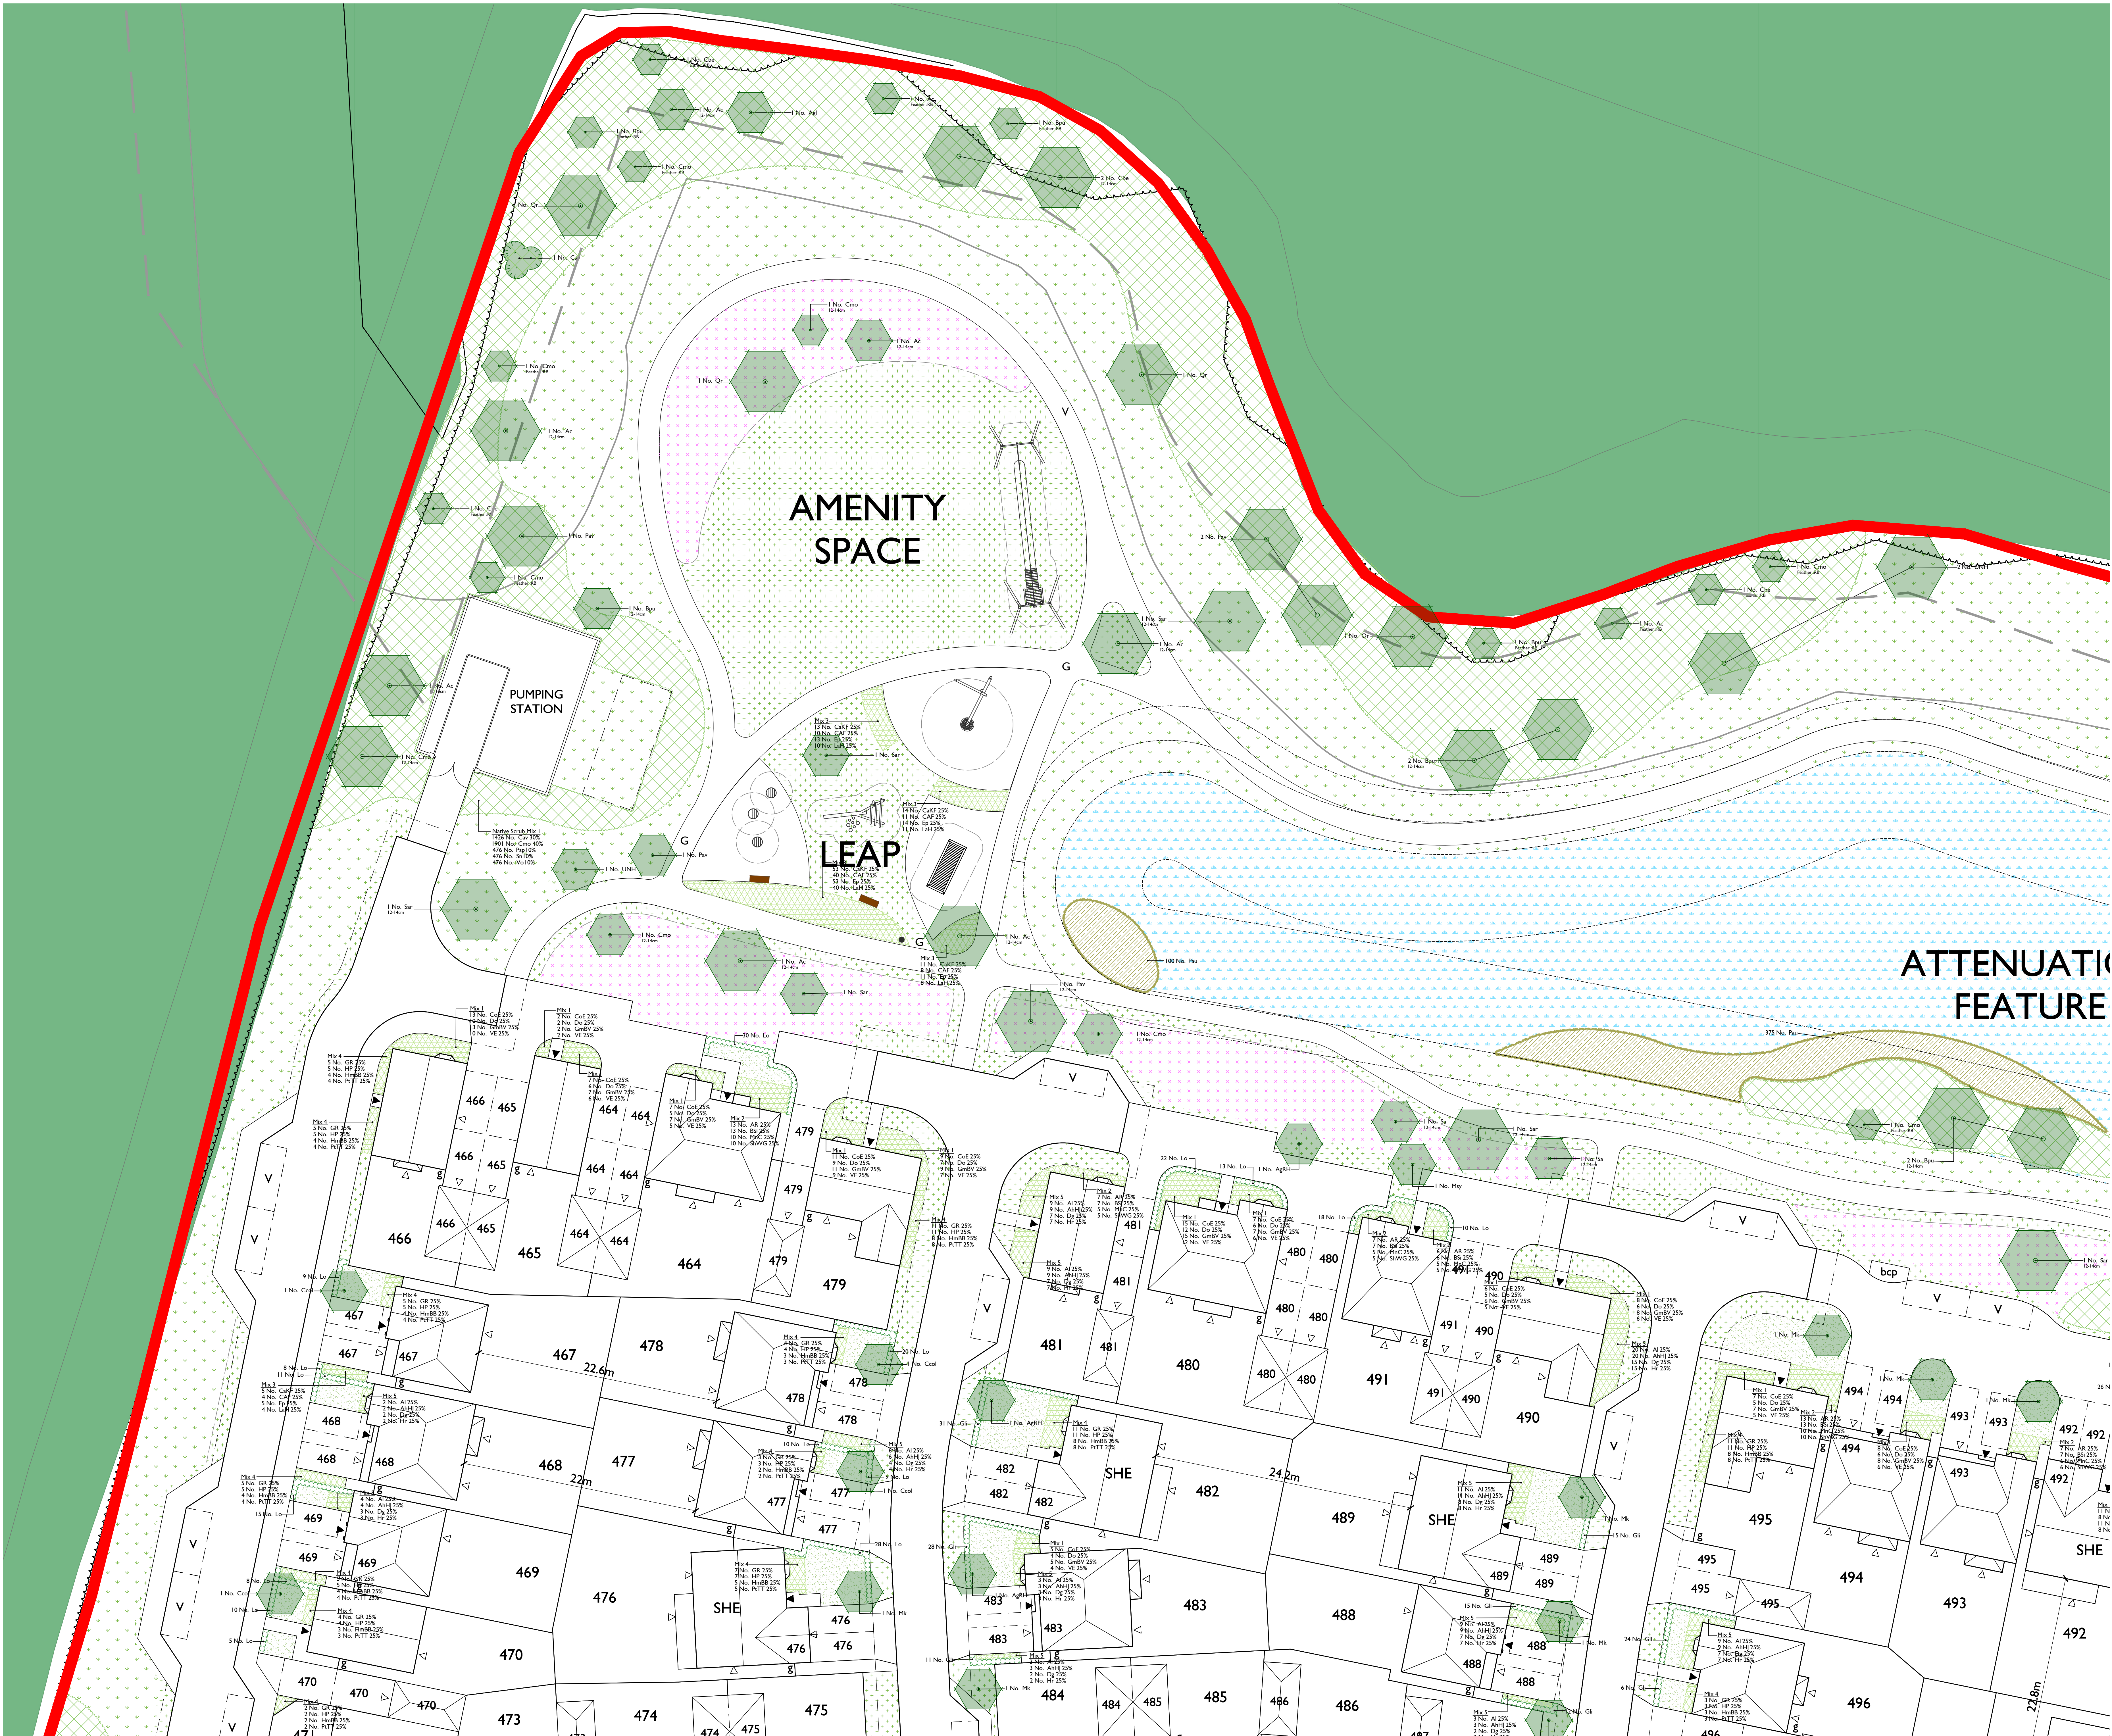


- LEGEND
- Site boundary
 - Existing tree to be retained and protected. Refer to arboricultural information for further detail
 - Existing vegetation and/or hedgerow to be retained and protected. Refer to arboricultural information for further detail
 - Existing grassland to be retained and protected. Where disturbed to be seeded in line with proposed grassland seed mix as specified

- Proposed soft landscaping
- Tree planting, refer to detail GLS_080_127_1700
 - Ornamental hedge - Single row 0.9m high
 - Double staggered mixed native hedgerow To be planted in groups of 7-9no. of each species
 - Ornamental shrub planting
 - Native scrub planting mix To be planted in groups of 7-9no. of each species
 - Good quality hardwearing lawn
 - Mown species rich grassland Verges laid with species rich turf from Wildflower Turf or similar, remaining areas seeded with EL1 Flowering Lawn Mixture from Emorsgate or similar seeded at 4g/m2
 - Wildflower meadow EM4 Meadow Mixture for Clay Soils from Emorsgate or similar seeded at 4g/m2
 - Wetland meadow EM8 Meadow Mixture for Wetlands from Emorsgate or similar seeded at 4g/m2
 - Species rich neutral grassland Verges laid with species rich turf from Wildflower Turf or similar, remaining areas seeded with EL1 Flowering Lawn Mixture from Emorsgate or similar seeded at 4g/m2

- NOTES:
- For Planting Schedule refer to drawing GLS_080_127_1517
- To be read in conjunction with:
- Landscape general arrangement plan GLS_080_127_1300
 - Detailed hard landscape plans GLS_080_127_1600-series
 - Tree planting construction detail GLS_080_127_1700
 - Landscape specification GLS_080_127_1801
 - Landscape management plan GLS_080_127_1802

SHEET LAYOUT

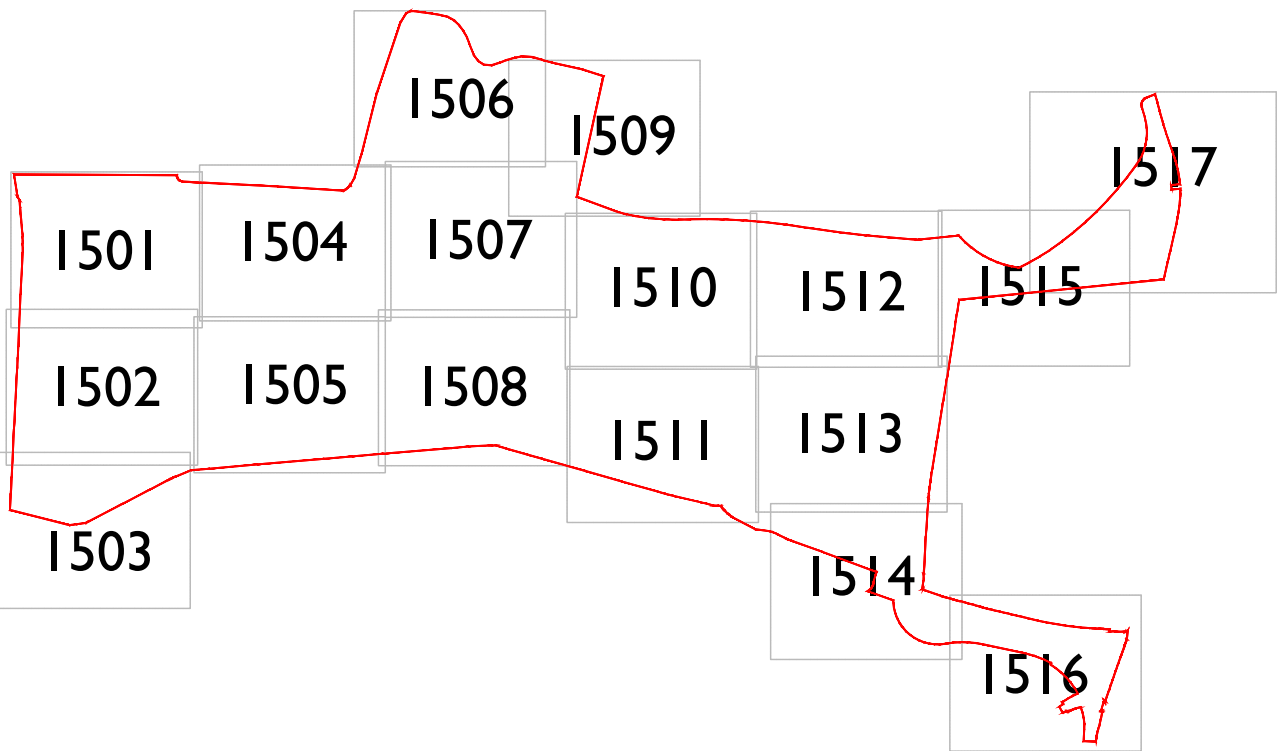

FOR PLANNING

Project	Land West of Inberthorne Lane East Grinstead		
Title	Planning Plan Sheet 6		
Client	Vistry Homes		
Rev	Date	LM	AE
E	22.05.26	LM	AE
Updated in line with revised layout and comments			
D	18.05.26	LM	AE
Updated in line with revised layout			
Drawn by	LM	Checked by	AE
Dwg No.	GLS_080_127_1506	Rev	E

Scale 1:1000

Green Landscape Studio Limited - The Landscape Centre, Ladbroke Grove, W9 1LN, London, W9 1LN, England. Telephone: 020 8007 9999. www.greenlandscape.co.uk