


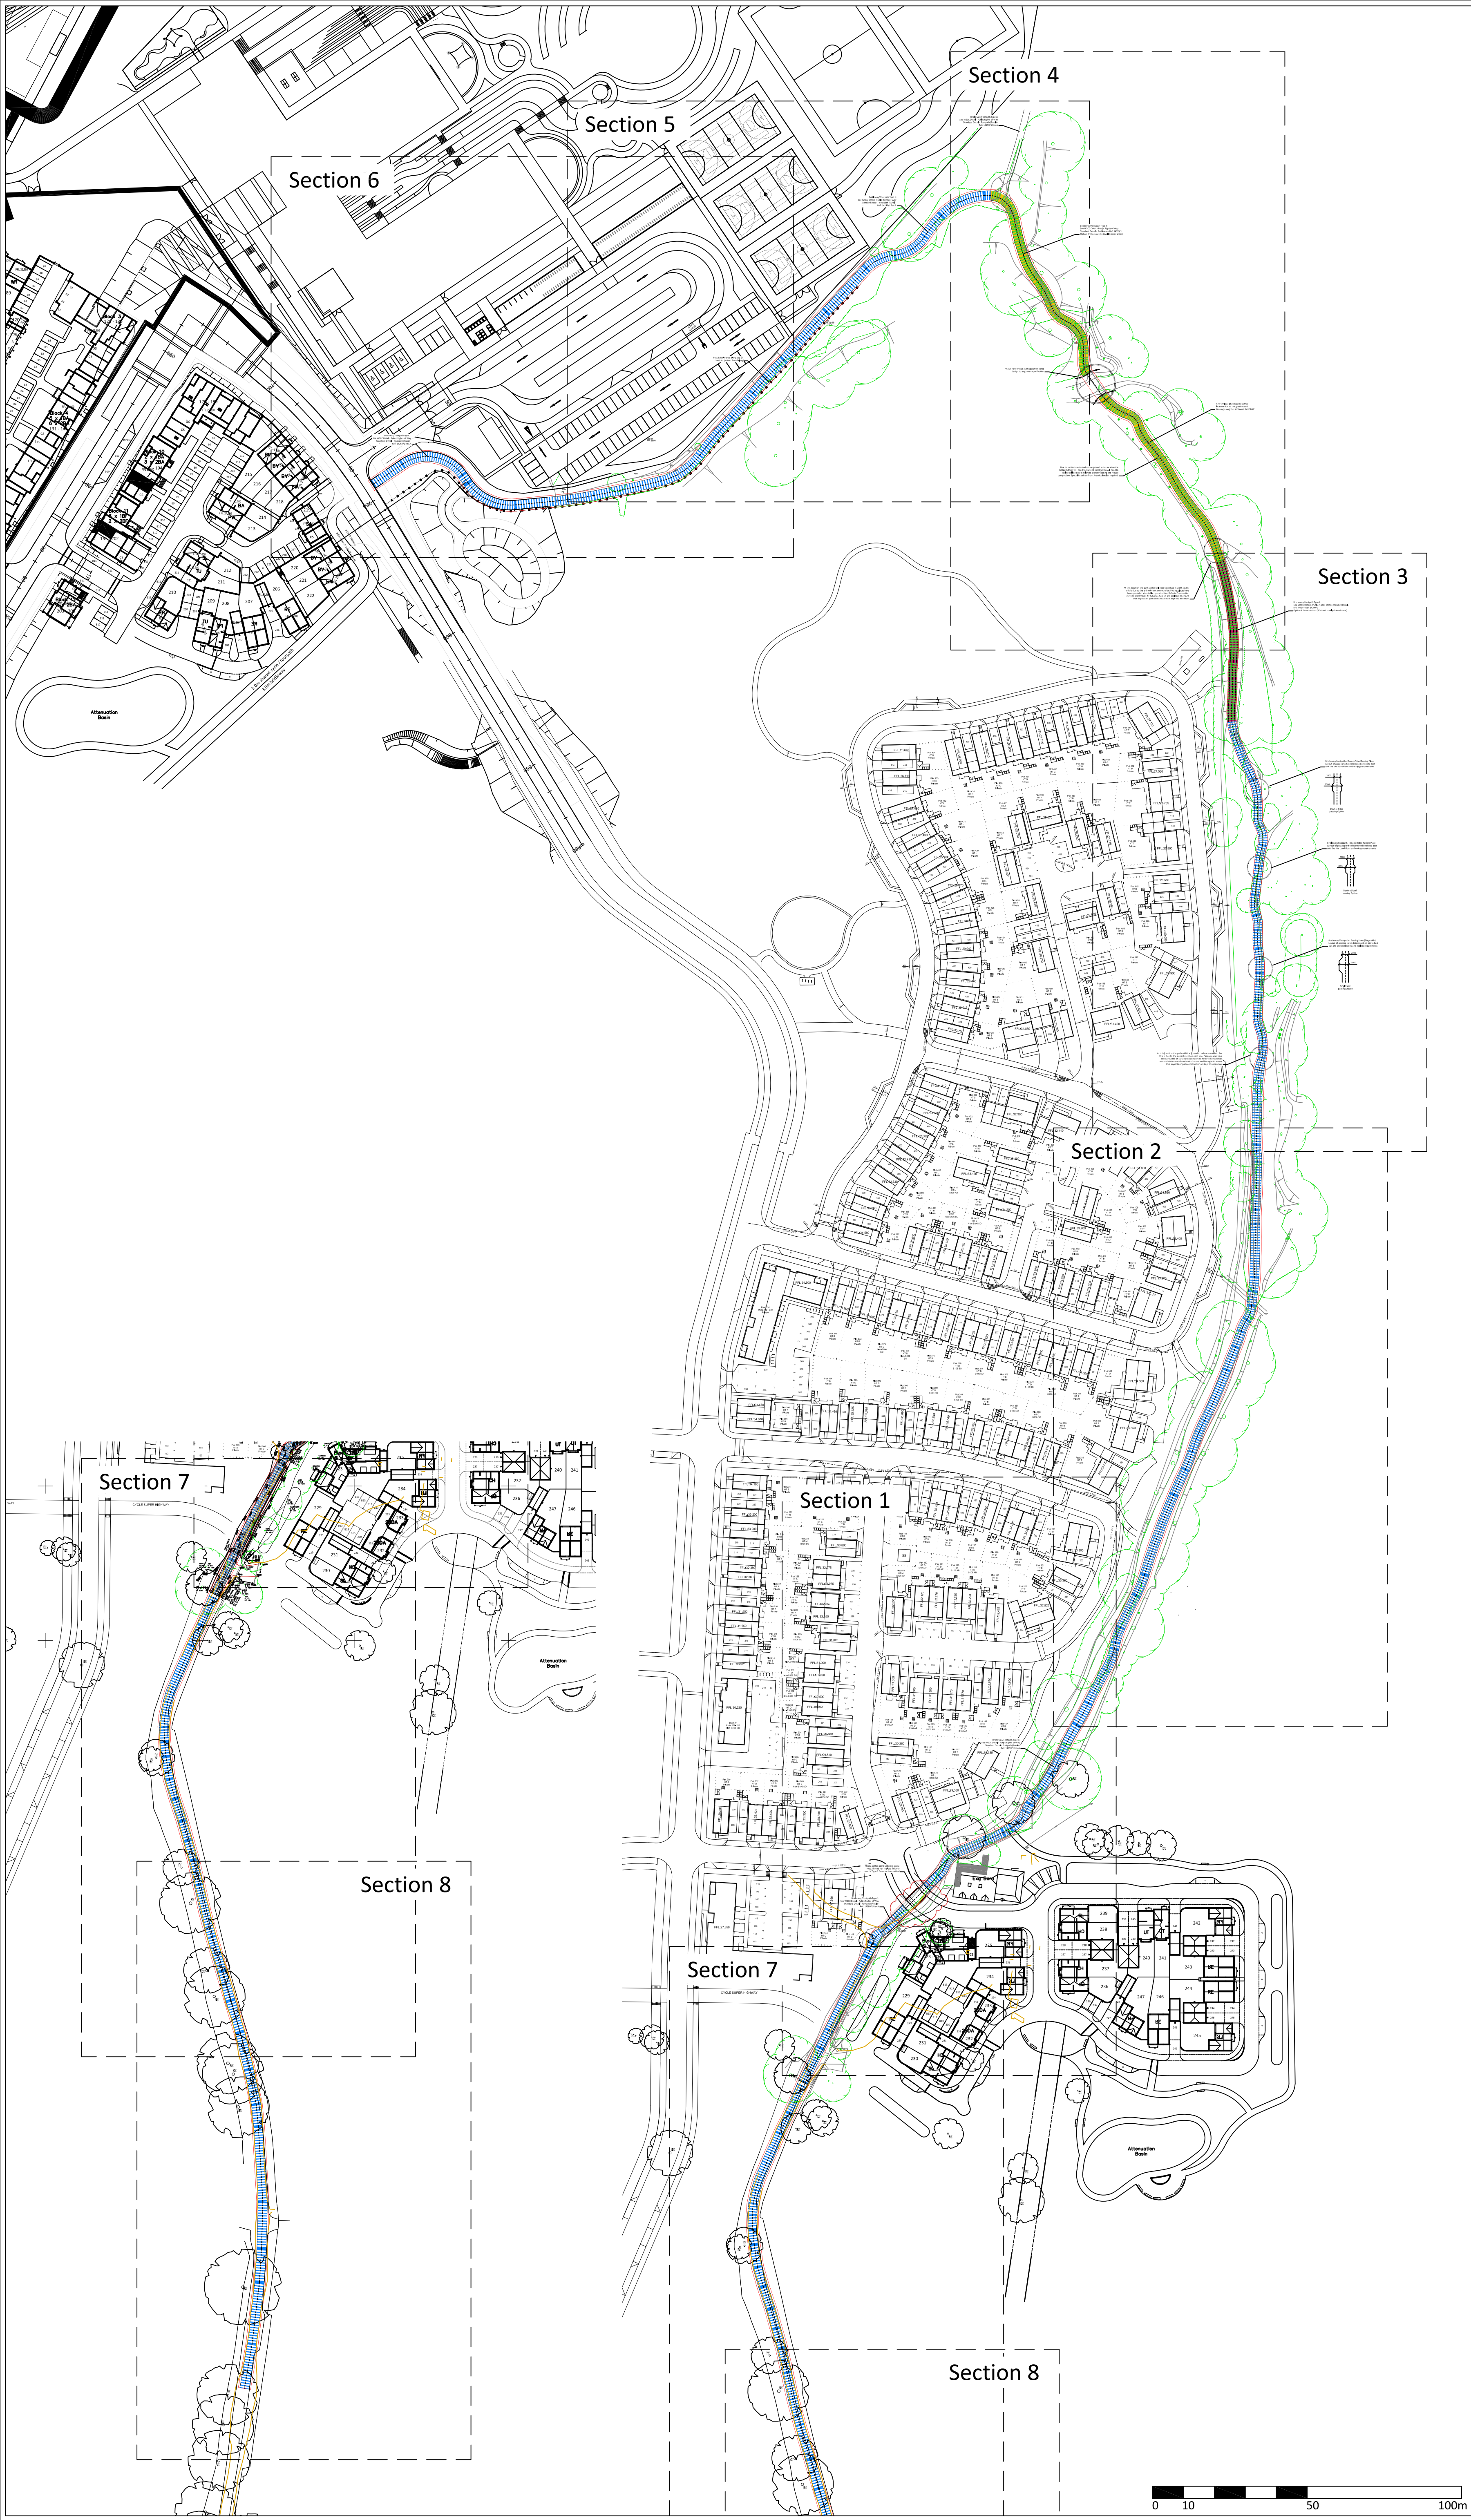


APAL FILE REFERENCE
3034-APA-ZZ-XX-SK-L-0014.dwg

Notes

This drawing is subject to copyright.
Do not scale from this drawing.

Based on drawing by Patrick Parsons
Drawing number NOR-PPC-S1-XX-DR-C-3021-3024

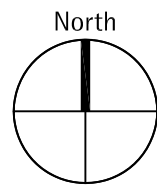

LEGEND

- Red Line Boundary
- Existing tree
- Existing shrubs
- New PRow alignment - ~~existing PRow~~ possible
- Path Construction Type 1
- Path Construction Type 2
- Path Construction Type 3
- Area within 15m of ancient woodland (proposed no dig area)
- Post & Rail Fencing

P02	Red Line Update	06/12/24	JH	JH
P01	Planning issue	28/06/24	JH	JH
P00_03	Third issue for coordination	21/05/24	JH	JH
P00_02	Second issue for coordination	25/03/24	JH	JH
P00_01	First issue for information	22/02/24	CS	JH
Rev	Description	Date	Drawn	Checked

Drawing Status

PLANNING ISSUE



LONDON • BATH • CAMBRIDGE
T 020 8549 3434 T 01225 431 283 T 01223 358 055
www.allenpyke.co.uk
A registered practice of the Landscape Institute

Client Bellway South London	Scale 1:1000@A1
Project Northern Arc Burgess Hill	Project No 3034
Drawing Title Green Link Path	Date 22/02/2024 By/CHK CS/JH Revision P02
Drawing Number 3034-APA-ZZ-XX-SK-L-0014	