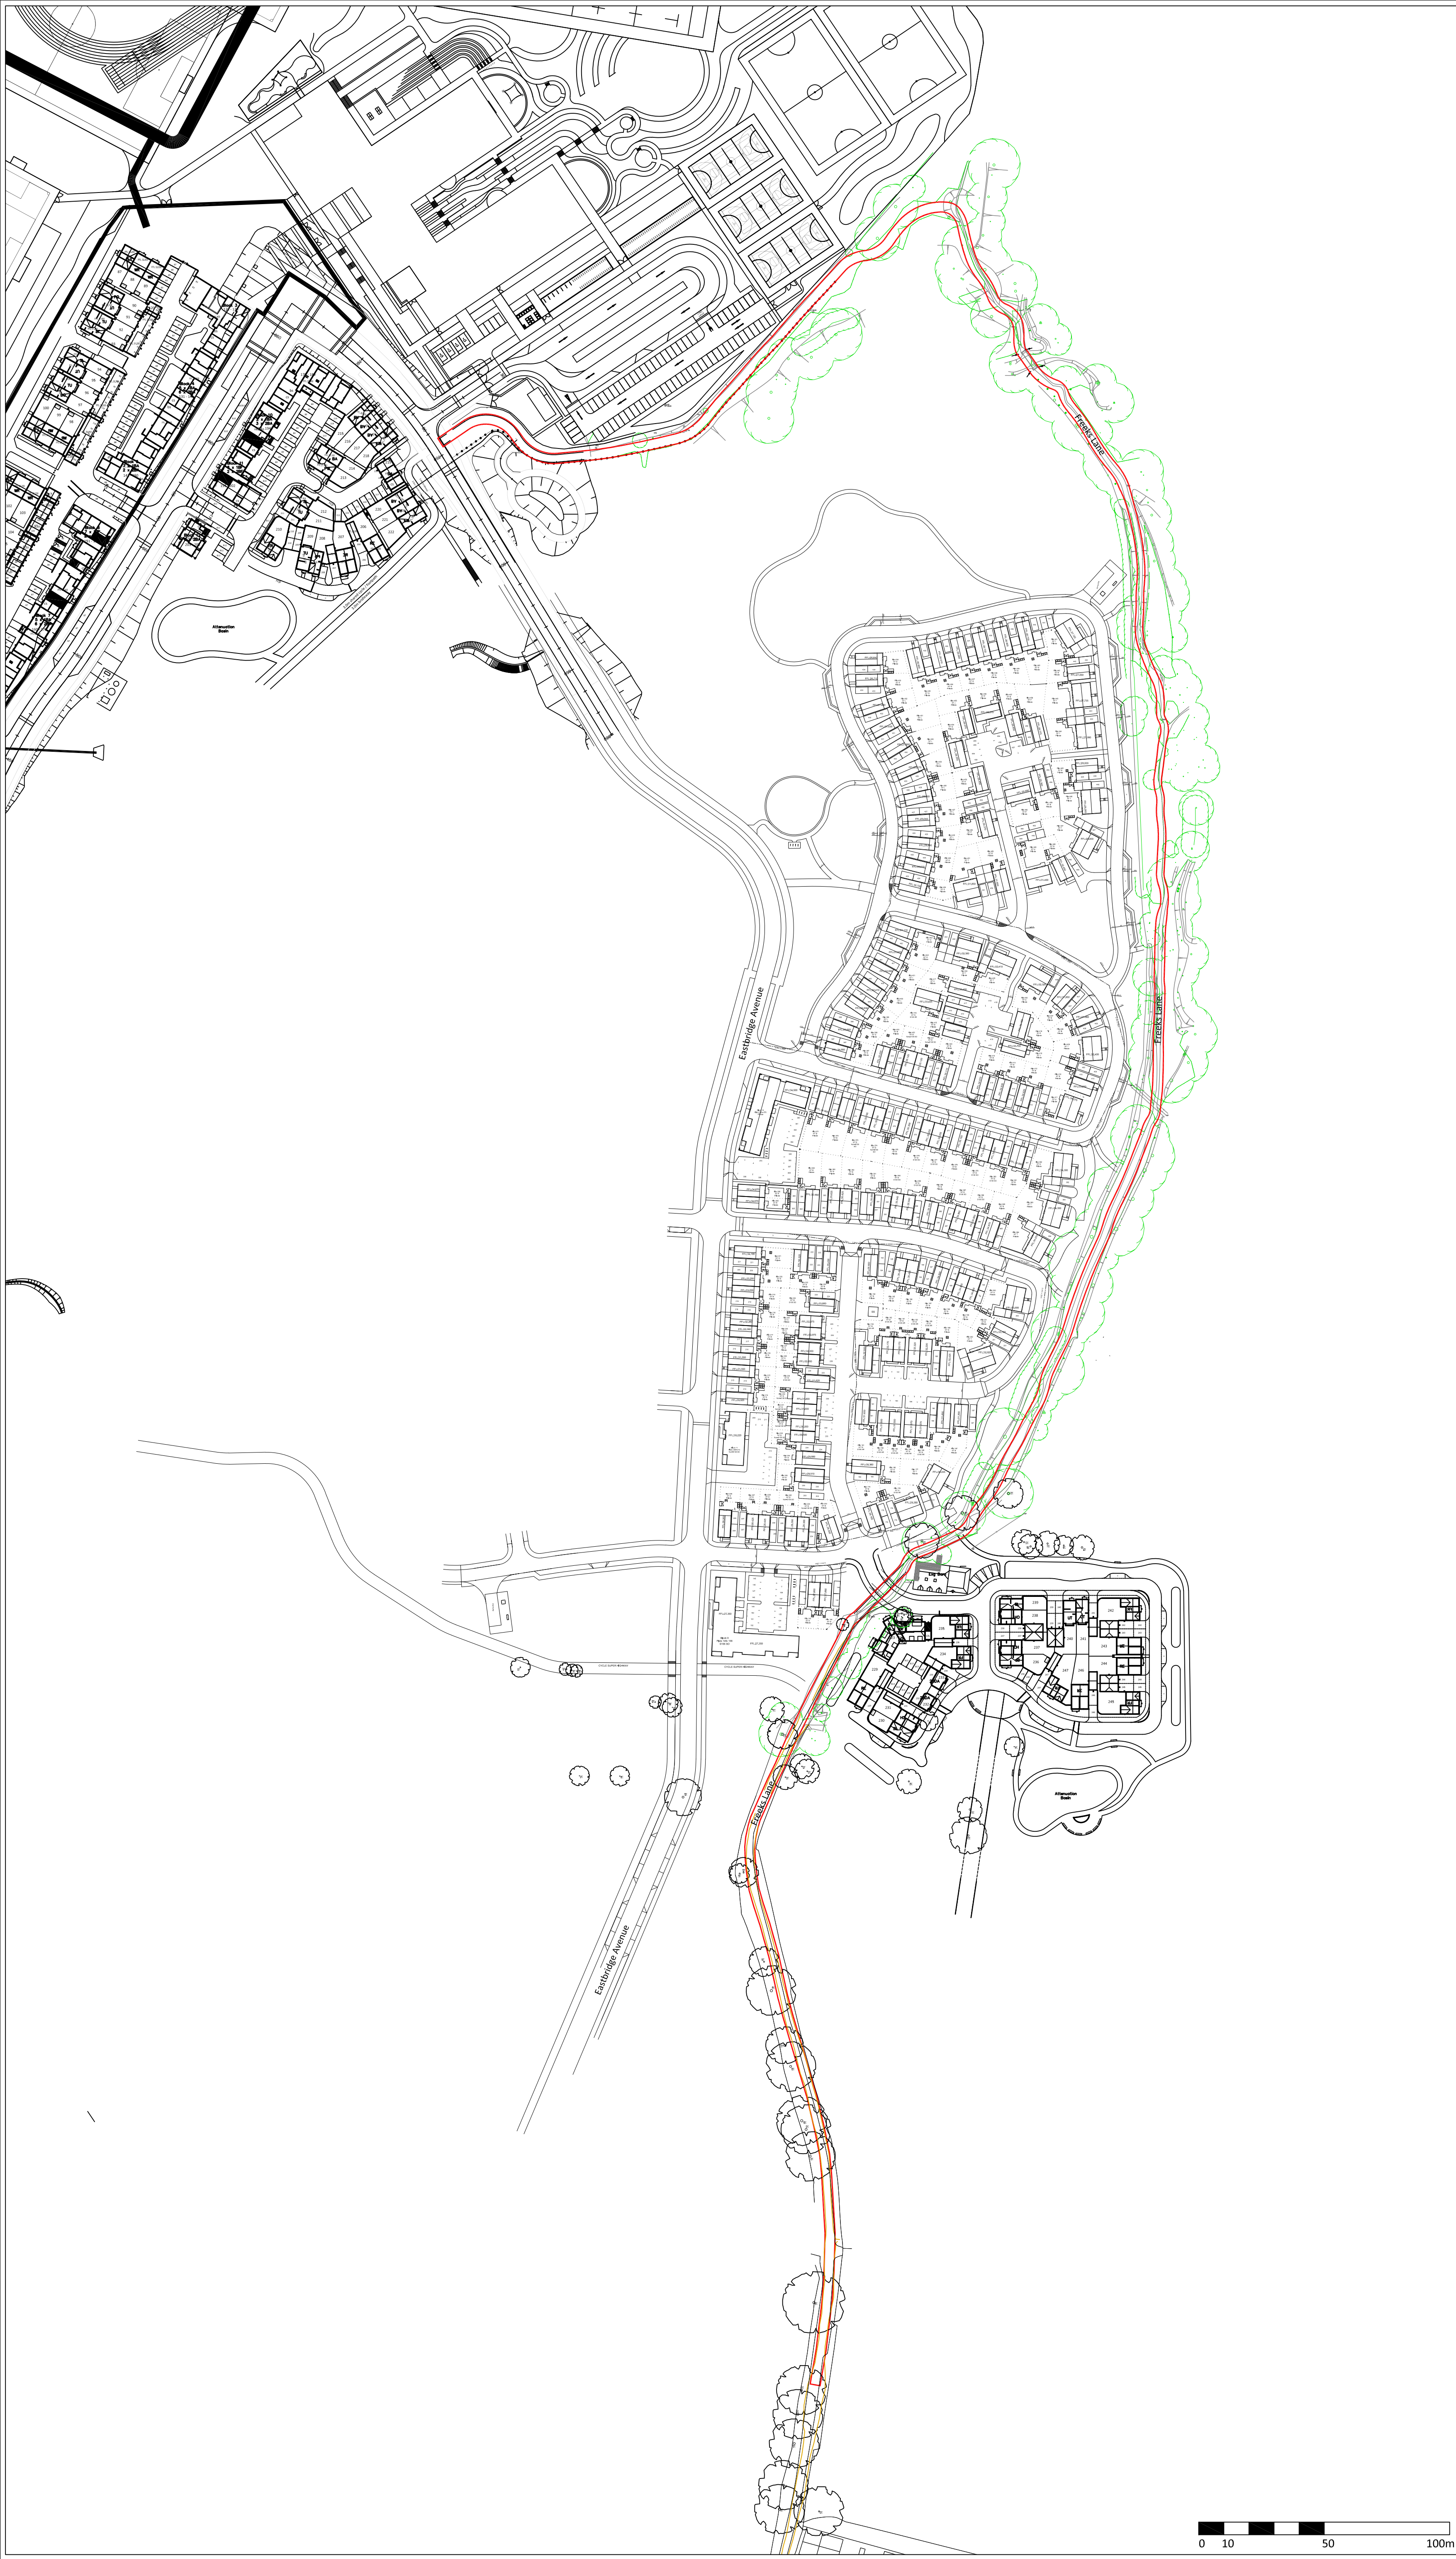


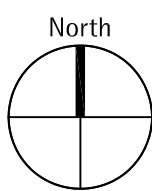


APAL FILE REFERENCE  
3034-APA-ZZ-XX-SK-L-0014.dwg

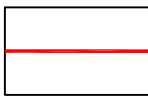
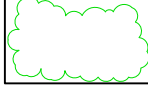
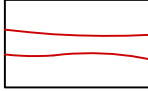
Notes

This drawing is subject to copyright.  
Do not scale from this drawing.

Based on drawing by Patrick Parsons  
Drawing number NOR-PPC-S1-XX-DR-C-3021-3024



LEGEND

-  Red Line Boundary
-  Existing tree
-  Existing shrubs
-  Existing PRoW track

|     |                |          |    |    |
|-----|----------------|----------|----|----|
|     |                |          |    |    |
| P01 | Planning issue | 17/12/24 | JH | JH |

Drawing Status  
PLANNING ISSUE



LONDON

BATH

CAMBRIDGE

T 020 8549 3434

T 01225 431 283

T 01223 358 055

www.allenpyke.co.uk

A registered practice of the Landscape Institute

|                |                           |            |            |
|----------------|---------------------------|------------|------------|
| Client         | Bellway South London      | Scale      | 1:1250@A1  |
| Project        | Northern Arc Burgess Hill | Project No | 3034       |
| Drawing title  | Green Link Path Red Line  | Date       | 17/12/2024 |
|                |                           | By/CHK     | CS/JH      |
| Drawing Number | 3034-APA-ZZ-XX-SK-L-0024  | Revision   | P01        |