
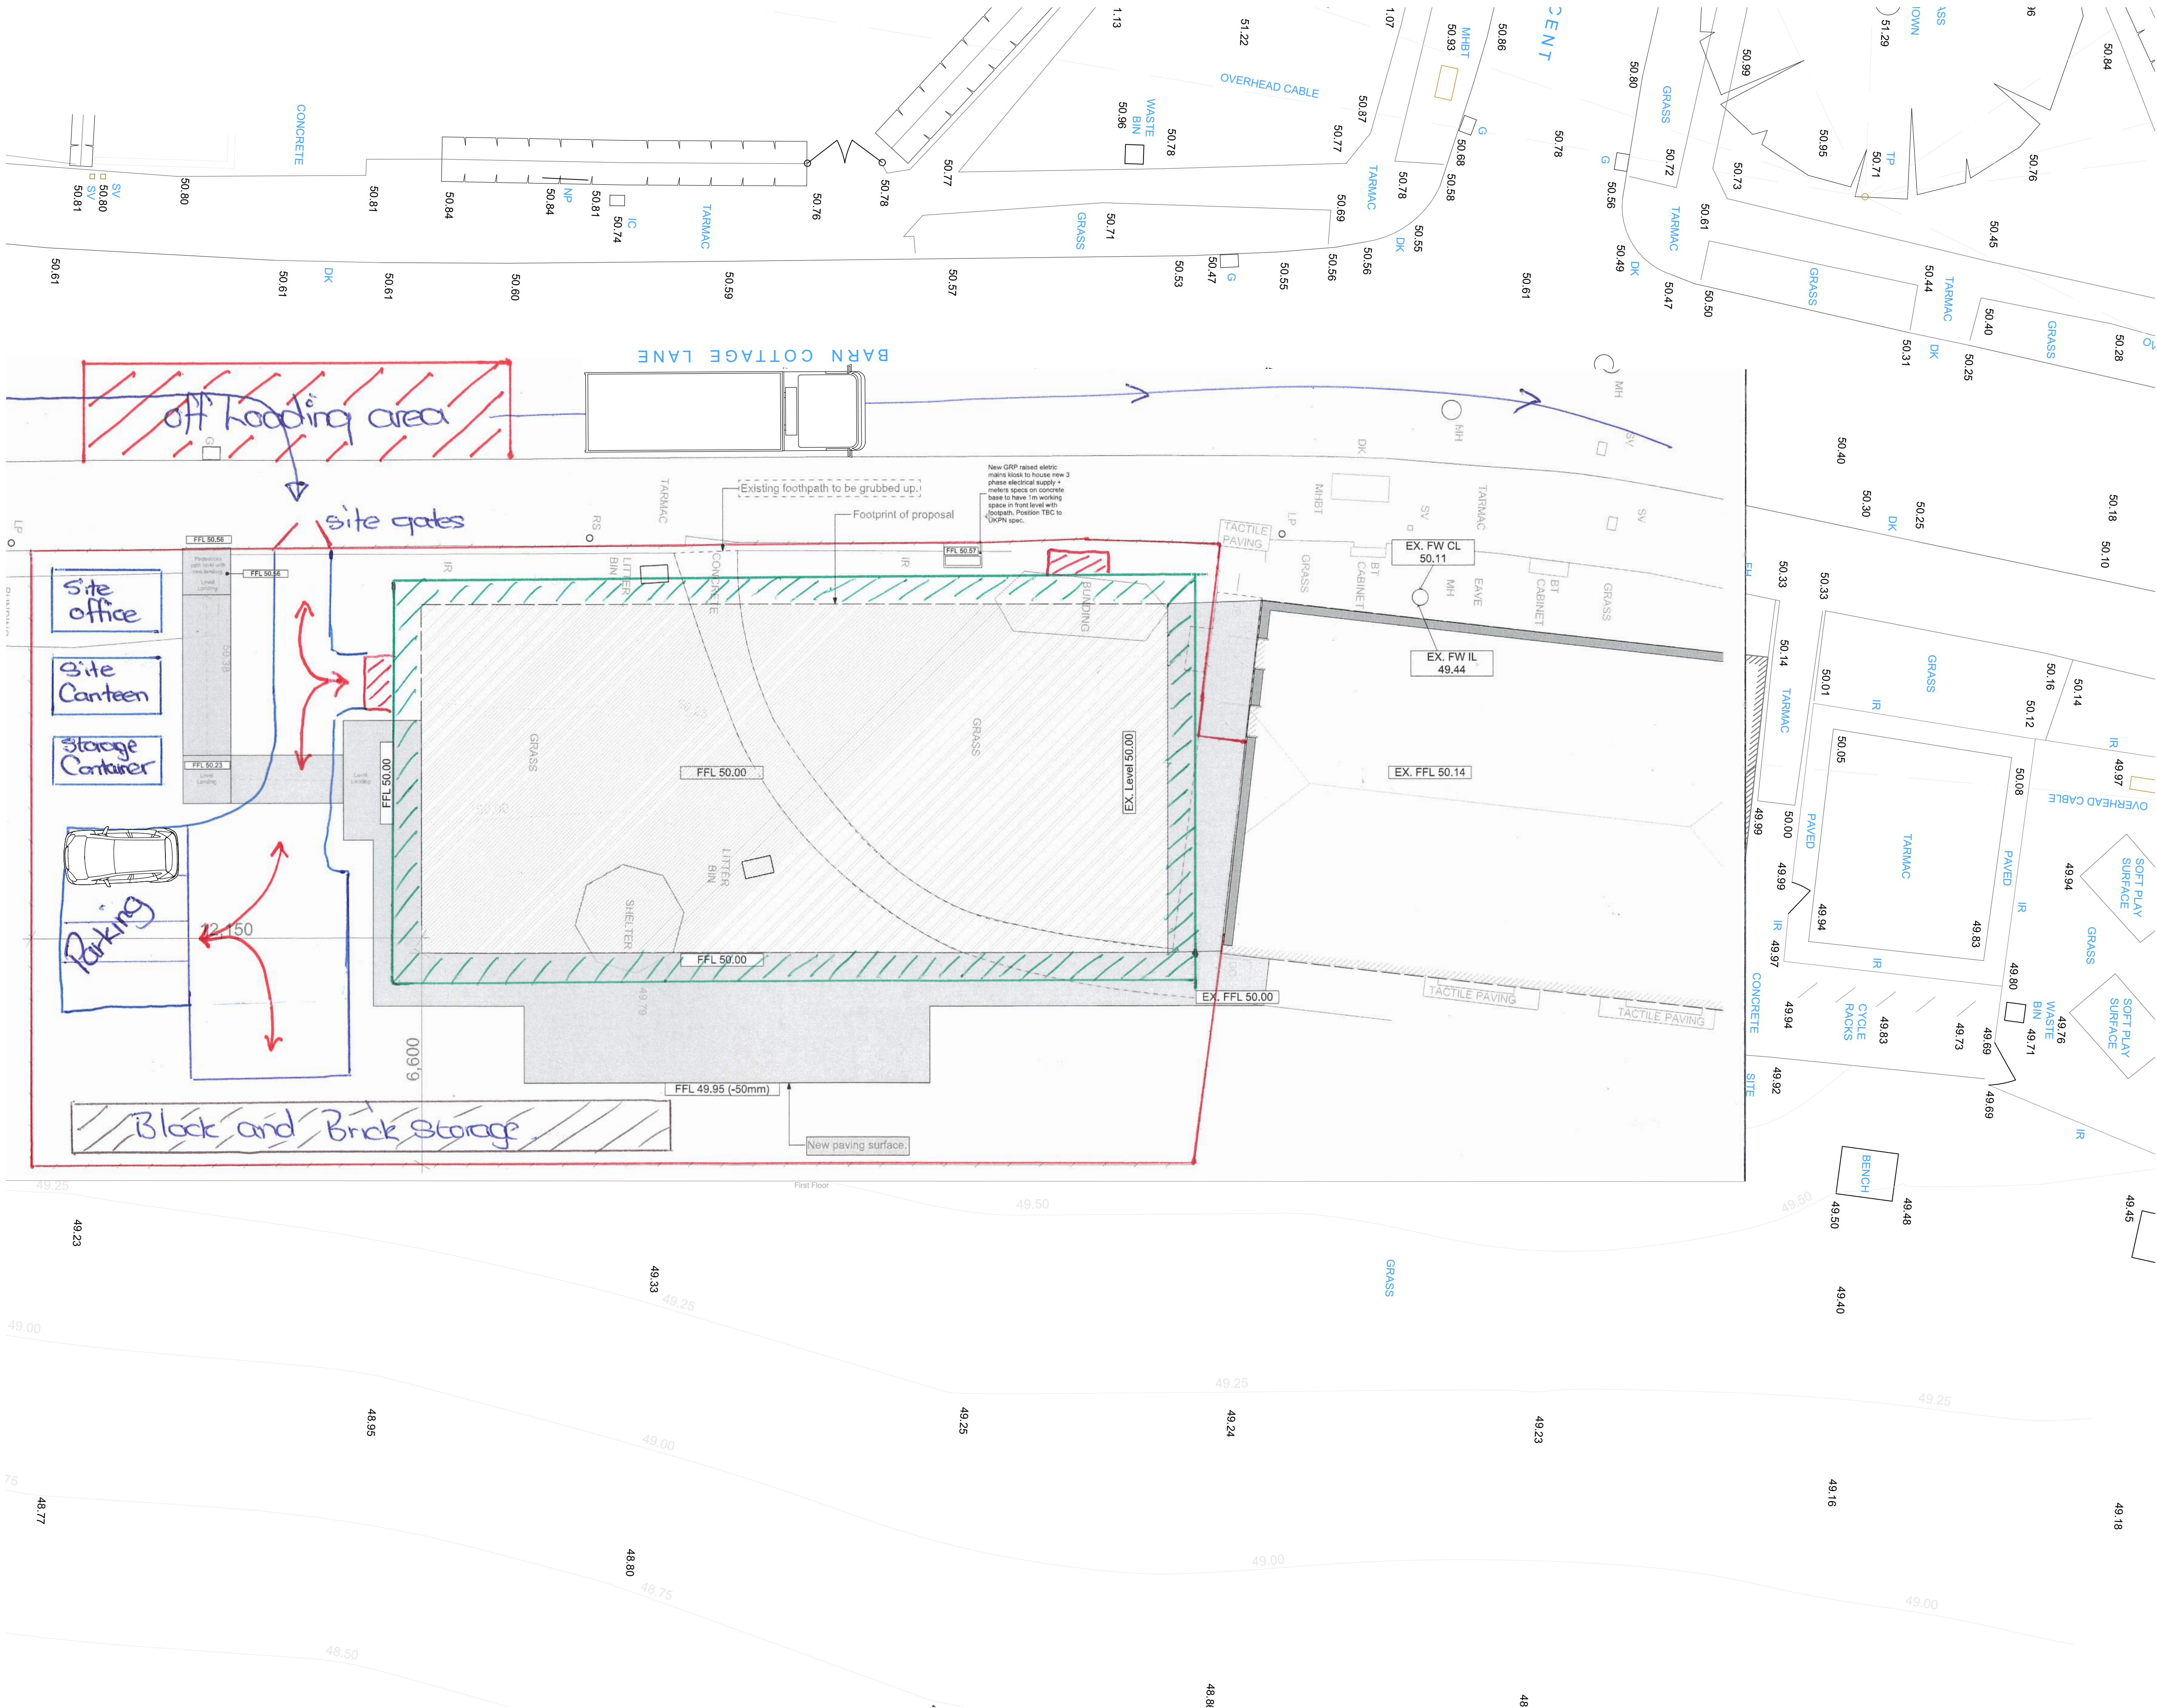
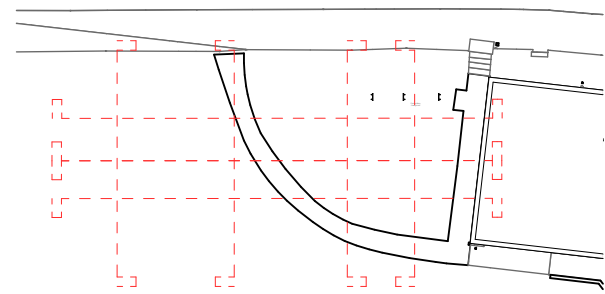


Notes

Do not scale off this drawing except for planning purposes
Check all dimensions on site before any work commences
All goods, materials and workmanship must conform to current building regulations, British standards and codes of practice.
Copyright of this drawing is to be retained by Ecotecture Ltd and must not be reproduced without written consent from the practice.

Drawing to be printed A1

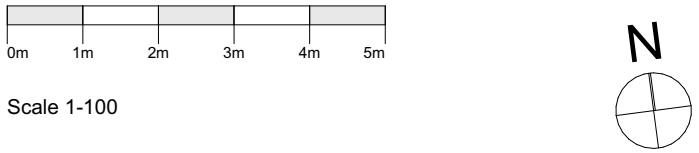

RevID	Layout Comment

Existing



01444 416745	info@ecotecture.co.uk www.ecotecture.co.uk
31 Sussex Road West Sussex	Haywards Heath RH16 4DZ
Client:	Mid Sussex District Scouts
Address:	Barn Cottage Green, Barn Cottage Lane, West Sussex RH16 3QR
Description:	Existing Site Levels Plan

Scale: 1:100, 1:500	Date: 21/01/2025
Drawn: BI	Checked: JS
Drawing No:	774 /102