


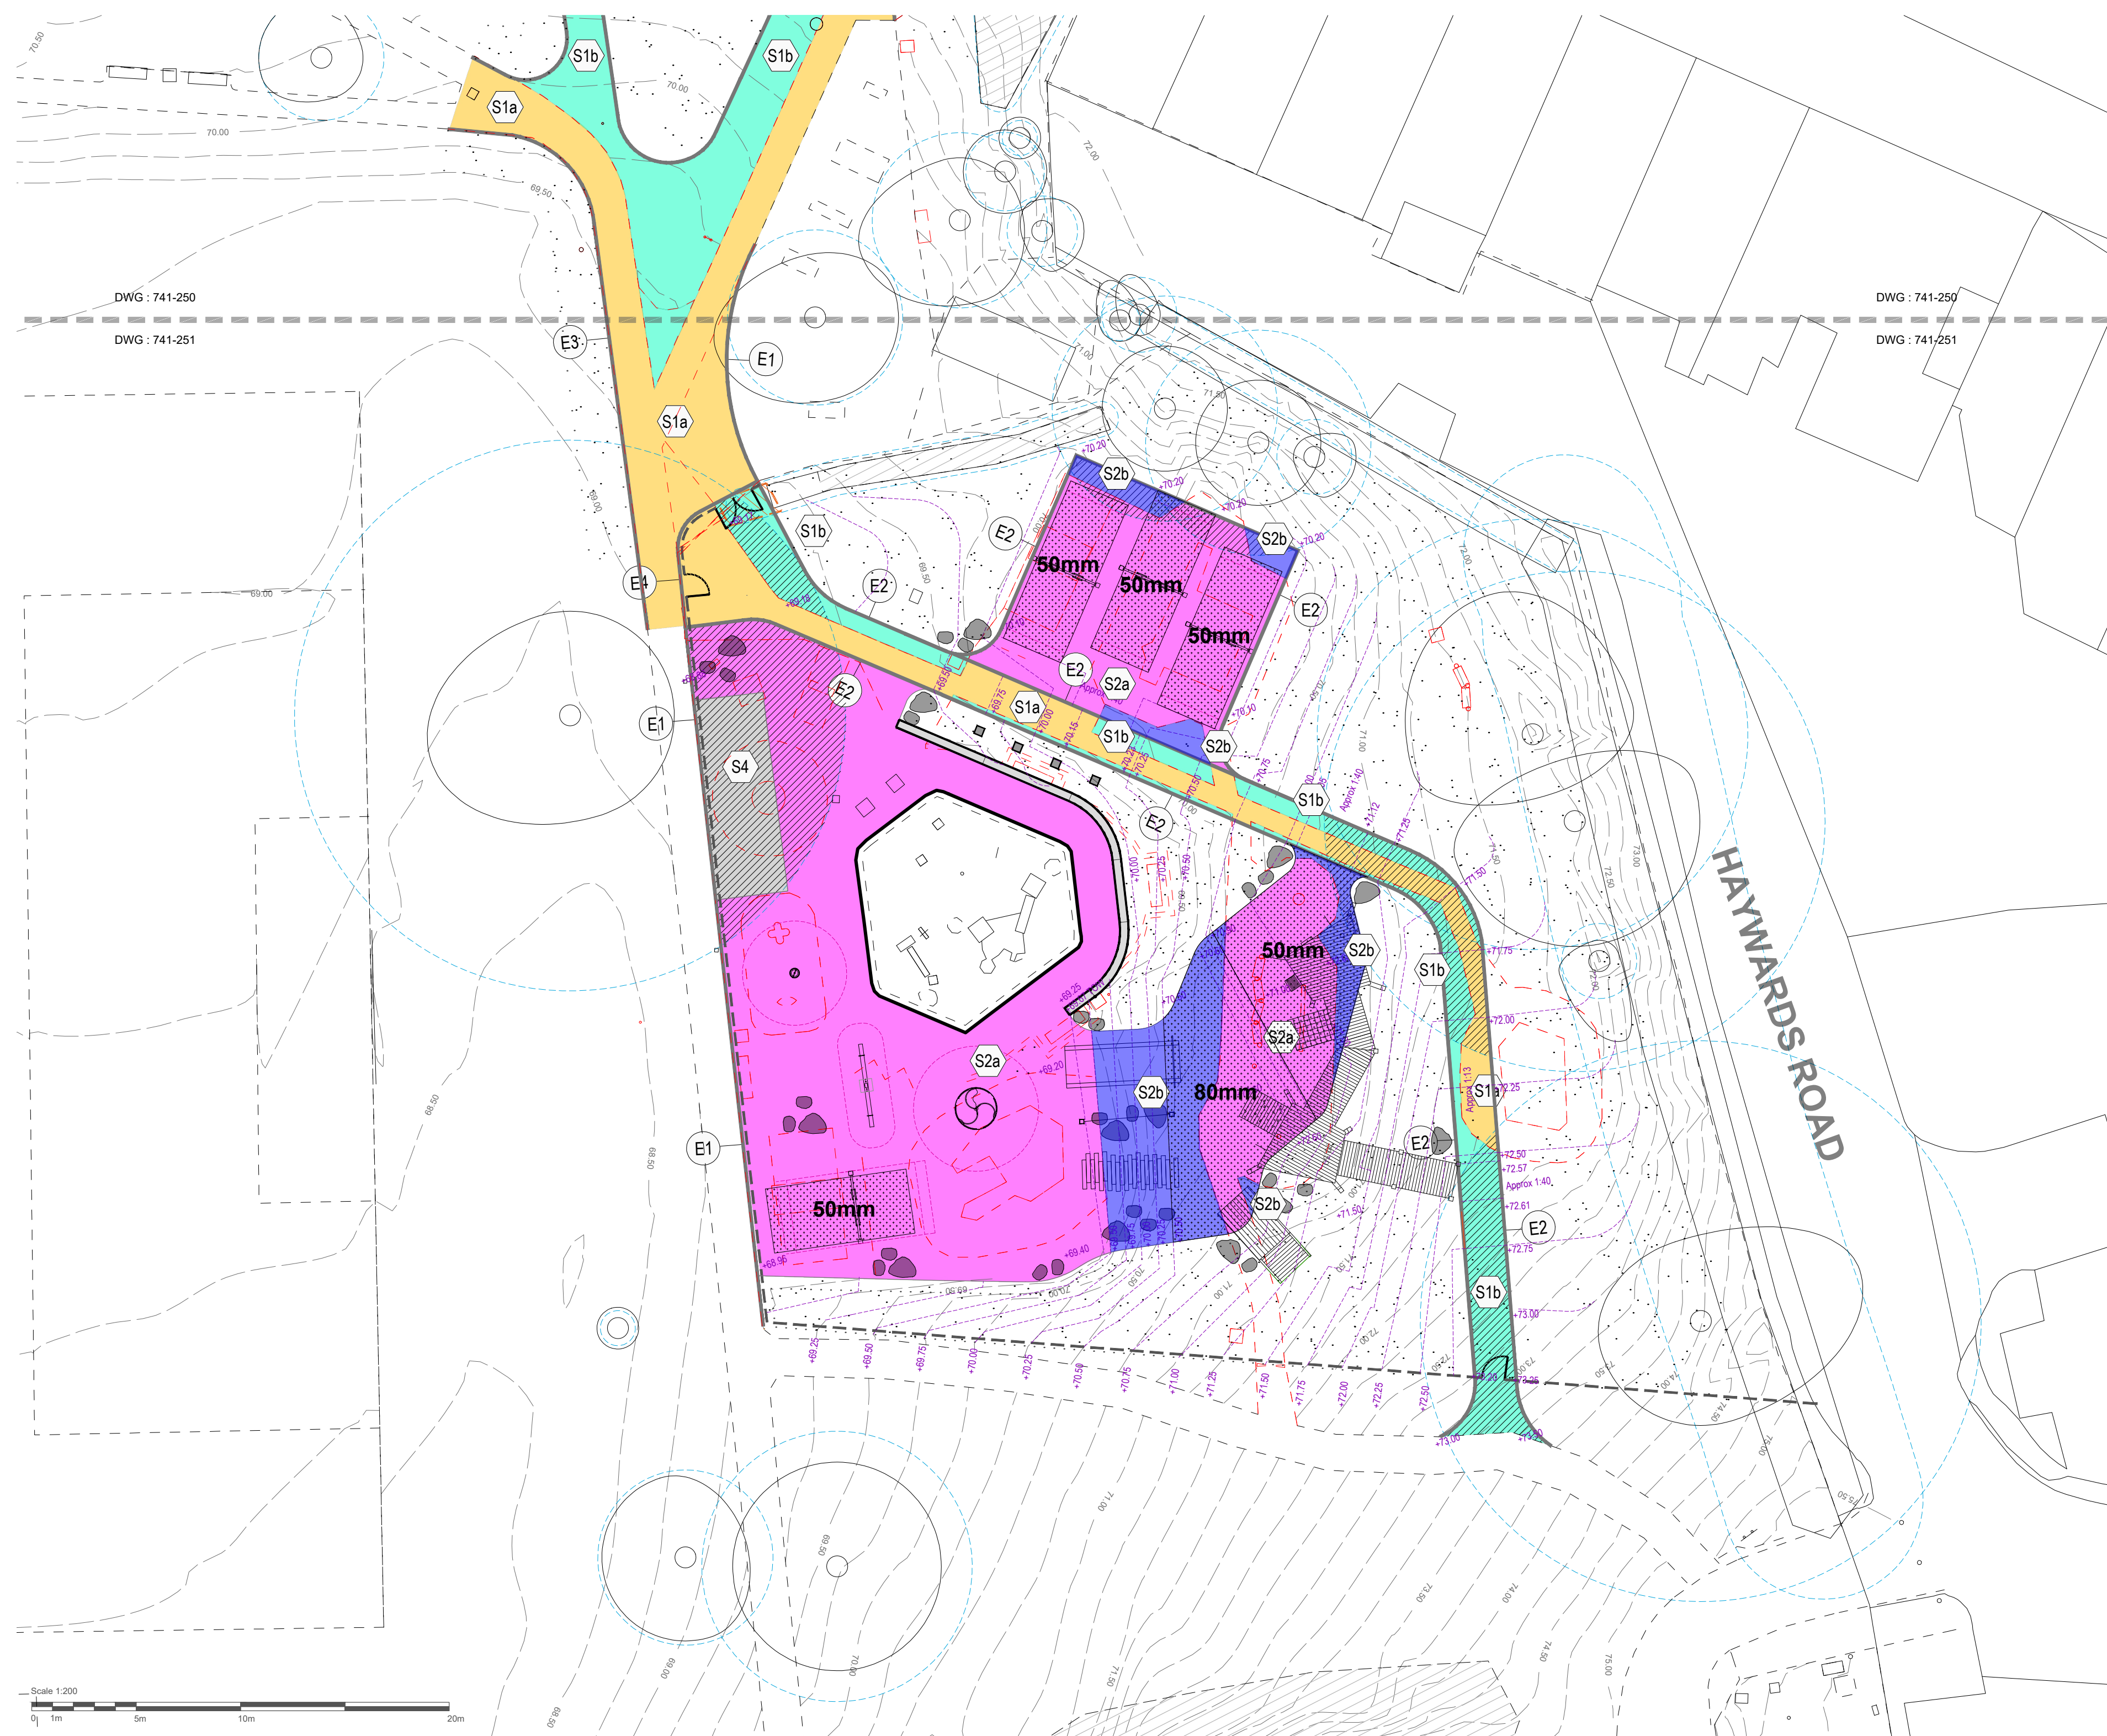

- LEGEND**
- Proposed asphalt - New binder and wearing course. Re-use existing sub base (refer to engineers details)
 - Proposed asphalt - Full build up - Pedestrian Grade (refer to engineers details)
 - Proposed asphalt - New binder and wearing course. Existing sub base re-used. Levels built up as required using as dug material. (refer to engineers details and levels)
 - Proposed TigerMulch Safety surface - New wearing course on existing sub base. 40mm depth unless otherwise noted (refer to plan & Play equipment details)
 - Proposed TigerMulch Safety surface - Full Build up with 40mm depth surface course unless otherwise noted in details (refer to plan & play equipment details)
 - Proposed natural stone steps (Refer to details and engineers specification / levels)
 - Proposed insitu-concrete Full build up - Pedestrian Grade (refer to engineers details)
 - E1 - Proposed P.C.C edge
 - E2 - Proposed Kinley Systems, 75mm 'Fort' galvanised edging, laid flush
 - E3 - Proposed 38mm tanalised timber edging
 - E4 - Proposed granite sett edging
 - Proposed cellular confinement build up within RPAs (Cellweb or equal approved) Refer to specification. Note : To also be read in conjunction with Arboricultural Report & engineers details

NOTES

This drawing is Copyright and shall not be produced nor used for any other purpose without the written permission of the Landscape Architects.
Do not scale from this drawing.
The Contractor is responsible for checking all dimensions on site and report any discrepancies, errors or omissions to the Landscape Architects immediately.
The Contractor shall ensure that all goods, materials and workmanship conform with current British Agreement Certificates, British Standards and Building Regulations, and ensure that all works are executed in full compliance with all current Codes of Practice and Regulations in respect of Health & Safety.

Rev	Date	By	Description	Ckd
-----	------	----	-------------	-----



Drawing Status

For Planning

Project:
Victoria Park

Drawing Title:
Surfacing & Edging Plan - South

Client:
Mid Sussex District Council

Scale:
1: 200 @ A2

Date:
11.01.23

Job No.:
23-741

Drawing No.:
741-251

