



Front View

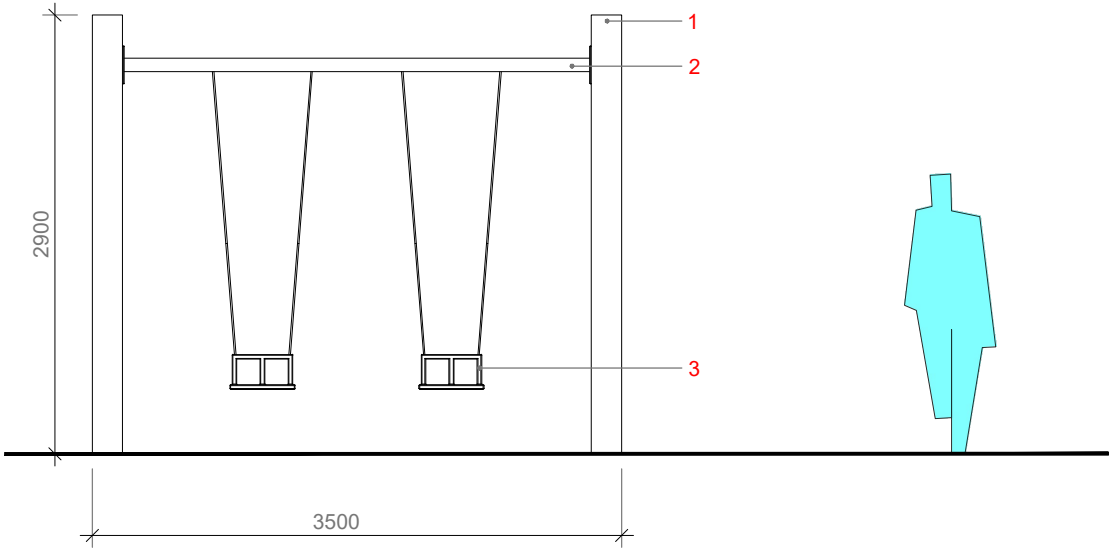

Side View

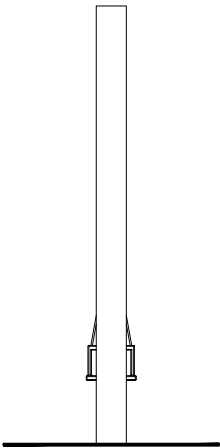

P-02 - Toddler swings

Supplier: Duncan & Grove **or equal approved**

Product:Swing No.5 Steel Toddler

Product Code: SW.1.05ST (standard product)

1 - Ekki uprights

2- Galvanised steel cross beam

3 - Cradle swing seat on stainless steel fixings

Area required: 8.2m x 3.5m



Critical Fall Height: 1.5m

Safety Surfacing: 22 m²

Foundations: Approx 2No 850mm x 600mm x 600mm

Excavation Depth: 1000mm (Foundation design to be determined as part of contractors design portion)

Plan View

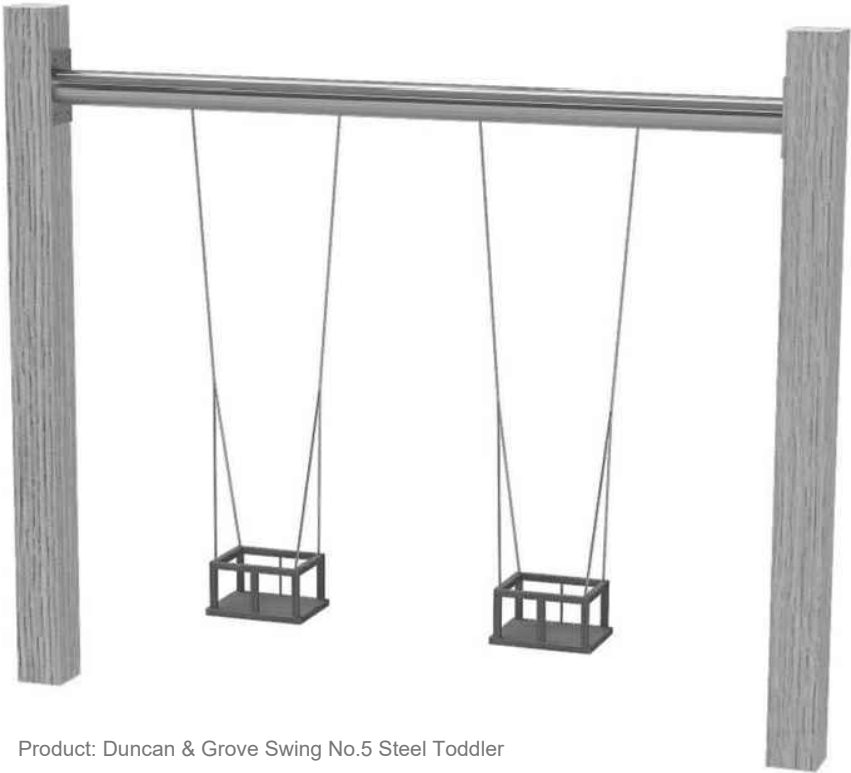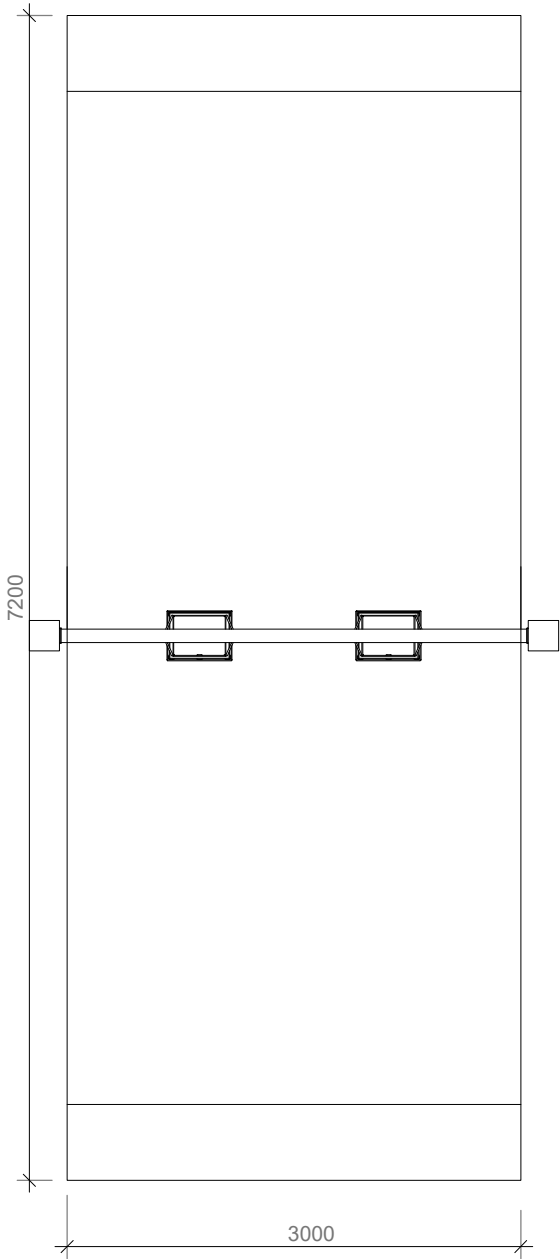

Product: Duncan & Grove Swing No.5 Steel Toddler

Product Code: SW.1.05ST

Scale 1:50



NOTES

This drawing is Copyright and shall not be produced nor used for any other purpose without the written permission of the Landscape Architects.

Do not scale from this drawing.

The Contractor is responsible for checking all dimensions on site and report any discrepancies, errors or omissions to the Landscape Architects immediately.

The Contractor shall ensure that all goods, materials and workmanship conform with current British Agreement Certificates, British Standards and Building Regulations, and ensure that all works are executed in full compliance with all current Codes of Practice and Regulations in respect of Health & Safety.

Rev	Date	By	Description	Ckd
A	29.05.24	MS	Notes added	JP



Drawing Status		N
For Planning		4
Project:		Hemsleys Meadows & Finches Field
Drawing Title:		Technical Details - Toddler Swings [P-02]
Client:		Mid Sussex District Council
Scale:	Job No.:	
as shown @ A3	23-741	
Date:	Drawing No.:	
09.03.23	741-363	