



Plan 1: 50

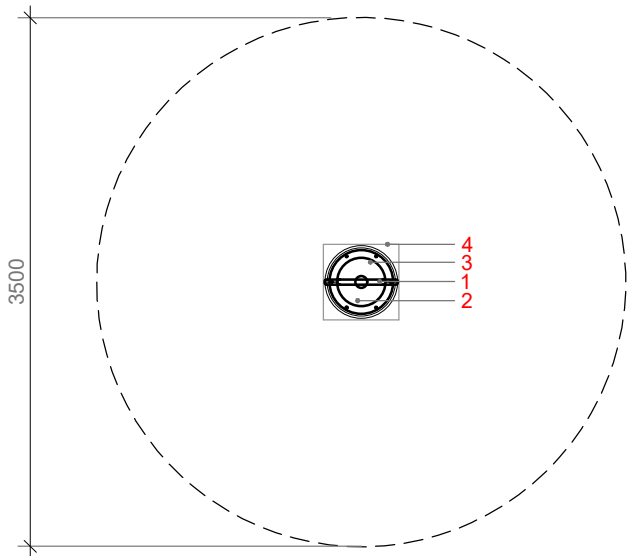

Front View 1:50

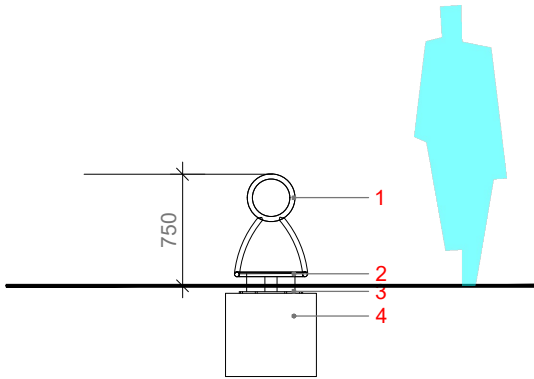

Scale 1:50



Timberplay Medium Spinner 6.26401

P-04 - Spinner

Product: Timberplay Medium Spinner **or equal approved**
Product Code: 6.26401

- 1 - Stainless steel, glass bead blasted, ergonomic handrail tubing Ø33.7 mm
- 2 - Checker plate surfacing
- 3 - Steel foundation frame
- 4 - Foundations

Area required: 3.5m Ø
Critical Fall Height: 0.6m
Safety Surfacing: 40mm (10m²)
Foundations: 1No 950mm x 600mm x 600mm. Excavation depth 1000mm.

NOTES

This drawing is Copyright and shall not be produced nor used for any other purpose without the written permission of the Landscape Architects.

Do not scale from this drawing.

The Contractor is responsible for checking all dimensions on site and report any discrepancies, errors or omissions to the Landscape Architects immediately.

The Contractor shall ensure that all goods, materials and workmanship conform with current British Agreement Certificates, British Standards and Building Regulations, and ensure that all works are executed in full compliance with all current Codes of Practice and Regulations in respect of Health & Safety.

Rev	Date	By	Description	Ckd



Drawing Status		N 4	
For Planning			
Project:		Hemsleys Meadows & Finches Field	
Drawing Title:		Technical Details - Spinner [P-04]	
Client:		Mid Sussex District Council	
Scale:	Job No.:		
as shown @ A3	23-741		
Date:	Drawing No.:		
09.03.23	741-365		