



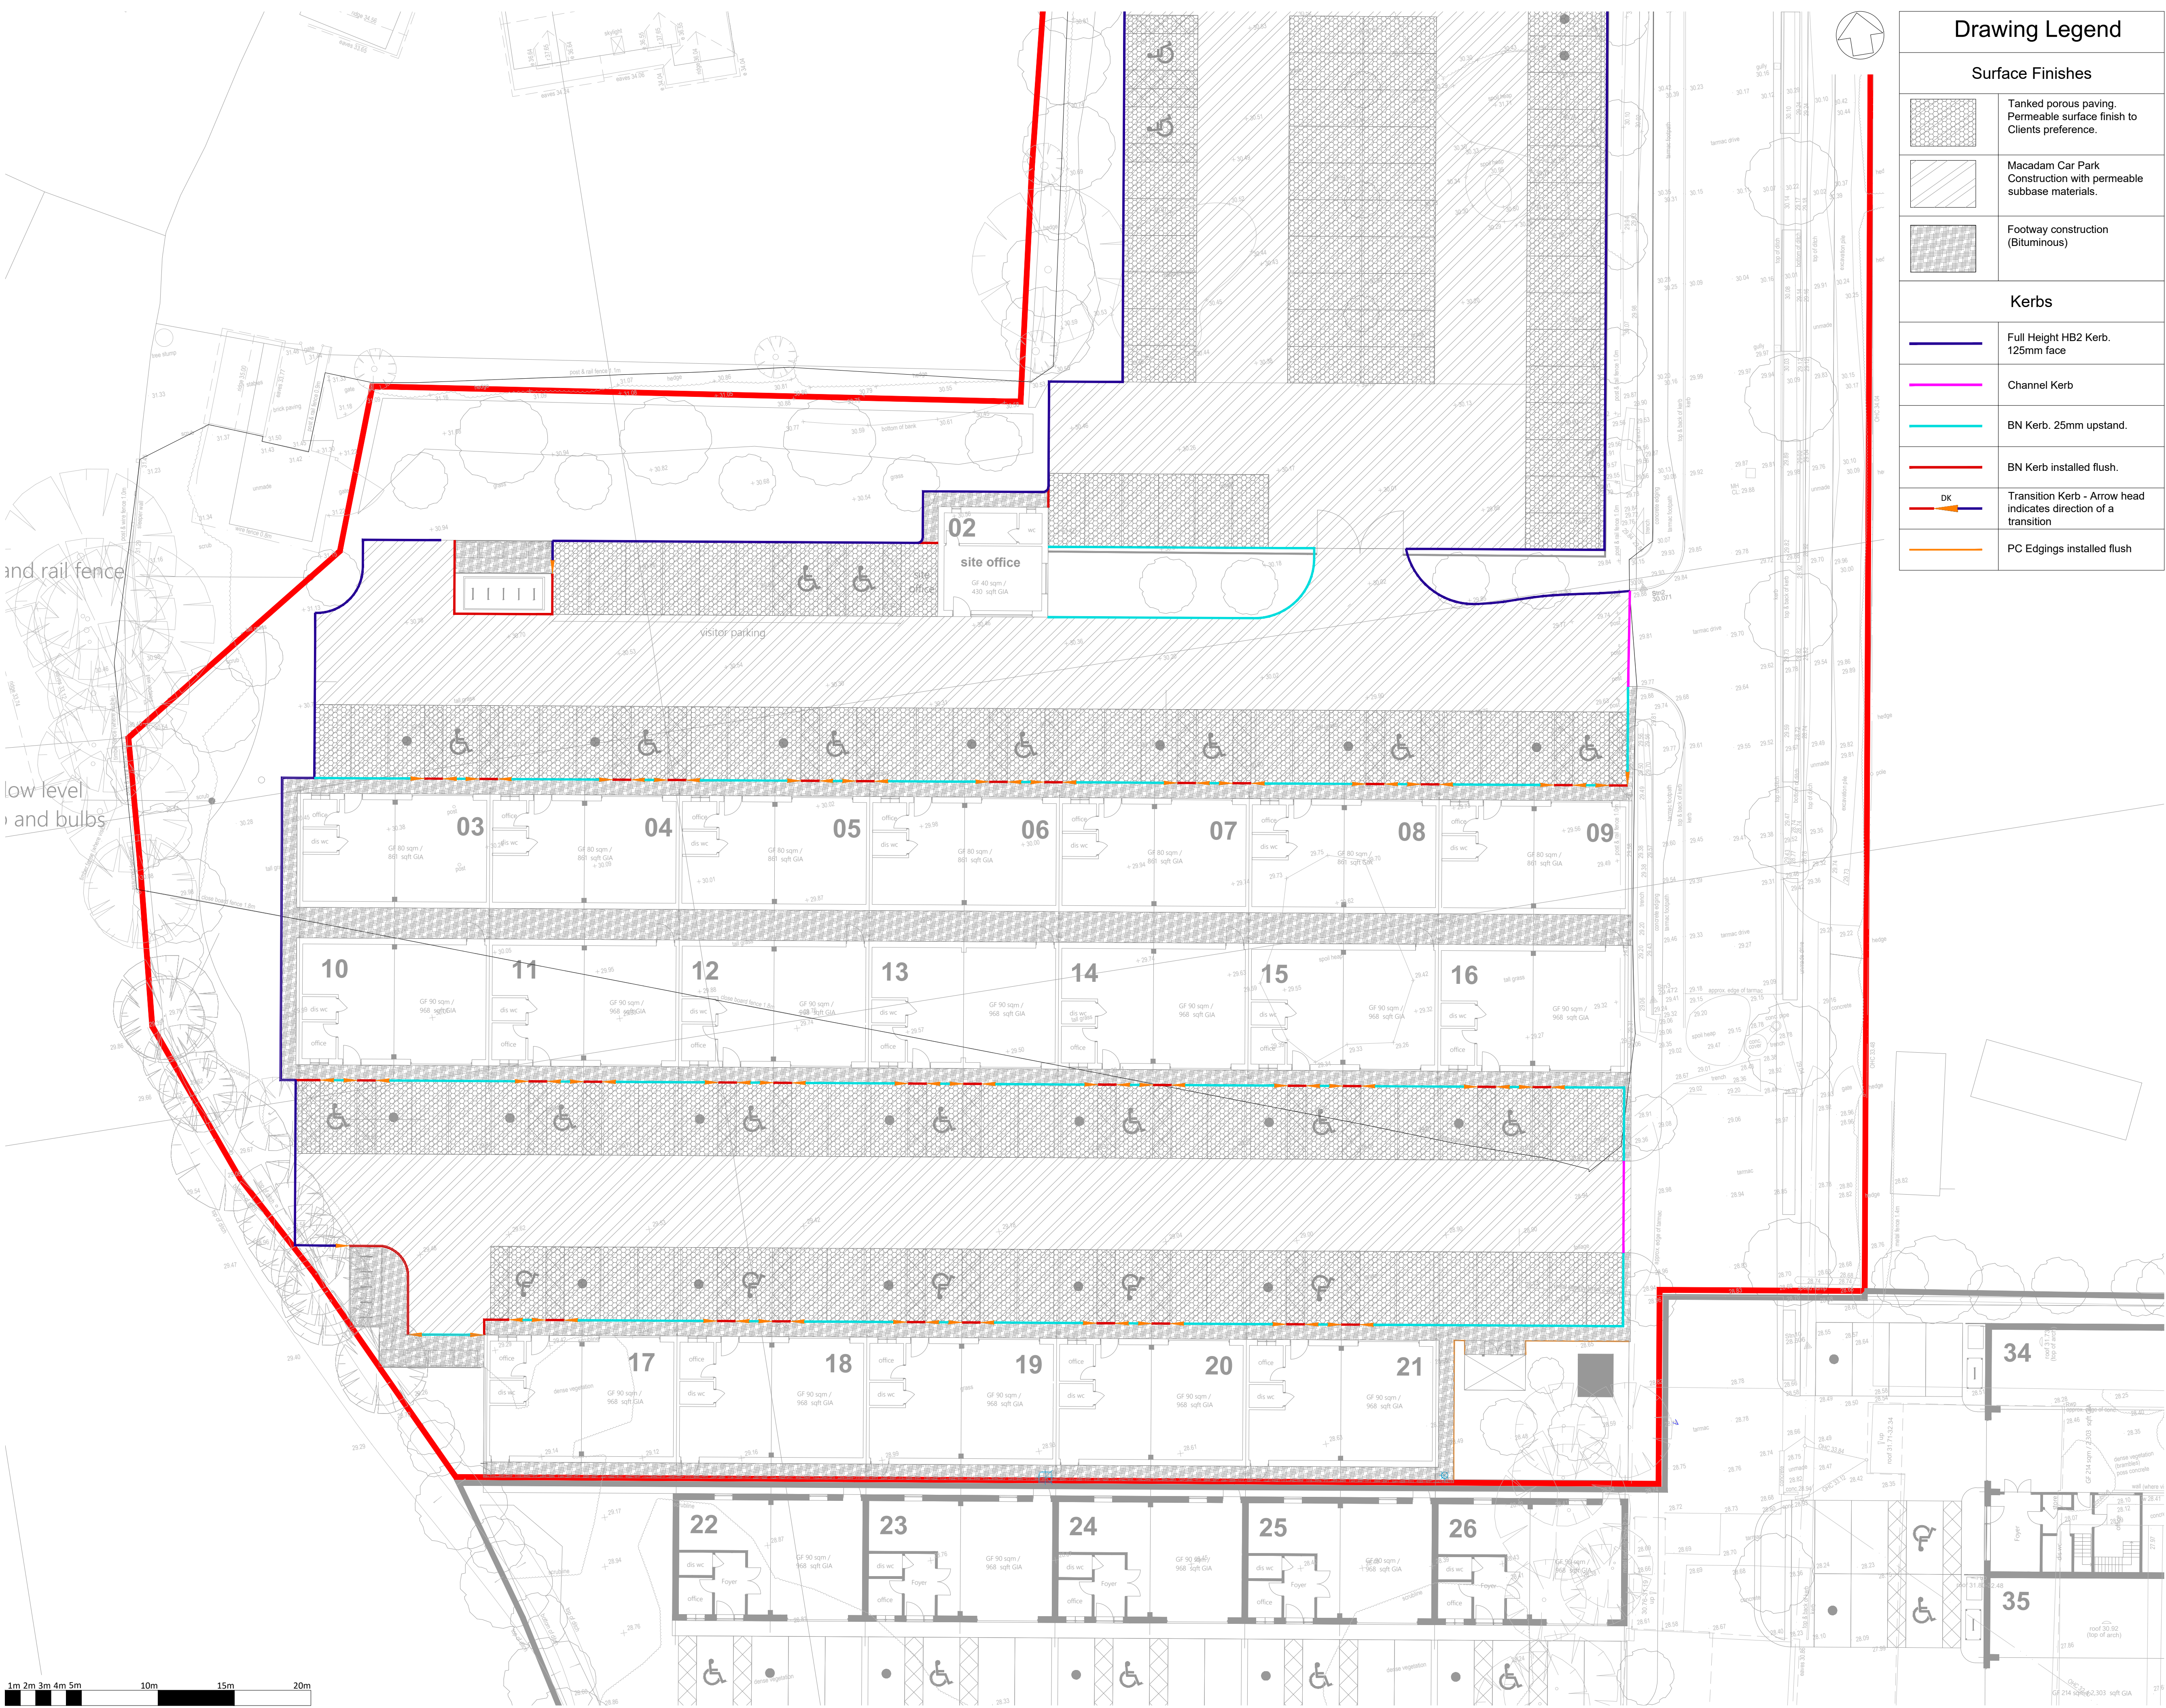

Drawing Legend

Surface Finishes

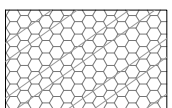

Tanked porous paving.
Permeable surface finish to
Clients preference.



Macadam Car Park
Construction with permeable
subbase materials.



Footway construction
(Bituminous)

Kerbs



Full Height HB2 Kerb.
125mm face




Channel Kerb



BN Kerb. 25mm upstand.



BN Kerb installed flush.

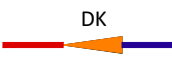

Transition Kerb - Arrow head
indicates direction of a
transition



PC Edgings installed flush

NOTES:

- This drawing is to be read in conjunction with all other SWP drawings, and with all relevant architect's and engineer's drawings and specification and any discrepancies found are to be reported immediately to the engineer.
- No dimensions are to be scaled from this drawing, unless noted otherwise all dimensions are in millimeters and all levels are in metres from the site datum.
- All dimensions to be checked on site. All details and dimensions relating to sub-contractors work must be checked and agreed between the sub-contractor or supplier and the general contractor.
- The electronic information from this drawing can not be guaranteed as dimensionally drawn exact, figured dimensions must be used for setting out and detailing. swp logos and company information must be removed from copies if information is re-used.
- The main contractor is responsible for the design of all temporary works, and is also responsible for the safe maintenance and stability of existing buildings at all times.
- The main contractor is responsible for all occurrences of ground water during the construction period.
- Any information given regarding existing underground services is given in good faith after consultation with the relevant authority, however accuracy is not certain. The main contractor is responsible for checking all information on site prior to work commencing and taking due care and attention whilst undertaking the works.
- The contractor must comply with all current legislation relating to health & safety.
- All products specified shall be installed in strict accordance with the manufacturers recommendations and instructions. If there are discrepancies between that information and the details on any swp drawings, the manufacturers instructions must be used.

P02	14.08.2025	KERBS ADJUSTED
P01	16.05.2025	PRELIMINARY ISSUE
REV.	DATE	DESCRIPTION

PRELIMINARY



**STEPHEN WILSON
PARTNERSHIP LTD**

Chalvington Barn, Dittons Business Park, Dittons Road,
POLEGATE, BN26 6HY Telephone: 01323 412020
E-mail: info@swpeast.co.uk • Website: www.swpeast.co.uk

CLIENT
BEDFORD PARK DEVELOPMENTS

ARCHITECT
THE ORANGERY

JOB TITLE
**GATEHOUSE LANE DEVELOPMENT,
GODDARDS GREEN, BN6 9LE**

DRAWING TITLE
**SURFACE FINISHES
SHEET 2 of 2**

SCALE AT A1	DATE	SEPT 24	DRAWN	JWM
1:200	ENG.	JWM	CHECKED	DMG

RIBA STATUS	STAGE3 - SPATIAL COORDINATION
DRAWING STATUS	S3
DRAWING SUFFICIENCY	REVIEW AND COMMENT

JOB No.	DRAWING No.	REV.
E9427	9427-SWP-ZX-XX-DP-C-1121	P02