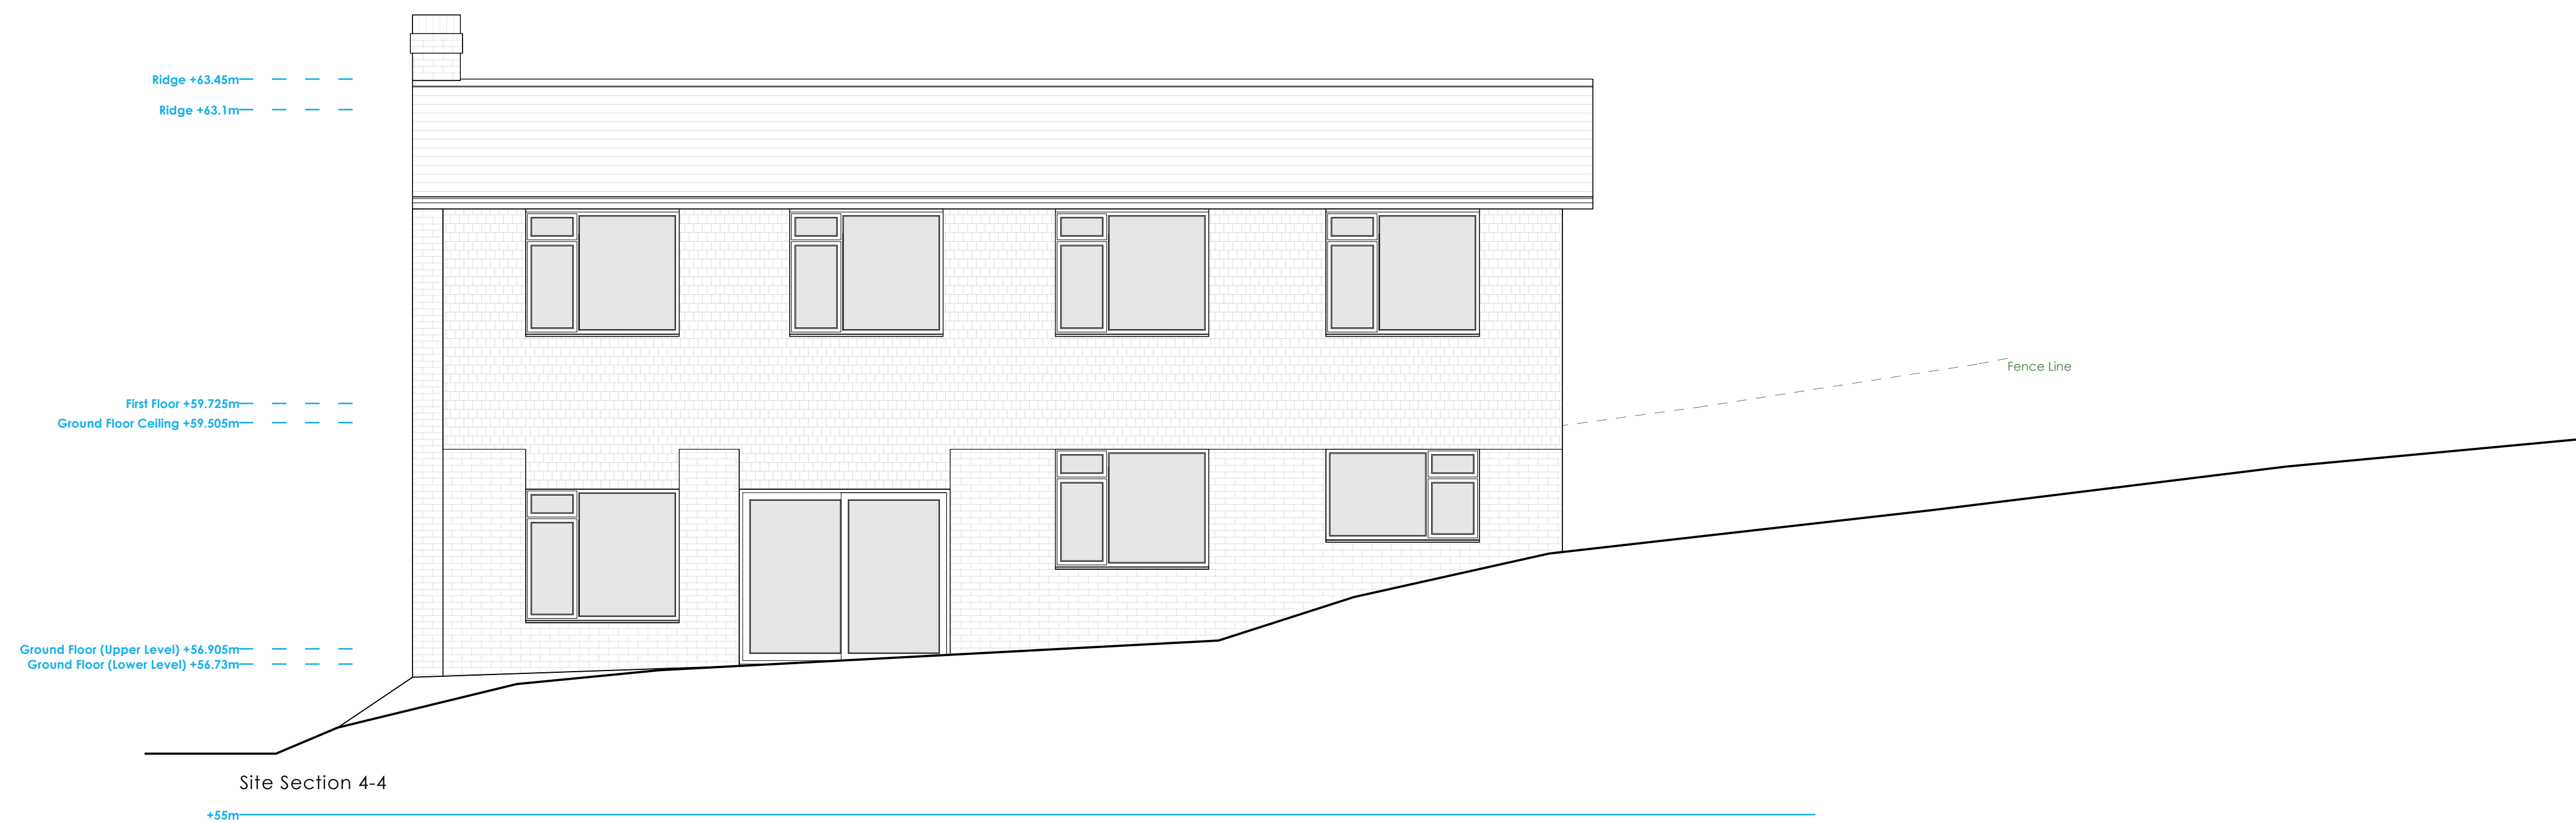
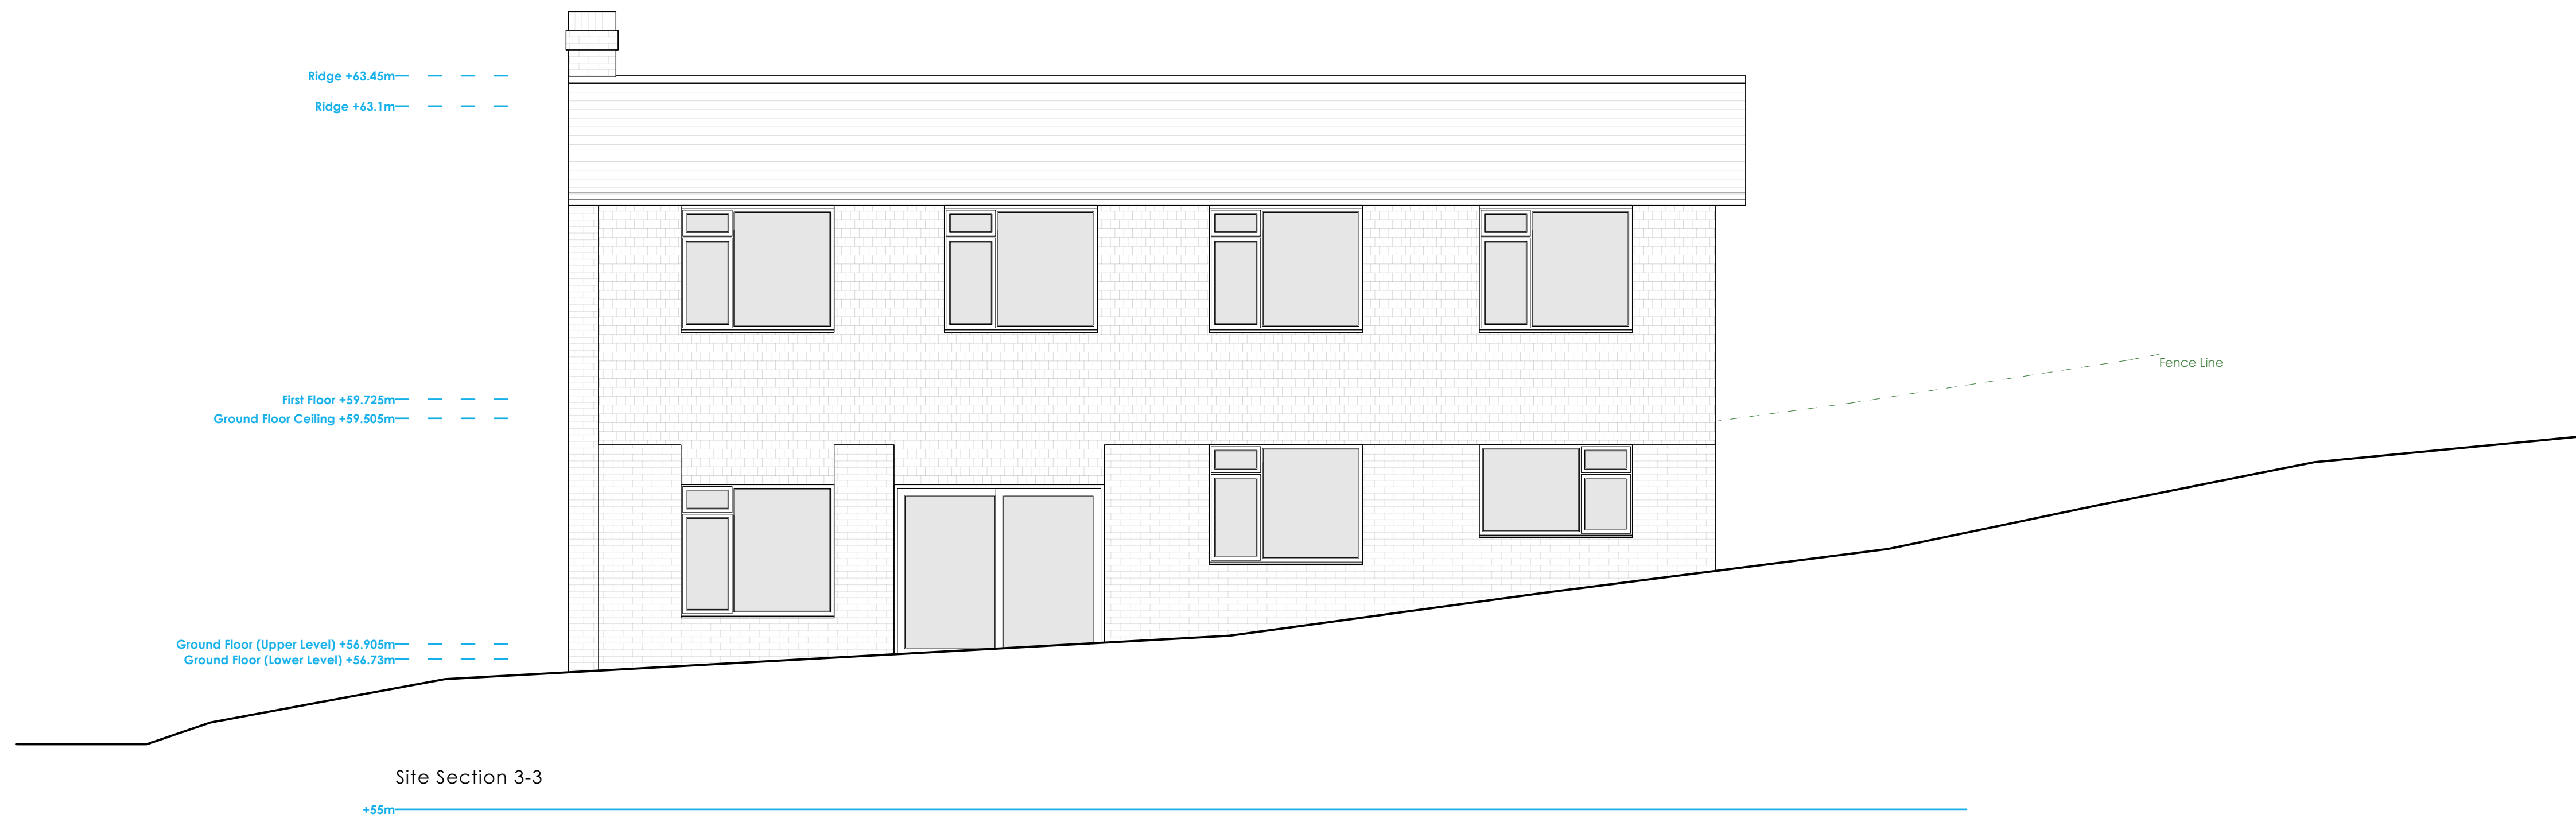


N.B. Unless otherwise noted this drawing is not to be used for construction purposes.

If indicated as feasibility this drawing is subject to a detailed site investigation, including ground conditions/contaminates, drainage design and planning / density negotiations. The layout may be based upon an enlargement of an OS sheet or other small scale plans and its accuracy needs to be verified by survey. CDM regulations have not been fully considered.

[illegible]

HARP & BRIGHT

Harp & Bright Ltd.
64 Byron Street
Hove
BN3 5BB

07812081716
jack@harpandbright.co.uk
www.harpandbright.co.uk

Client
Richard McBrayne

Project	Fairhaven, Hurstpierpoint
---------	---------------------------

Drawing Title
As Existing Site Sections

Drawn JT	Revision ...	Scale 1:50 @ A1
Date 01/12/25	Job No. / Drwg No. 1106/1.007	