


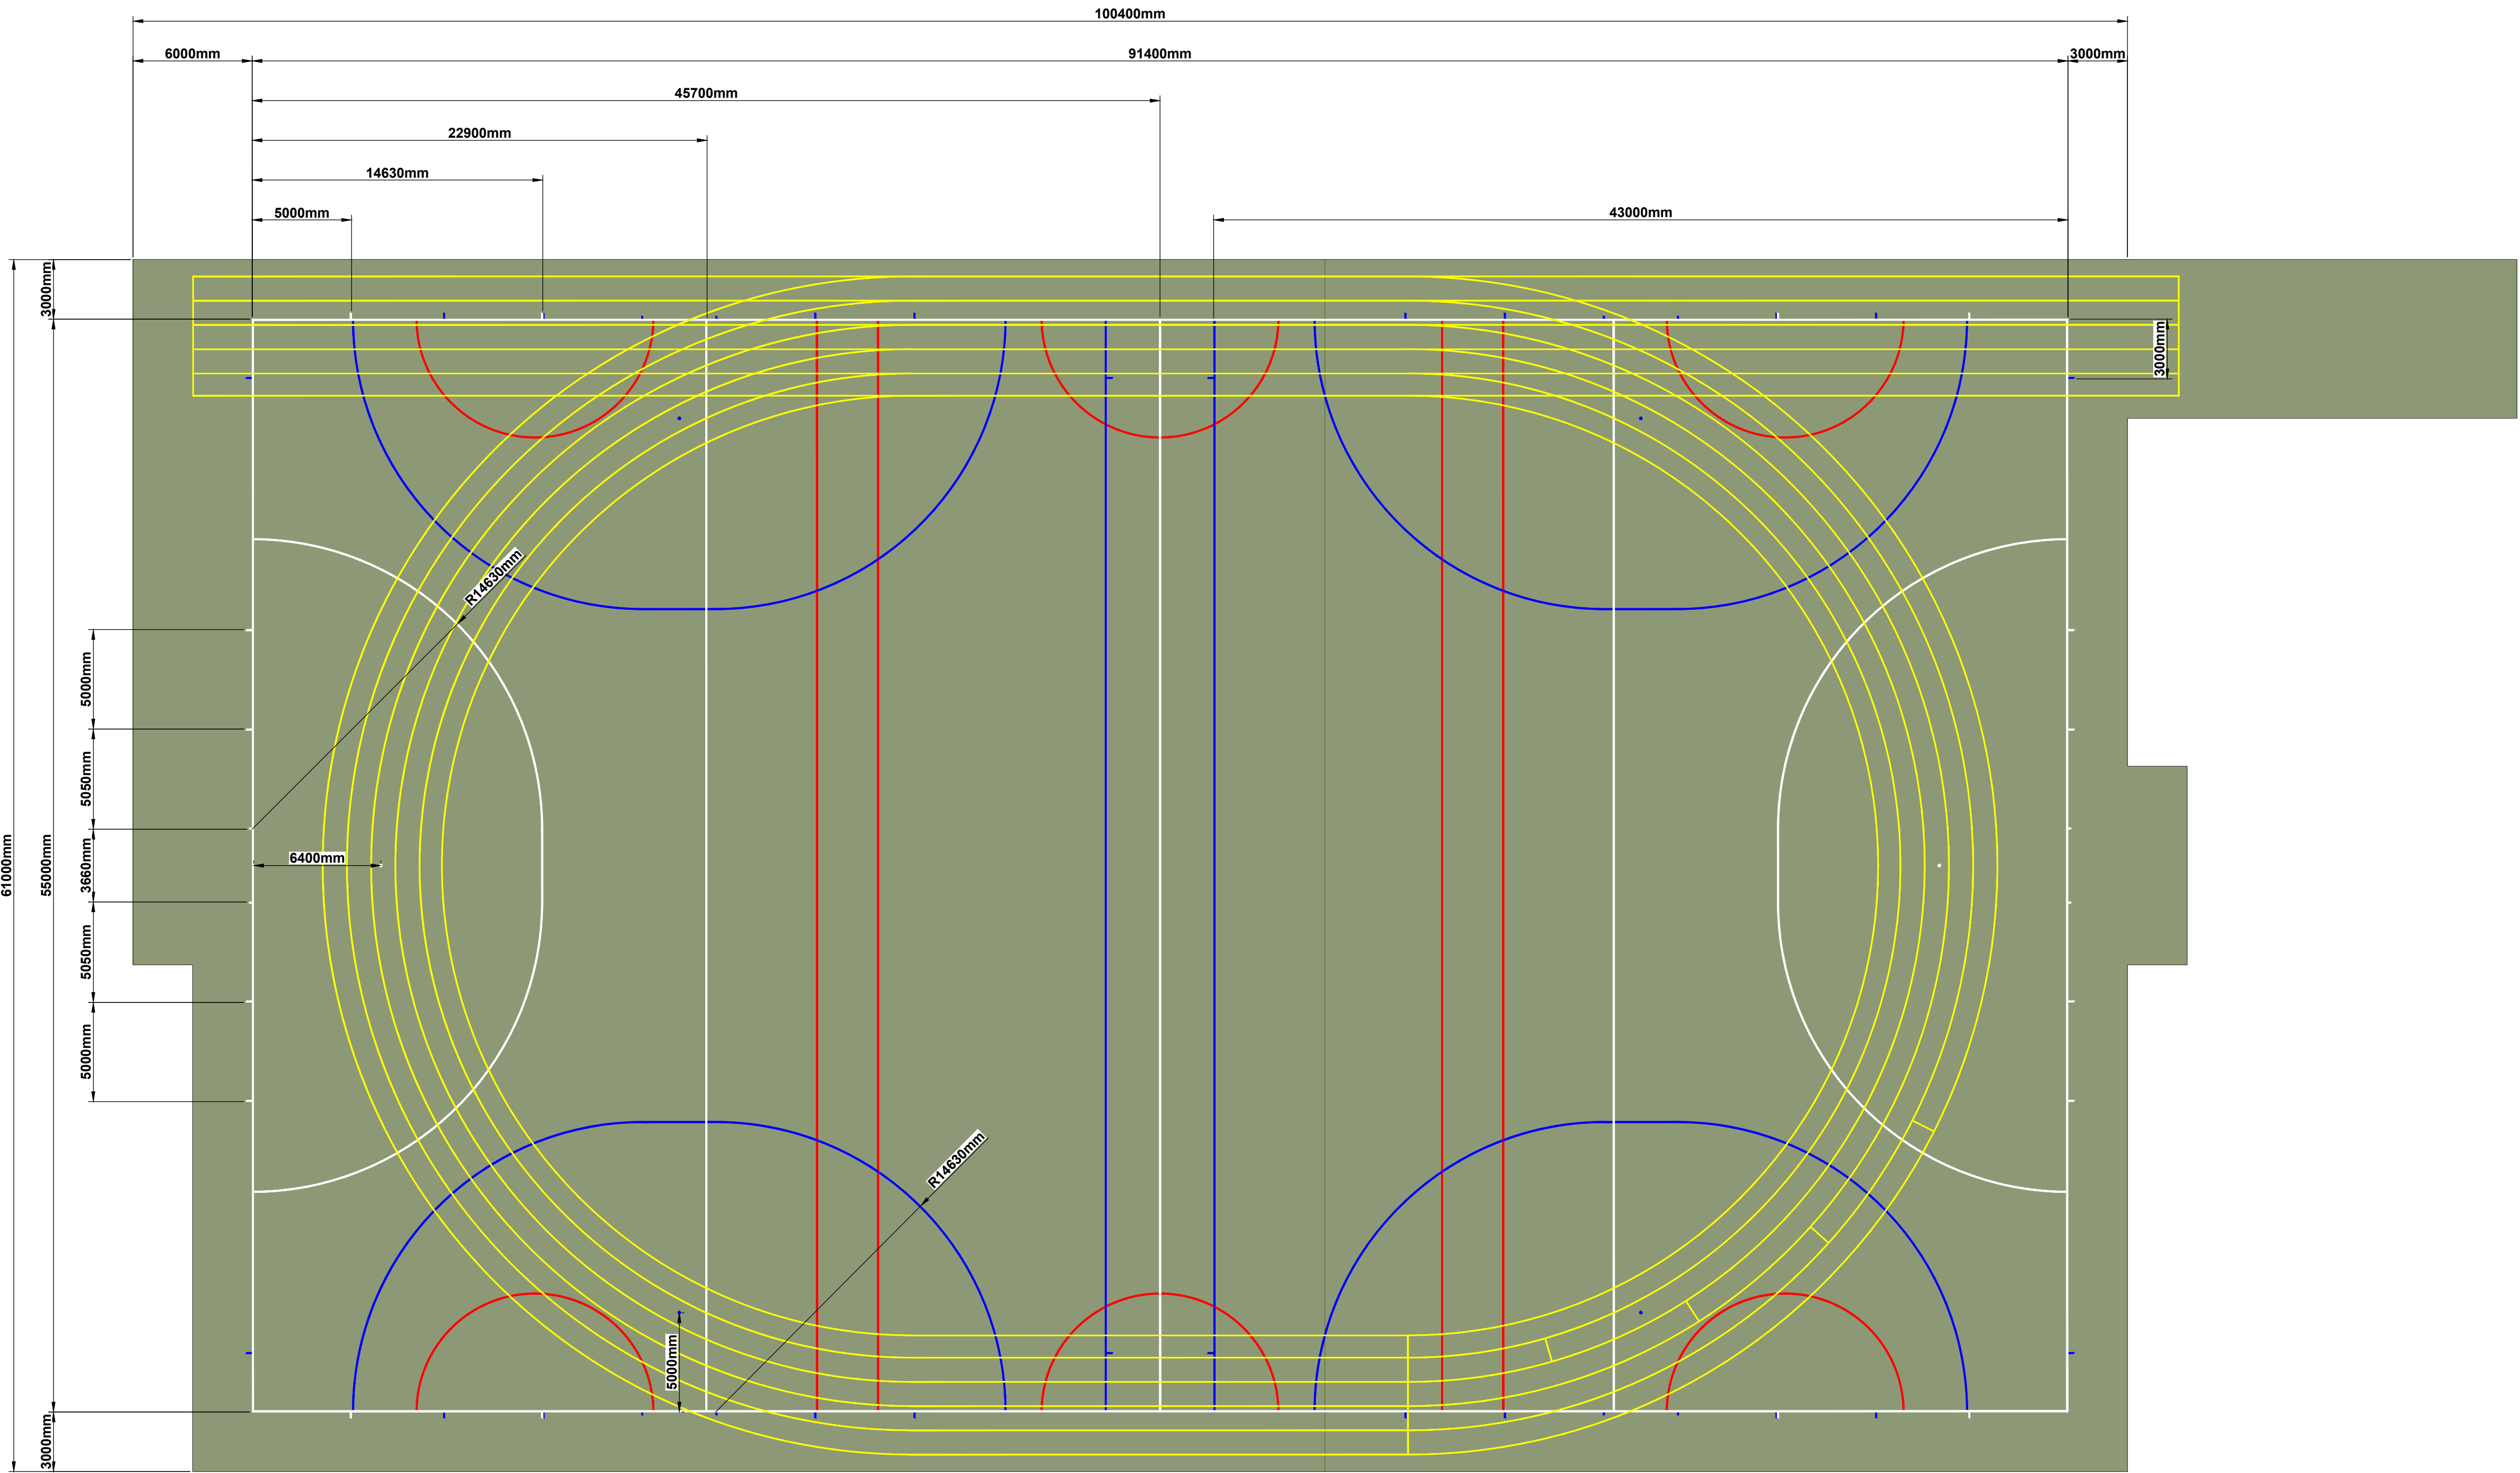

NOTES / KEY:

ARTIFICIAL HOCKEY TURF PITCH (HTP) -
[97.40M X 61.00M TOTAL PLAYING AREA]
[1NO. 10.00M X 3.00M STORAGE RECESS]
[1NO. 35.50M X 3.00M STORAGE RECESS]
[1NO. 19.50M X 8.00M ATHLETICS RECESS]

THIS DRAWING MAKES AN ALLOWANCE TO ACCOMMODATE
LINE MARKINGS IN ACCORDANCE WITH:

1. FIH RULES OF HOCKEY 2022; AND
2. IN2HOCKEY ADVISORY GUIDELINES (7-A-SIDE).

Project name: Sackville School

Project type: Outdoor Sports Facility
Development

Drawing: Line Marking Plan - HTP

Reference: NSSS006

Revision: B

Date: 23/08/24

Drawn by: JP

Scale / Size: 1:200 / A1

nottssport 
Synthetic Surfacing / Multi-Sports

Head Office: Notts Sport Ltd, Bridge Farm, Holt Lane,
Ashby Magna, Leicestershire, LE17 5NJ

Copyright© Notts Sport Limited. All rights reserved. No part
of this work may be reproduced, stored in a retrieval
system of any nature, or transmitted, in any form or by any
means including photocopying and recording, without the
prior written permission of Notts Sport Limited, the
copyright owner. If any unauthorised acts are carried out in
relation to this copyright work, a civil claim for damages
may be made and/or a criminal prosecution may result.