



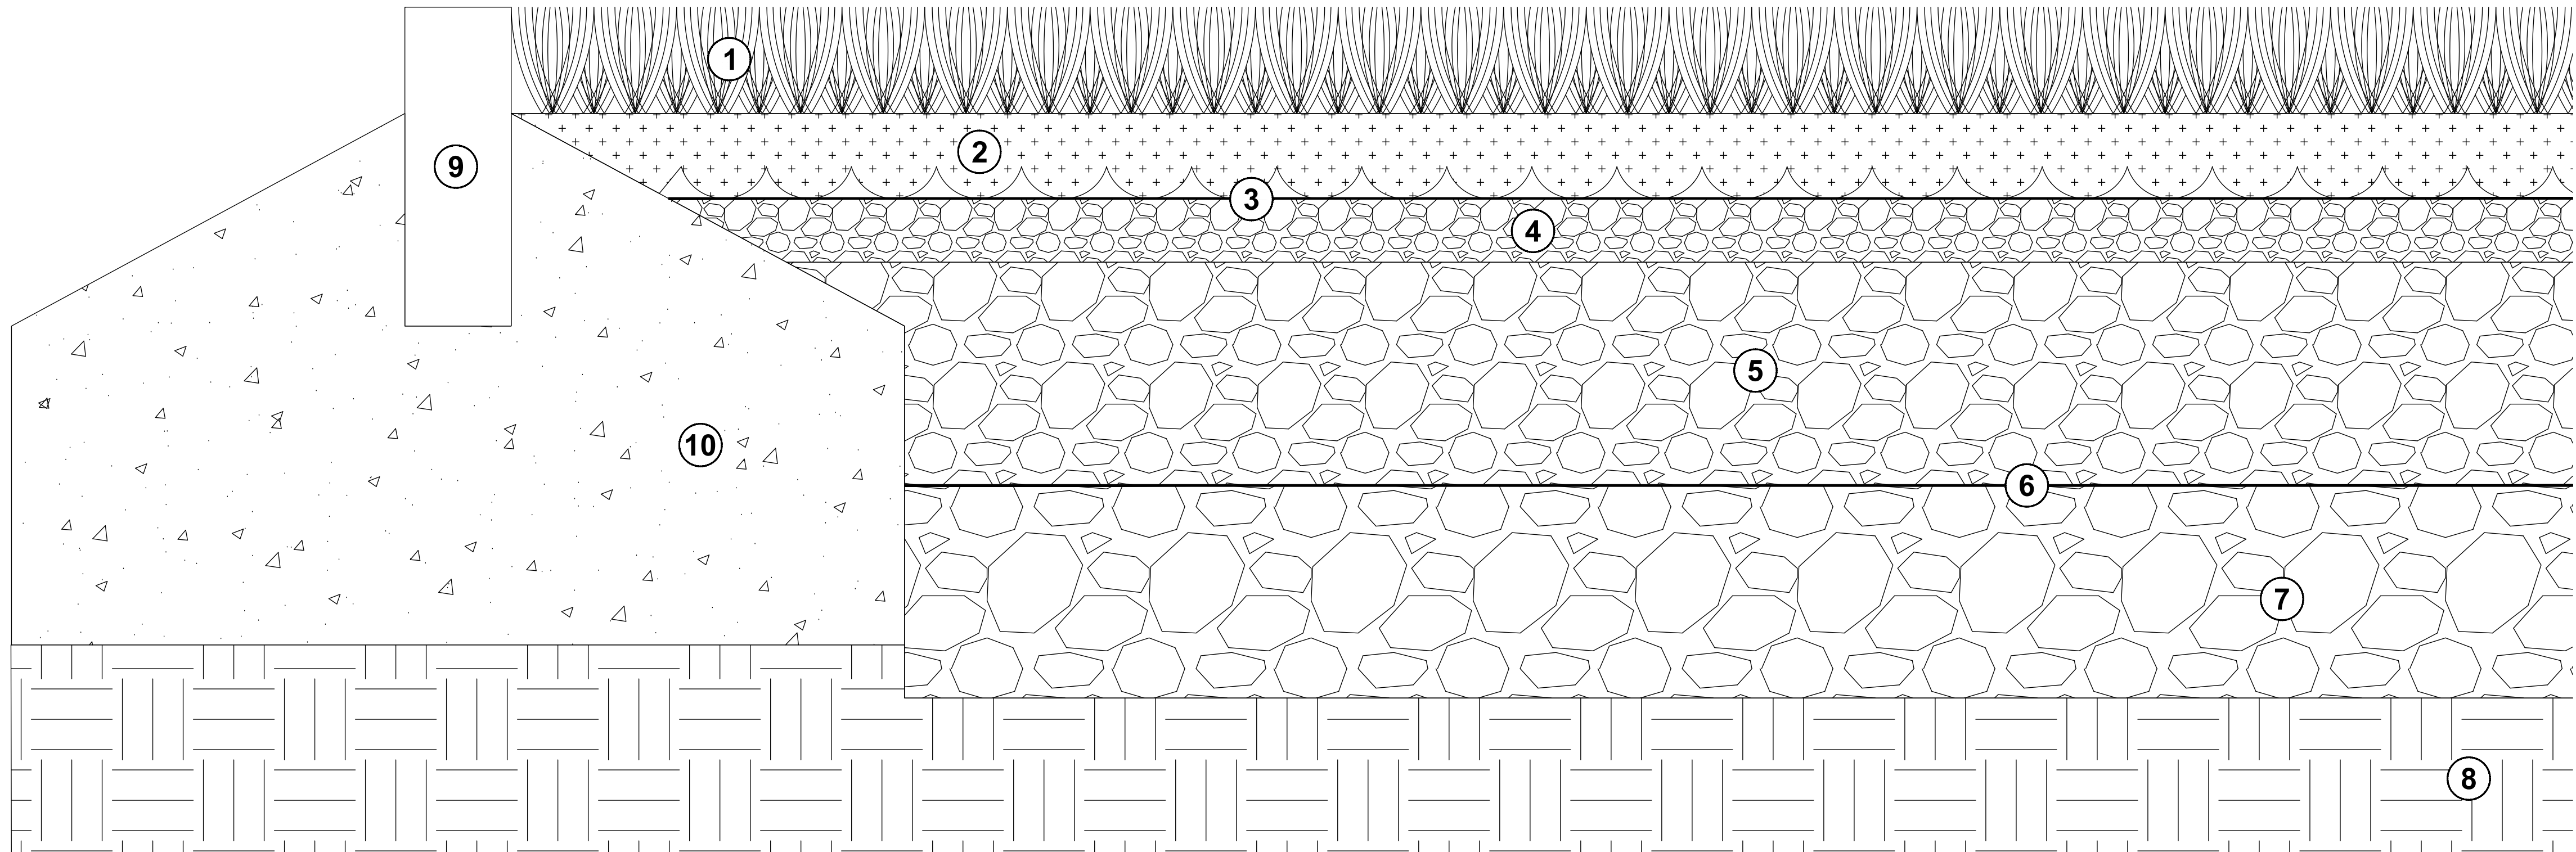

ARTIFICIAL GRASS PITCH (AGP) CONSTRUCTION

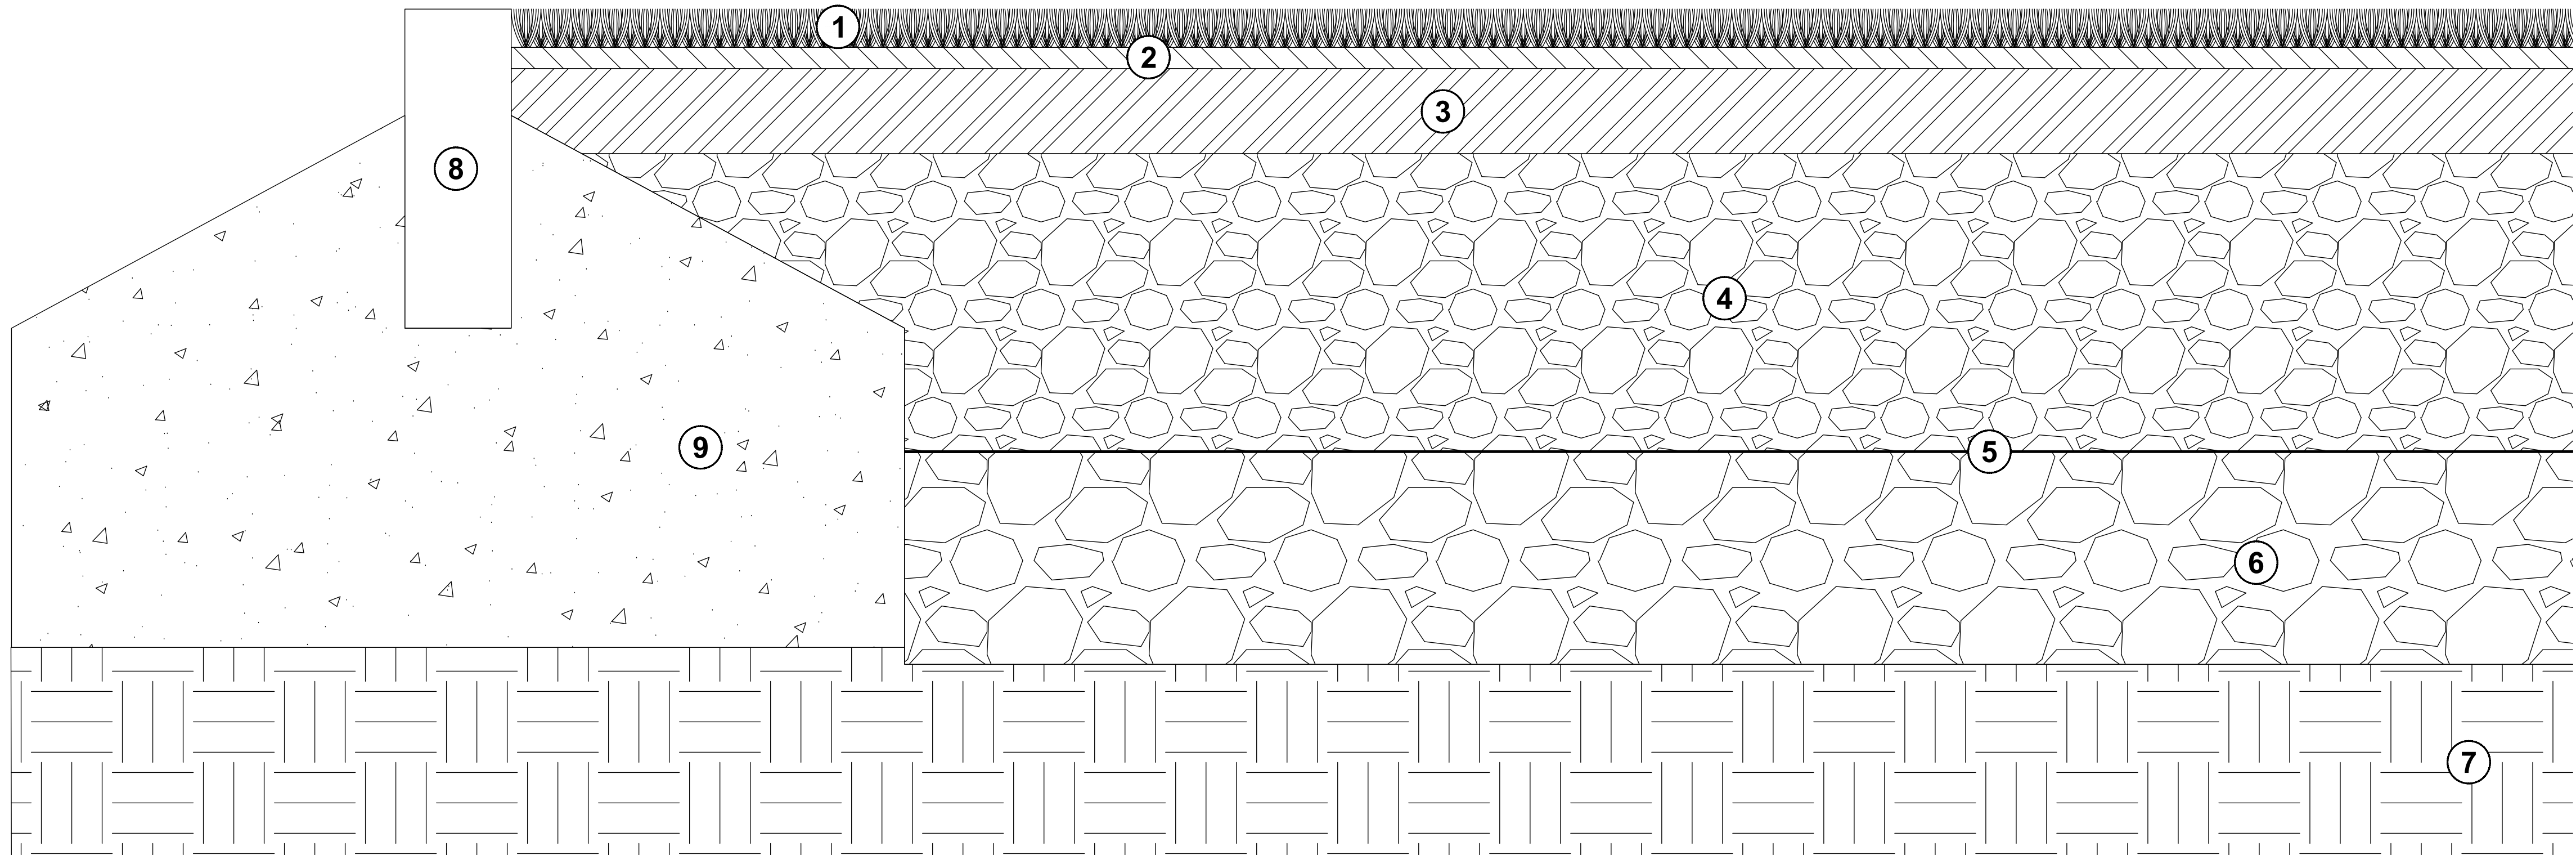

ARTIFICIAL HOCKEY TURF PITCH (HTP) CONSTRUCTION

NOTES / KEY:

ARTIFICIAL GRASS PITCH (AGP) CONSTRUCTION

1. NEW 3RD GENERATION (3G) ARTIFICIAL TURF [50MM]
2. NEW SHOCKWAVE ECOBASE LAYER TO PROVIDE COMPLIANT SPORTS PERFORMANCE FOR BOTH FOOTBALL & RUGBY [40MM]
3. NEW GEOTEXTILE LAYER [1MM]
4. NEW 6MM TO DUST AGGREGATE BLINDING LAYER [30MM]
5. NEW MOT TYPE 3 (TYPE 1X NO FINES) AGGREGATE BASE [100MM]
6. NEW GEOTEXTILE LAYER [1MM]
7. EXISTING STONE BASE ASSUMED MOT TYPE 3 (TYPE 1X NO FINES) [100MM]
8. EXISTING FORMATION TRIMMED, ROLLED, & FULLY CONSOLIDATED TO CREATE A STABLE FORMATION WITH AGREED CBR RATING
9. NEW PRE CAST CONCRETE (PCC) PIN KERB [150MM X 50MM]
10. NEW C15P GRADE CONCRETE HAUNCH/FOUNDATION [MIN. 420MM X 150MM]

ARTIFICIAL HOCKEY TURF PITCH (HTP) CONSTRUCTION

1. NEW SYNTHETIC SAND DRESSED TURF [16-18MM]
2. NEW PREFABRICATED SPECIALIST 'XC' SHOCKPAD [10MM]
3. NEW OPEN TEXTURED MACADAM BINDER COURSE [40MM]
4. NEW NEW MOT TYPE 3 (TYPE 1X NO FINES) AGGREGATE BASE [140MM]
5. EXISTING GEOTEXTILE LAYER [ASSUMED 1MM]
6. EXISTING STONE BASE ASSUMED MOT TYPE 3 (TYPE 1X NO FINES) [100MM]
7. EXISTING FORMATION TRIMMED, ROLLED, & FULLY CONSOLIDATED TO CREATE A STABLE FORMATION WITH AGREED CBR RATING
8. EXISTING PRE CAST CONCRETE (PCC) PIN KERB [150MM X 50MM]
9. EXISTING C15P GRADE CONCRETE HAUNCH/FOUNDATION [MIN. 420MM X 150MM]



Project name: Sackville School

Project type: Outdoor Sports Facility Development

Drawing: Cross Section Plan

Reference: NSSS007

Revision: B

Date: 08/12/23

Drawn by: JP

Scale / Size: 1:2 / A1

nottssport Synthetic Surfacing / Multi-Sports

Head Office: Notts Sport Ltd, Bridge Farm, Holt Lane, Ashby Magna, Leicestershire, LE17 5NJ

Copyright© Notts Sport Limited. All rights reserved. No part of this work may be reproduced, stored in a retrieval system of any nature, or transmitted, in any form or by any means including photocopying and recording, without the prior written permission of Notts Sport Limited, the copyright owner. If any unauthorised acts are carried out in relation to this copyright work, a civil claim for damages may be made and/or a criminal prosecution may result.