


INFORMATION SHOWN
OUTSIDE BOUNDARY LINE IS
FOR CONTEXT ONLY

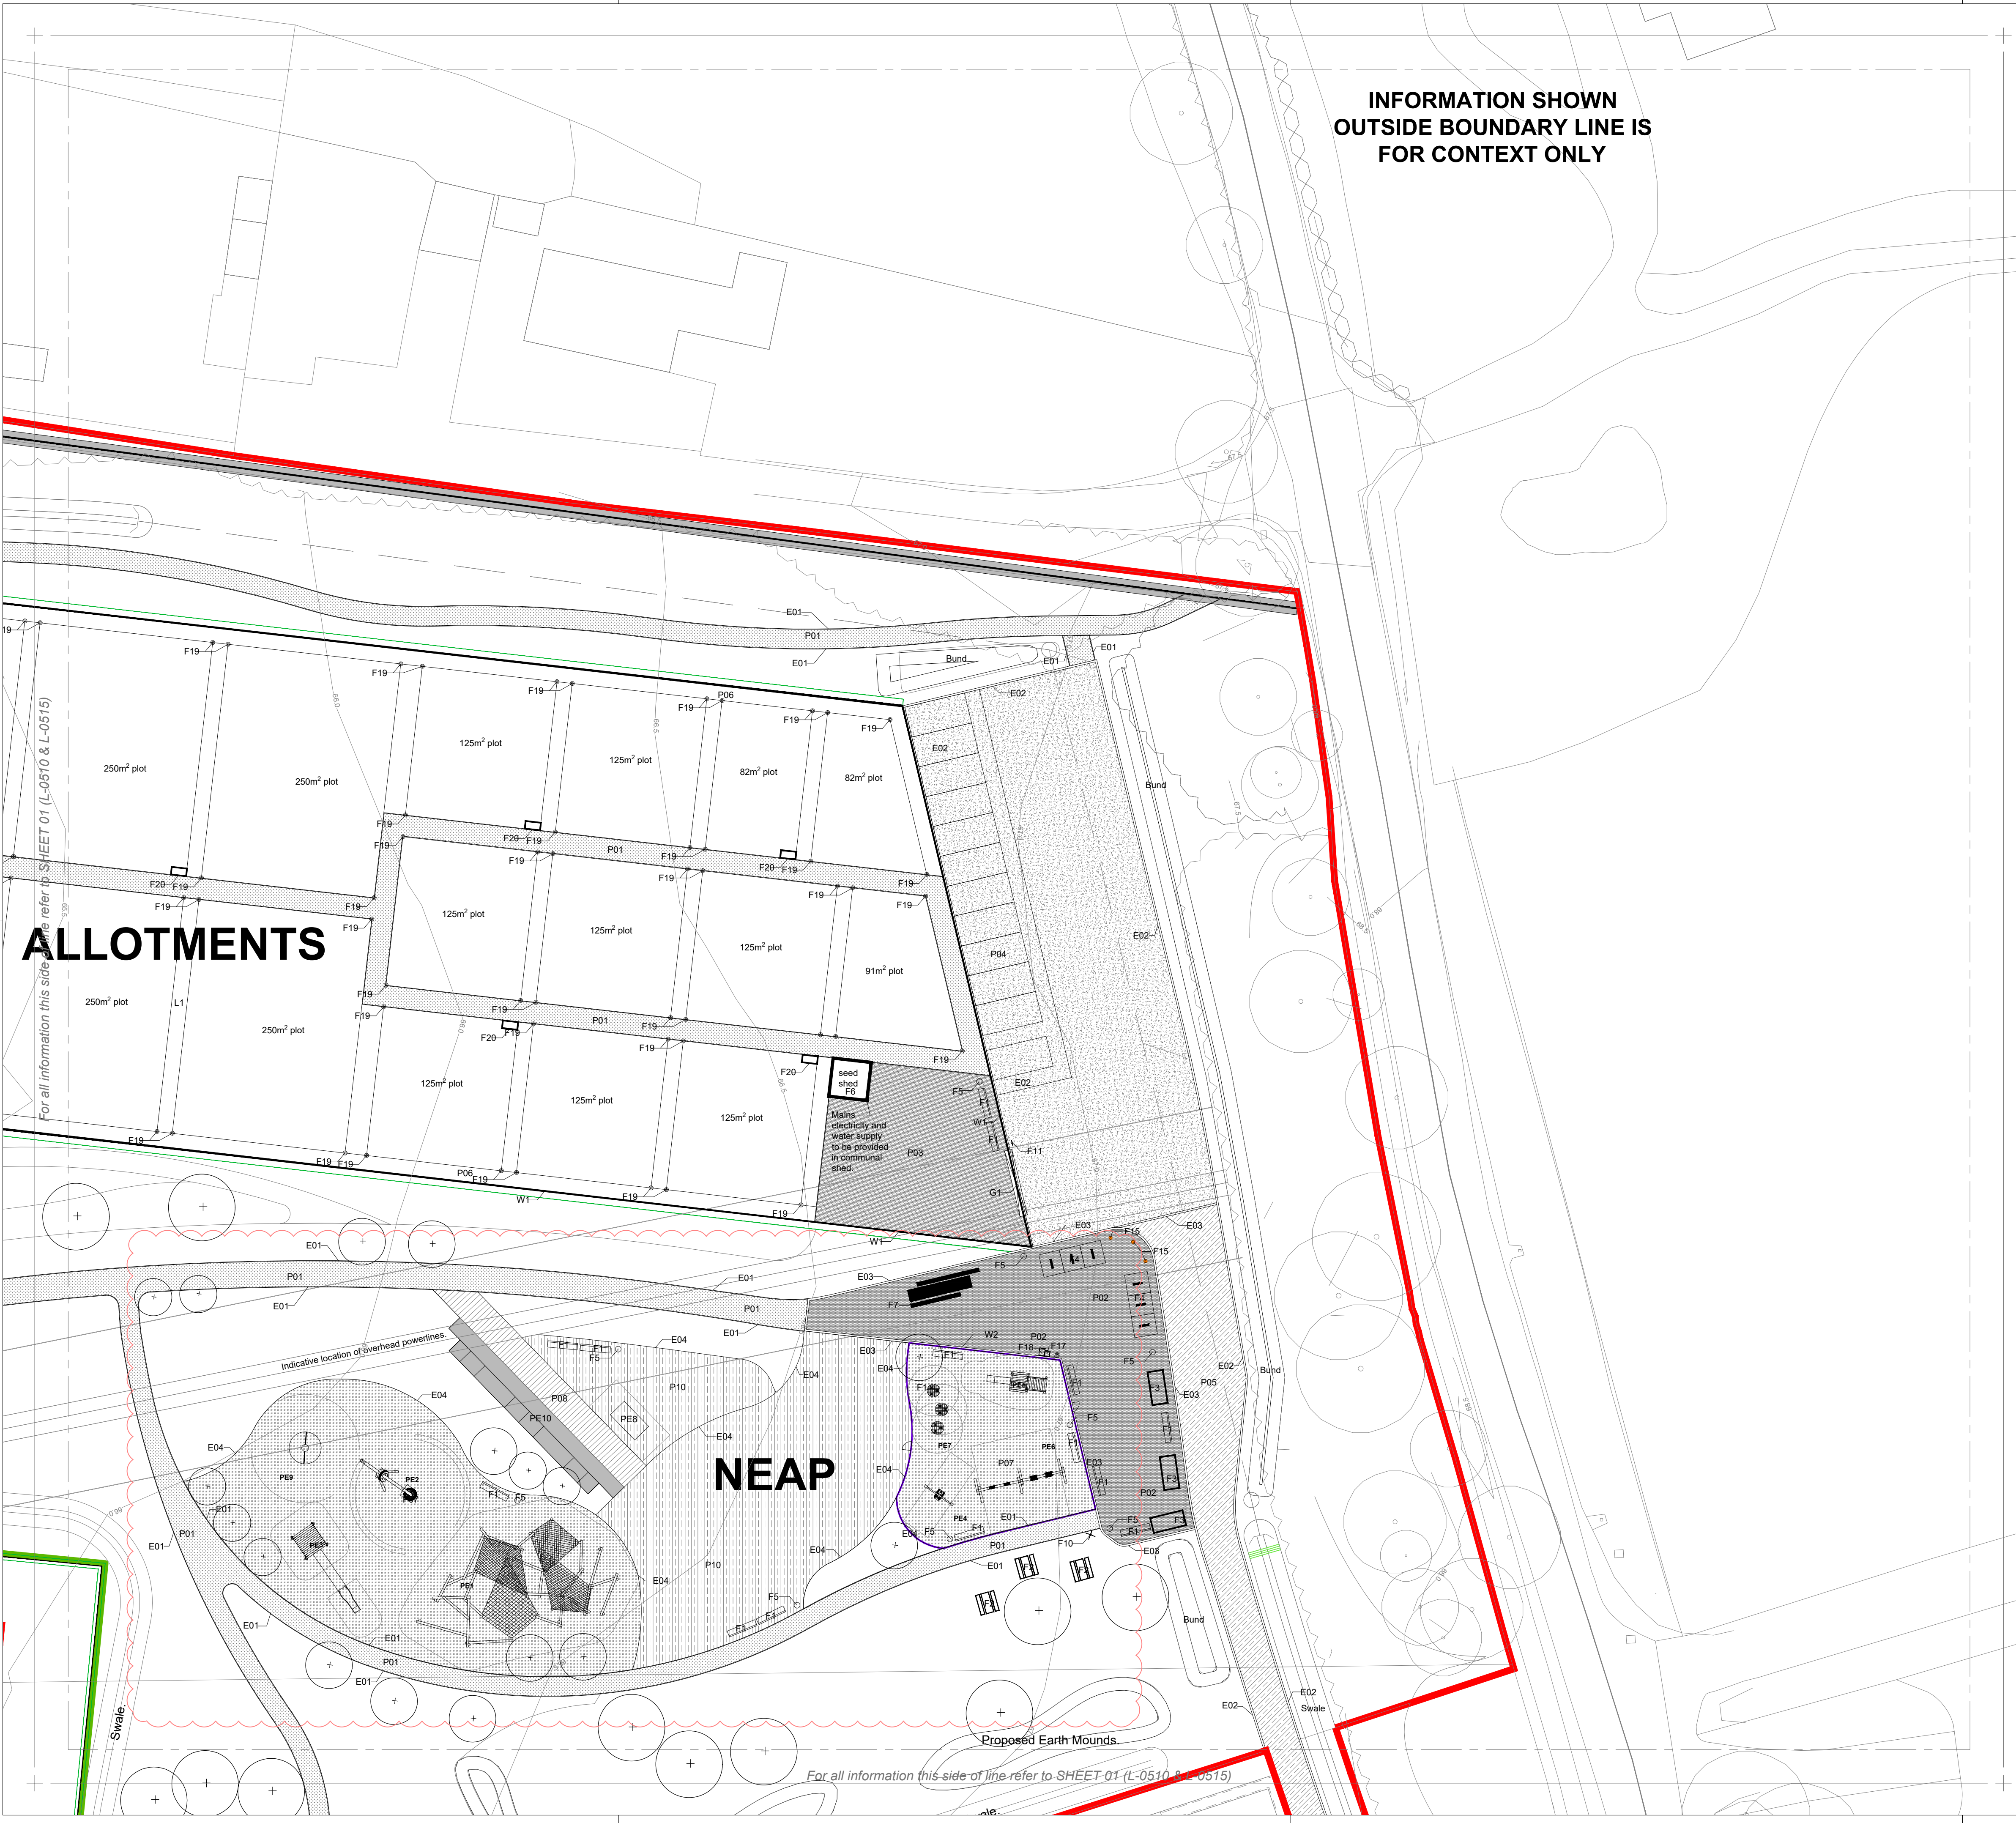

HARD LANDSCAPE

- Site Boundary**
- PROW**
Description: Public right of way within the site: to be retained
- Surfacing**
 - P01: Limestone dust path**
Description: Compacted limestone surfacing with timber edging. Build up and drainage to Engineers information. Refer to detail drawing: L-0605.
 - P02: Pedestrian feature paving**
Description: Concrete sett paving with natural stone aggregates. Charcoal colour. 165 x 110 x 80mm. Build up and drainage to Engineers information. Refer to detail drawing: L-0605.
 - P03: Allotments feature paving**
Description: Rectangular concrete block paving, charcoal colour, 200mm x 100mm x 80mm. Build up and drainage to Engineers information. Refer to detail drawing: L-0605.
 - P04: Car Parking Area**
Description: Recycled Aggregate Road Surface. Build up and drainage to Engineers information. Refer to detail drawing: L-0605.
 - P05: Carriageway surfacing**
Description: Asphalt Concrete (AC10). Build up and drainage to Engineers information. Refer to detail drawing: L-0606.
 - P07: Amenity wood chips**
Description: Amenity hardwood mulch wood chippings certified to British Standards EN1177:1998 Impact Absorbing Playground Surfacing with timber edge, edge depth to suit wood chip depth. Refer to detail: L-0606.
 - P08: Bespoke timber deck walkway**
Description: FSC certified hardwood timbers with inlaid carborundum strips. Allowance should be made for a courses that curves and changes height along its length. Refer to detail: L-0606.
 - P10: Play park hard surface area**
Description: Asphalt. Build up and drainage to Engineers information. Refer to detail: L-0606.

- Kerbs & Edging**
 - E01: Timber edge**
Description: Timber edging to paths. Refer to detail: L-0607.
 - E02: 145mm wide Concrete Kerb (150mm upstand)**
Description: Concrete upstand kerb. Refer to detail: L-0607.
 - E03: 145mm Wide Flush Concrete Kerb**
Description: Flush concrete kerb. Refer to detail: L-0607.
 - E04: Metal Edging (6mm)**
Description: Flush metal edging. Refer to detail: L-0607.
- Walls/ Fences/ Gates**
 - G1: Allotment Gate**
Description: 1.8m high above ground Weldmesh Gate. Euroguard® Double Leaf Gate. Refer to detail: L-0608.
 - W1: 1800mm high fence to allotments**
Description: 1.8m high above ground Weldmesh Fence. Euroguard® Platform Panel. Refer to detail: L-0609.
 - W2: Play Area Fence with Associated Gates**
Description: Bow top steel fencing with matching gates. Colour: Anthracite grey. Refer to detail: L-0609.

- Street Furniture**
 - F1: Timber bench**
Description: Timber and Steel Bench, with backrest and armrests. Refer to detail drawing: L-0610.
 - F2: Picnic tables**
Description: Timber and steel picnic bench. Refer to detail drawing: L-0610.
 - F3: Raised Timber Community Planters**
Description: 3000mm x 1000mm x 900mm high. Refer to detail drawing: L-0610.
 - F4: Cycle stand**
Description: 316 Stainless steel cycle stand with satin finish. Size: 750x750mm. Refer to detail drawing: L-0610.
 - F5: Refuse Bins**
Description: Stainless steel litter bin. Refer to detail drawing: L-0611.
 - F6: Allotment shed**
Description: 3m x3m robust timber shed on concrete base. Mains electricity supply brought to consumer unit & Mains water supply brought to stopcock to be provided. Refer to detail drawing: L-0612.
 - F7: Communal eating table**
Description: Timber and steel picnic table adapted for wheelchair users. Refer to detail drawing: L-0613.
 - F10: Fingerpost waymarker**
Description: 3m high FSC approved hardwood timber post with stainless steel direction markers. Refer to detail drawing: L-0611.
 - F11: Interpretation Board**
Description: 1.5m high FSC approved hardwood timber structure with information panel. Refer to detail drawing: L-0611.
 - F14: Dog Waste Bin**
Description: Dog Waste Bin 40 litres 580mm high x 310mm wide x 310mm deep. Refer to detail drawing: L-0613.
 - F15: Stainless Steel removable Bollard**
Description: 114mm diameter x 900mm height above ground. Refer to detail drawing: L-0613.
 - F16: Drinking Fountain**
Description: Drinking Fountain with Bottle Filler - Adult Part Number: GEN017 by The Water Cooler Company or Similar approved. Refer to detail drawing: L-0613.
 - F17: Recessed in-ground Potable Water Unit**
Description: The Kent Paver In Ground Potable Water Unit, KIGPWU-450/400 by Kent Stainless or similar approved. Refer to detail drawing: L-0614.
 - F18: Recessed in-ground Power Unit**
Description: Kent In Ground Power Unit - Kent IGU- Type2 (KIGU600/450) by Kent Stainless or similar approved. Refer to detail drawing: L-0614.
 - F19: Timber allotment corner posts**
Description: 1m high timber post to demarcate pitch edge for maintenance. Refer to detail drawing: L-0614.
 - F20: Allotment plumbed water troughs**
Description: 1.2m Galvanised Steel Allotment Dip Tank. Refer to detail drawing: L-0614.

- Play Equipment**
 - PE1: Climbing Structure**
Description: Large wooden climbing structure with netting. Refer to detail: L-0600.
 - PE2: Tyre Swing**
Description: Timber structure with tyre swing. Refer to detail: L-0600.
 - PE3: Pyramid tower + tunnel slide**
Description: Pyramid tower with tunnel slide. Refer to detail: L-0601.
 - PE4: Toddler's Twin Swing**
Description: Double swing with wooden beams for younger children. Refer to detail: L-0601.
 - PE5: Timber Hut with Slide**
Description: Platform Hut with roof, with Small Children Slide and Inclined Wall. Refer to detail: L-0602.
 - PE6: Accessible Swing**
Description: Accessible swing. Refer to detail: L-0602.
 - PE7: Jumping Disc**
Description: Timber jumping disc. Refer to detail: L-0603.
 - PE8: Outdoor table tennis table**
Description: Concrete table tennis table. Refer to detail: L-0603.
 - PE9: Spinning Disk**
Description: Timber spinning disk. Refer to detail: L-0604.
 - PE10: Pre-Cast Concrete Scooter Features**
Description: Pre-cast concrete scooter features. Refer to detail: L-0604.

- NOTES
- This drawing is to be read in conjunction with all other drawings and specifications.
 - Do not scale off this drawing. Written dimensions to be taken only.
 - Any discrepancies found between this drawing and other drawings and specifications in the construction documents must be referred to the Landscape Architect prior to work commencing.
 - This drawing must not be copied in whole or in part without prior written consent of Optimised Environments Ltd.

DRAWING INFORMATION BASED UPON

Emapsite: © Crown copyright and database rights 2019 Ordnance Survey 0100031673.

OS OpenData: Contains OS data © Crown copyright and database right (2019).

Topographical Survey: Base survey carried out by SLR Consulting Ltd may 2017, drawing number 03120.00021.1.09.3_cophorne_topo_survey_3d_0517.

For Site Constraints refer to Stantec Constraints Plan 24205/401/101.

For drainage and levels refer to Stantec Drawing: 20205/5523/500.

For Proposed Earthworks refer to Stantec Drawing: 24205/5523/500.

For Civil Engineering information refer to Stantec Drawings.



Issue	Revision	Initial	Date
T04	Play equipment addendum.	rt	21/11/2024
T03	Amendments due to Value Engineer	rt	30/10/2024
T02	Tender Issue	jh	28/09/2024
T01	Draft Tender Issue	my	03/11/2023

open
optimised environments

PART OF **SLR**
optimised environments ltd

EDINBURGH 2nd Floor | Quartermile Two | 2 Lister Square | Edinburgh | EH3 9GL
t 0131 221 5520 | o optimisedenvironments.com

LONDON The Curator | 36 Chancery Lane | London | WC2A 1ER
t 0203 884 4022 | o optimisedenvironments.com

MANCHESTER 86 Princess Street | Manchester | M1 6NG
t 0161 696 7550 | o optimisedenvironments.com

Client

St. Modwen

Project

Heathy Wood Cophorne

Cophorne

Drawing Title

**Community Park GA
Hard Landscape Plan**

Sheet 1 of 5

Scale Bar North

2.5m 5.0m 7.5m 10m 12.5m

Scale: **1:250 @A1** Date: **Oct 2023**

By: **my** Status: **For Tender**

Checked: **jd** Approved: **pm**

Drawing Number **200710-OEL-23-XX-L-DR-0510** Rev **T04**

Computer File: