


Figured dimensions only are to be taken from this drawing. All dimensions are in millimeters unless otherwise stated. All dimensions shall be checked on site prior to works commencing.
Any discrepancies shall be reported to AV Architects.
All rights reserved. AV Architects Ltd. asserts its rights under the Copyright, Designs and Patents Act 1988 (Unless otherwise agreed in writing).

REV	DESCRIPTION	DATE	DRAWN BY
P1	PLANNING SUBMISSION	20.06.2024	JM

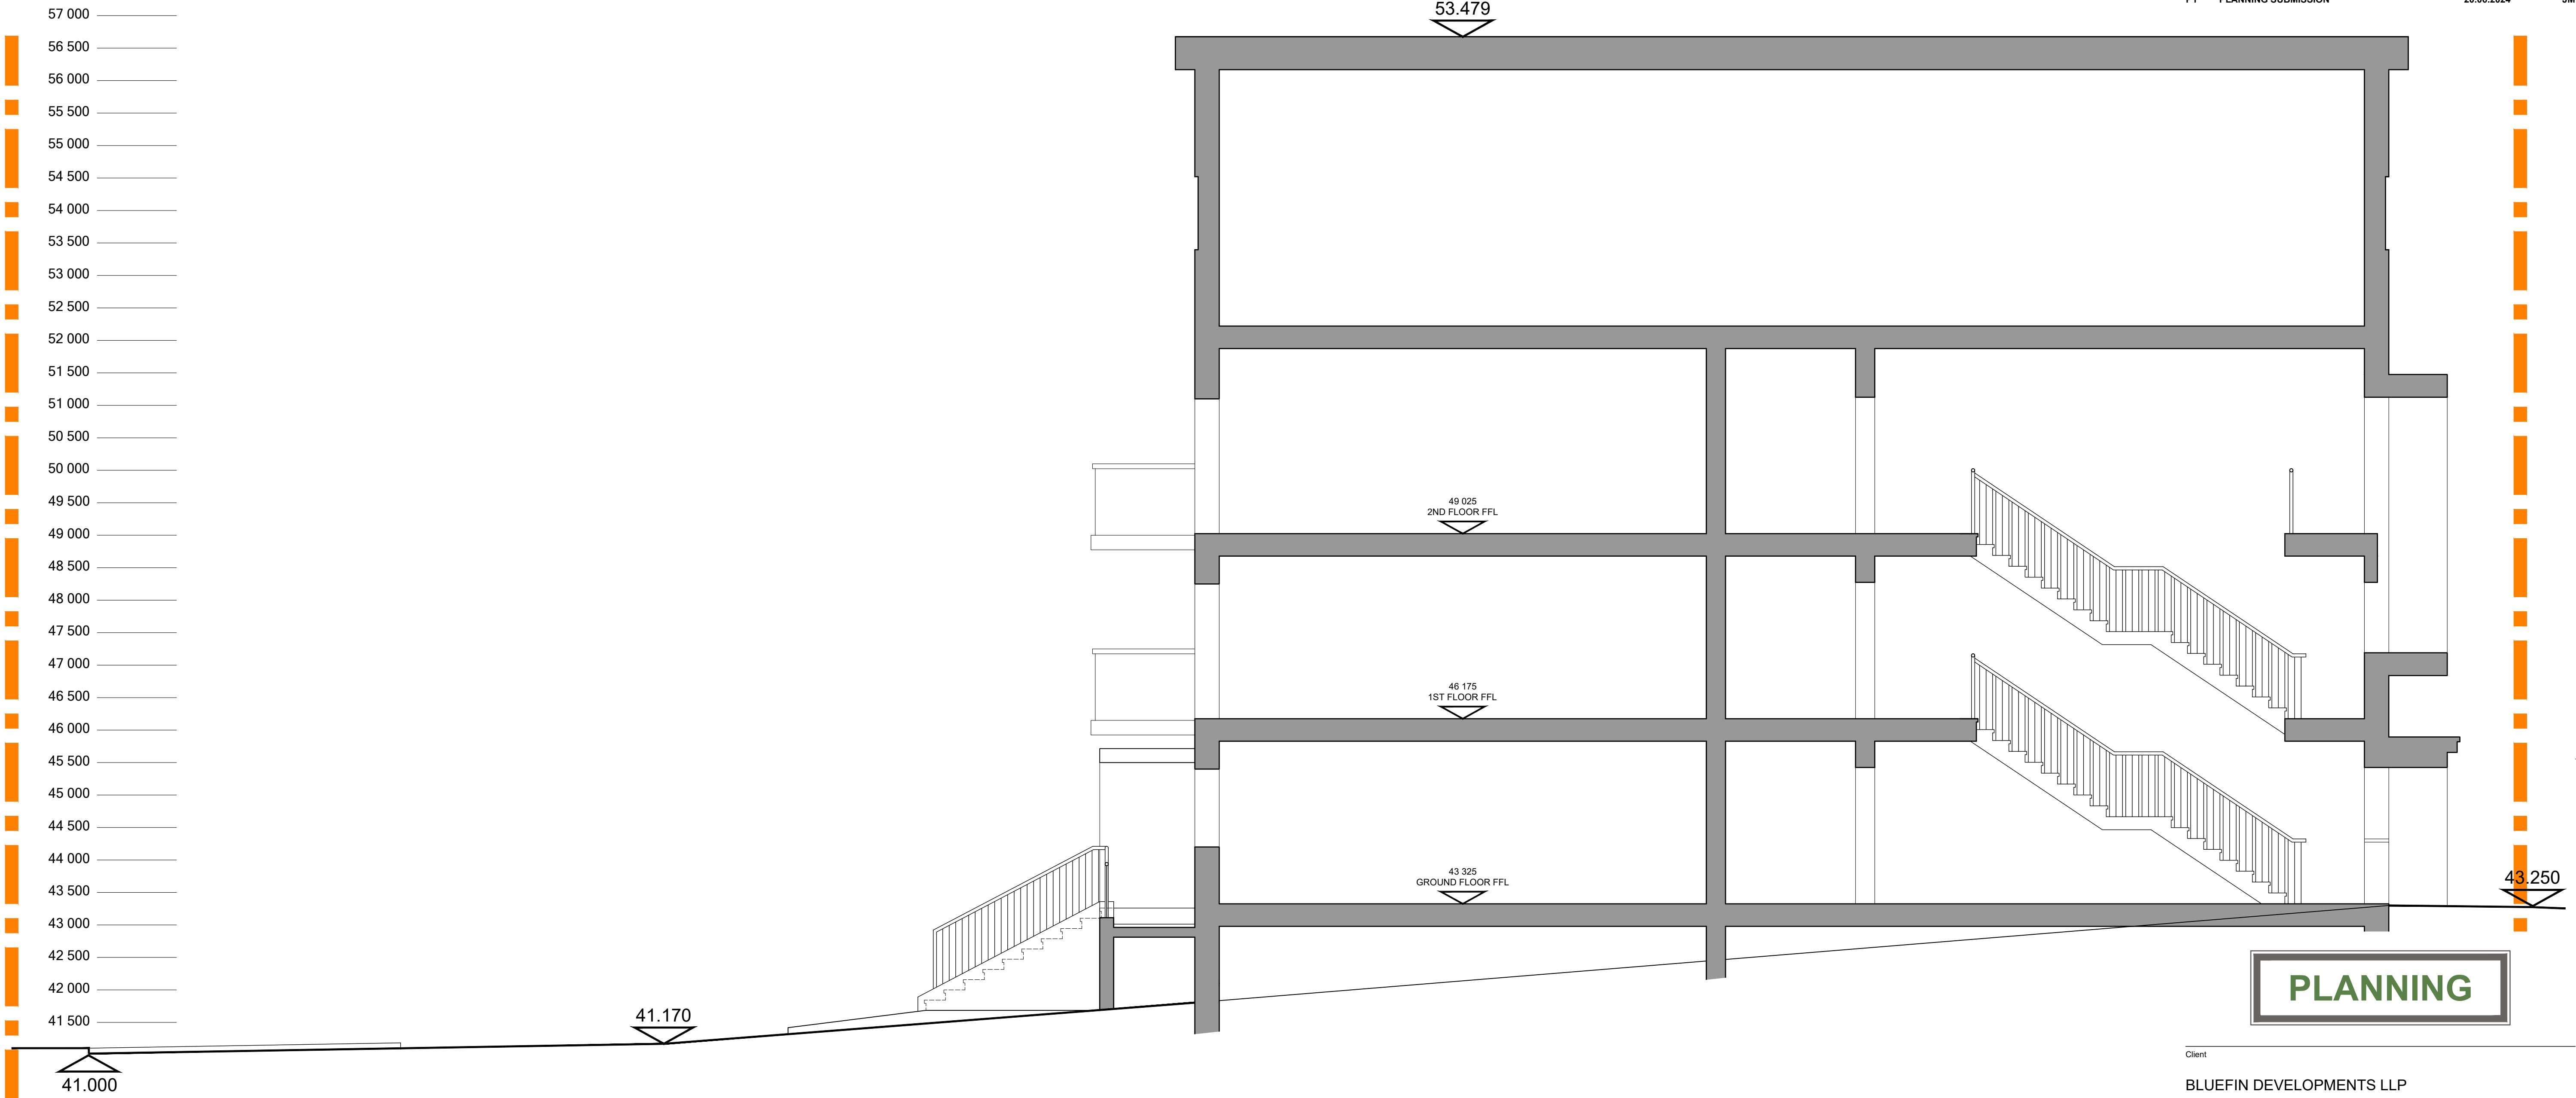

Client
BLUEFIN DEVELOPMENTS LLP

Project and Location
PHASE 2E - KEYMER TILE WORKS
KILN WOOD AVENUE, BURGESS HILL
RH15 0ZE

Drawing title
PROPOSED SITE SECTION

Scale @ A1
1:100

24001-COND-002 P1

Project number	Category	Dwg number	Revision
			
AV Architects 51 St. Marys Road, Tonbridge, Kent TN9 2LE			
Telephone	Email	0 1732 366223 info@architectsav.co.uk	
Website	www.architectsav.co.uk		

Cad reference
24001 - proposed.dwg

