

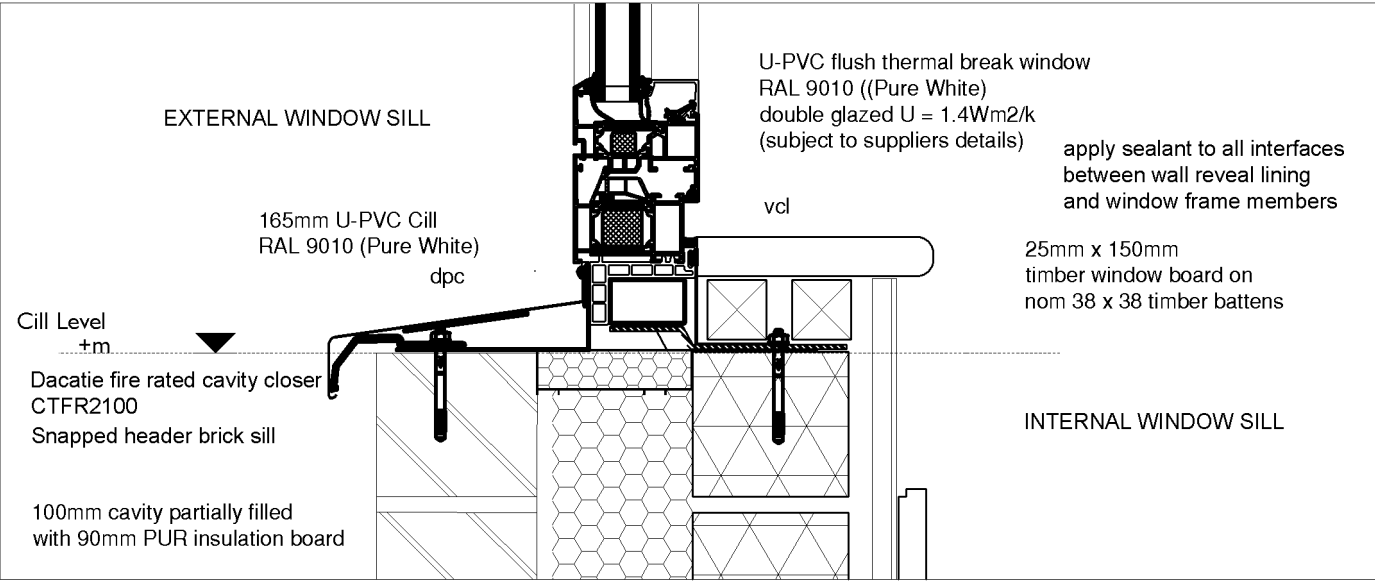
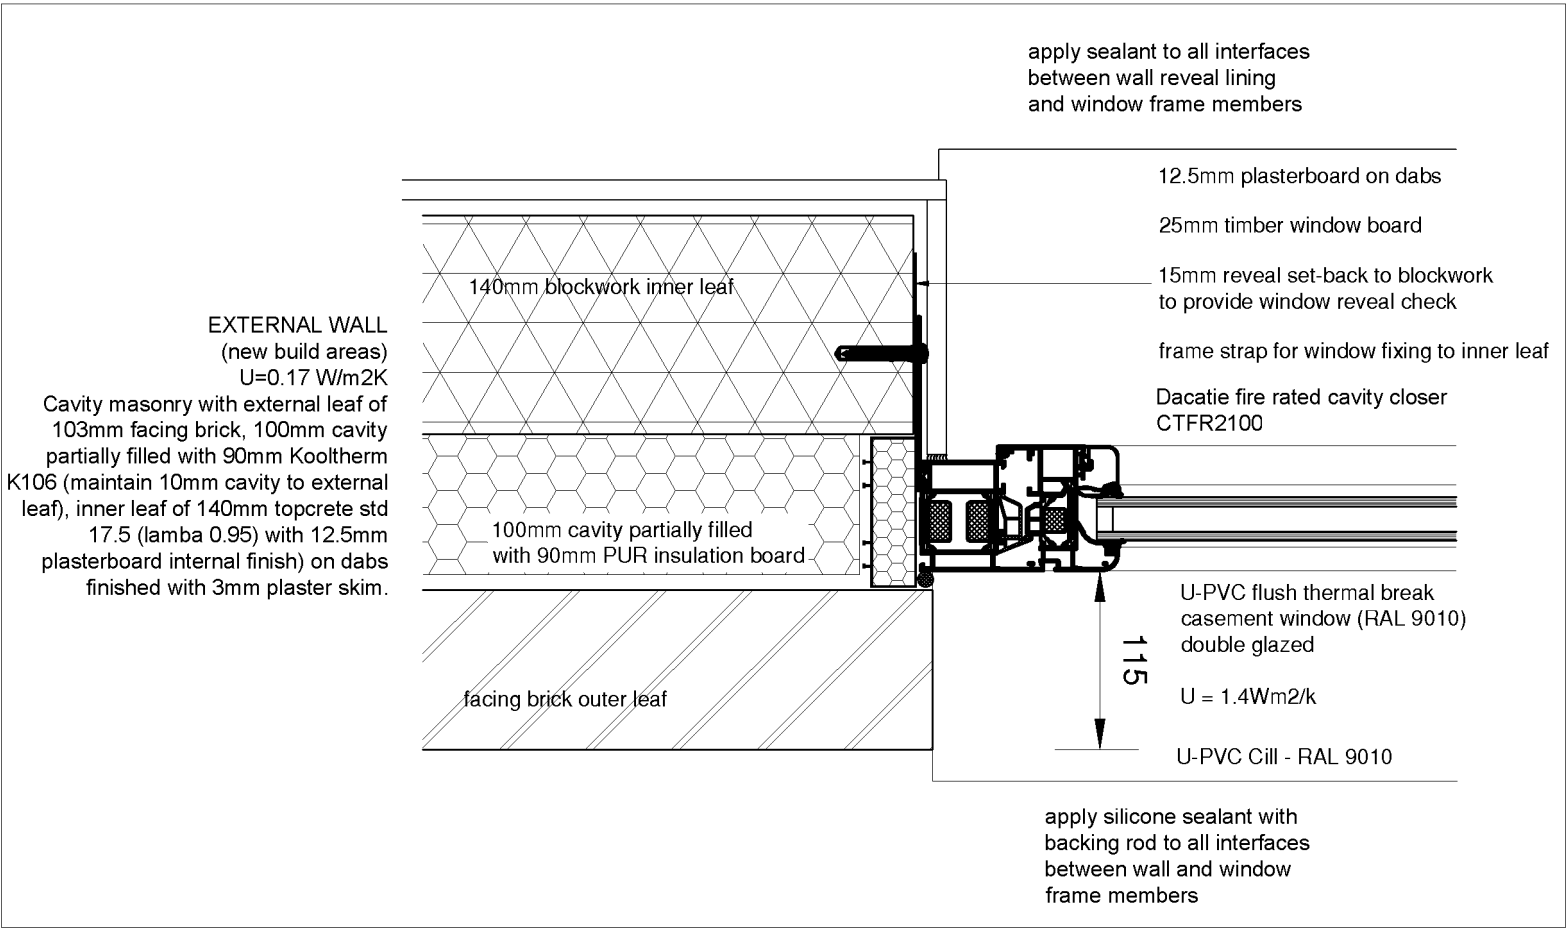


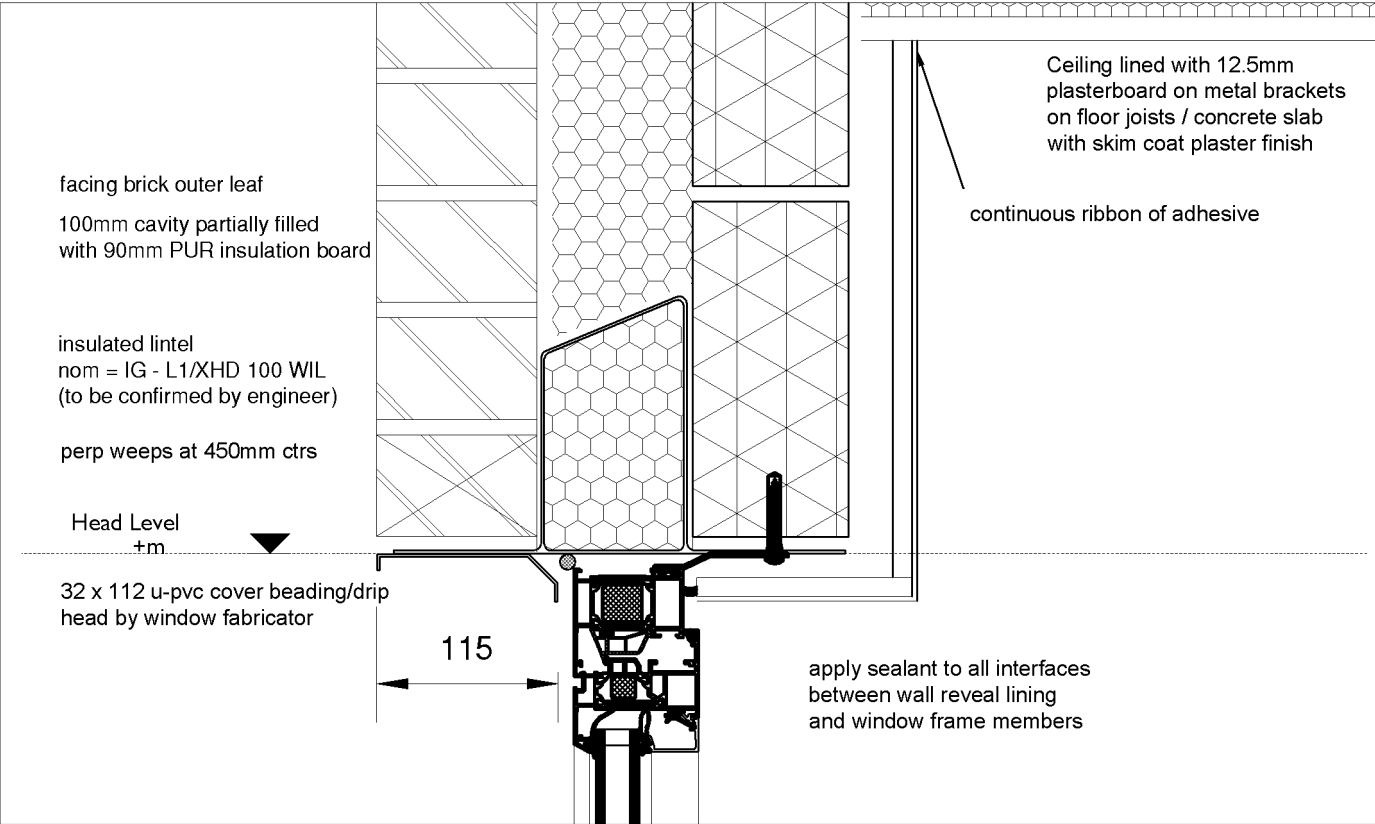

NOTE;
Flush Casement Window profiles limited to East Elevation & Gable Elevations of East Wing Only

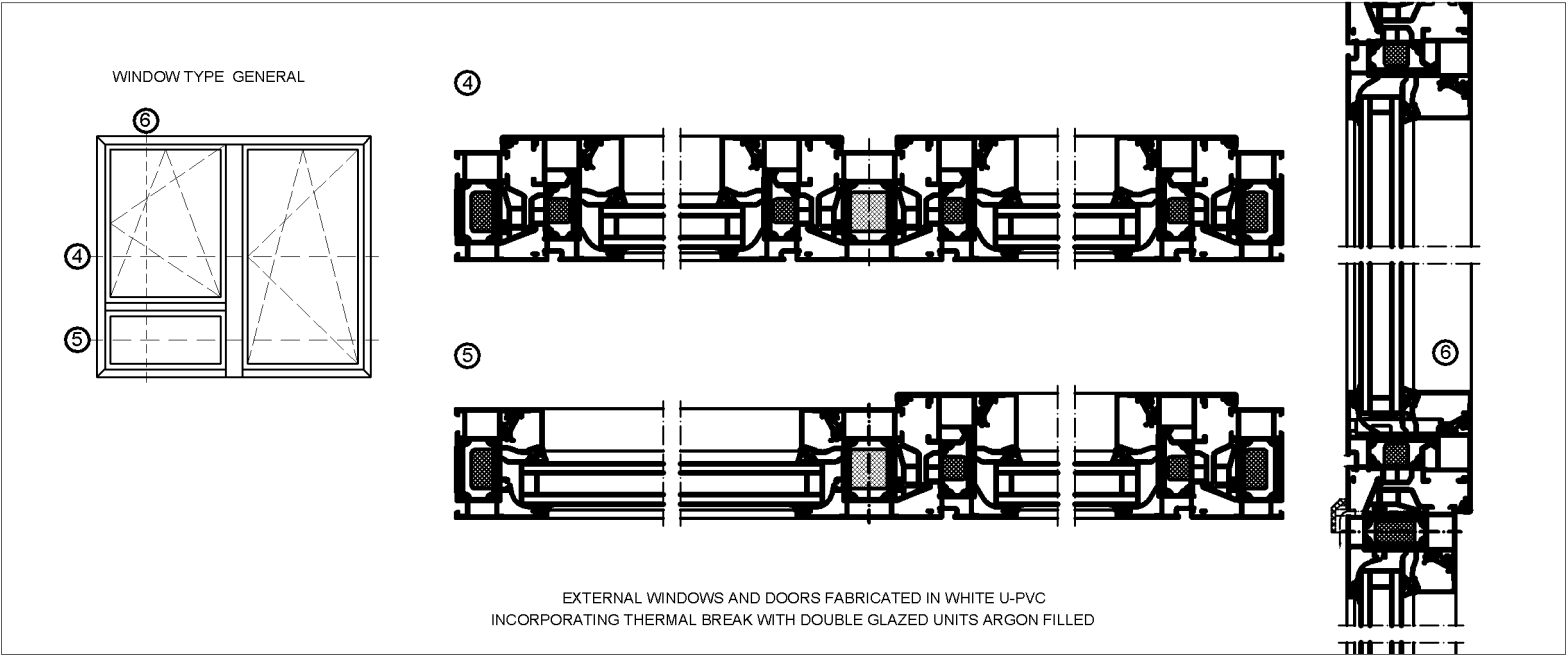