


EAST WING

SOUTH WING

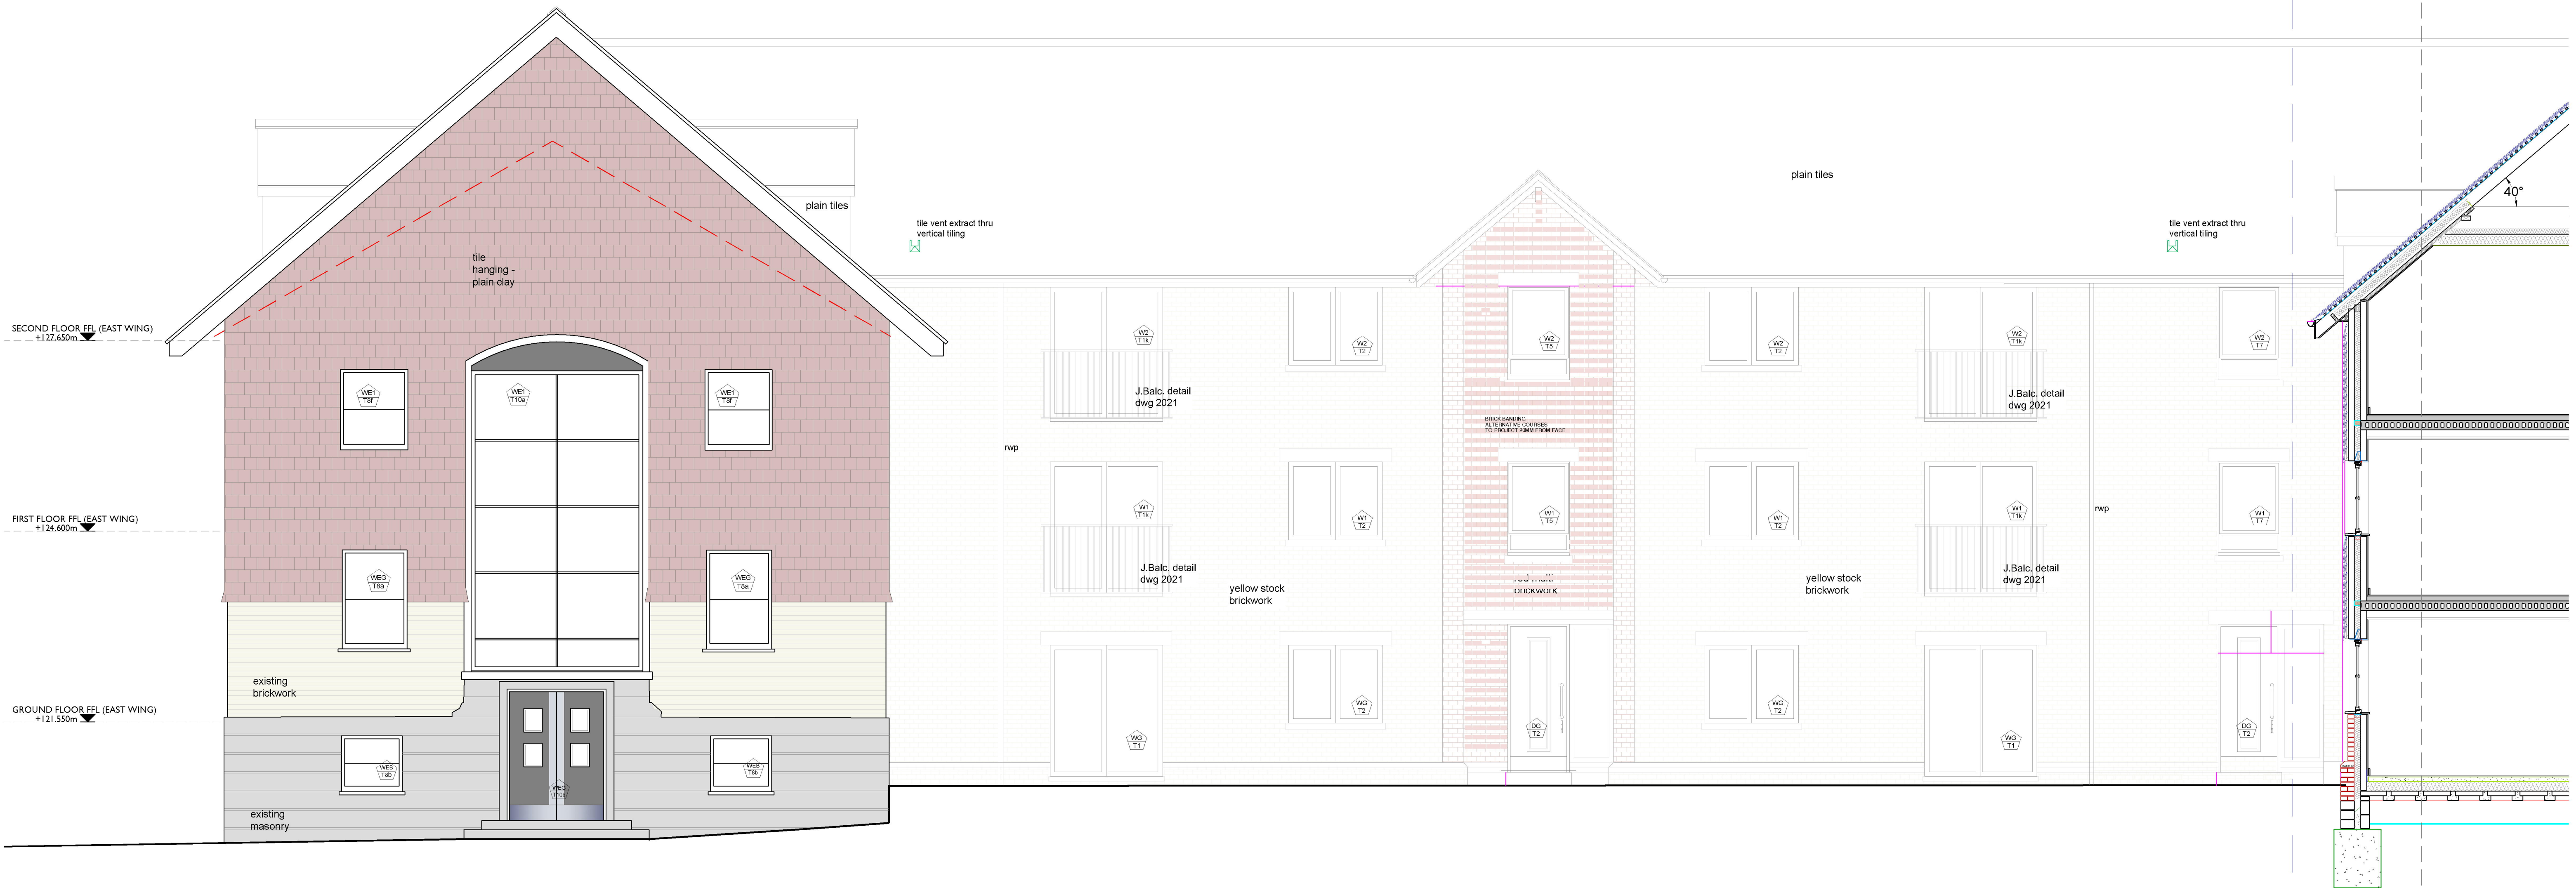

Datum 118.00m

PROPOSED NORTH FACING ELEVATION

PLANNING

P3 - Planning Condition Discharge Application	16.05.2025
T2 - Tender Issue	31.01.2025
T1 - Tender Issue	20.12.2024


Revisions	Date
-----------	------

Description.

GA ELEVATIONS 03
NORTH FACING ELEVATION - PART 1

Scale: 1:50 @A1
Date: 07/24

Job Number: **EG.24.124** Drawing No: **3030 01**

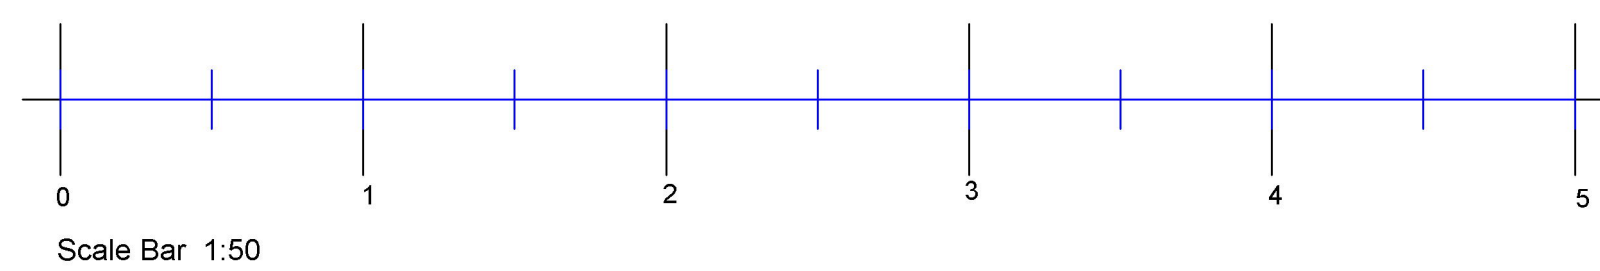

MATERIALS KEY;

 Plain Clay
Roof Tiles

 Plain Clay
Tile Hanging

Existing
Masonry

Existing
Brickwork

 New Brickwork -
London Yellow Stock Mix /
Knightsbridge Buff Multi (yellow)

 New Brickwork (Contrasting) -
'Crest' Yorvic Restoration (Red)

WAS		CHARTERED ARCHITECTS	
UCKFIELD Tel: 01825 768222		BRIGHTON Tel: 01273 069042	

Job Title.

REDEVELOPMENT OF EAST COURT
East Court, East Grinstead, RH19 3LT