


SOUTH WING

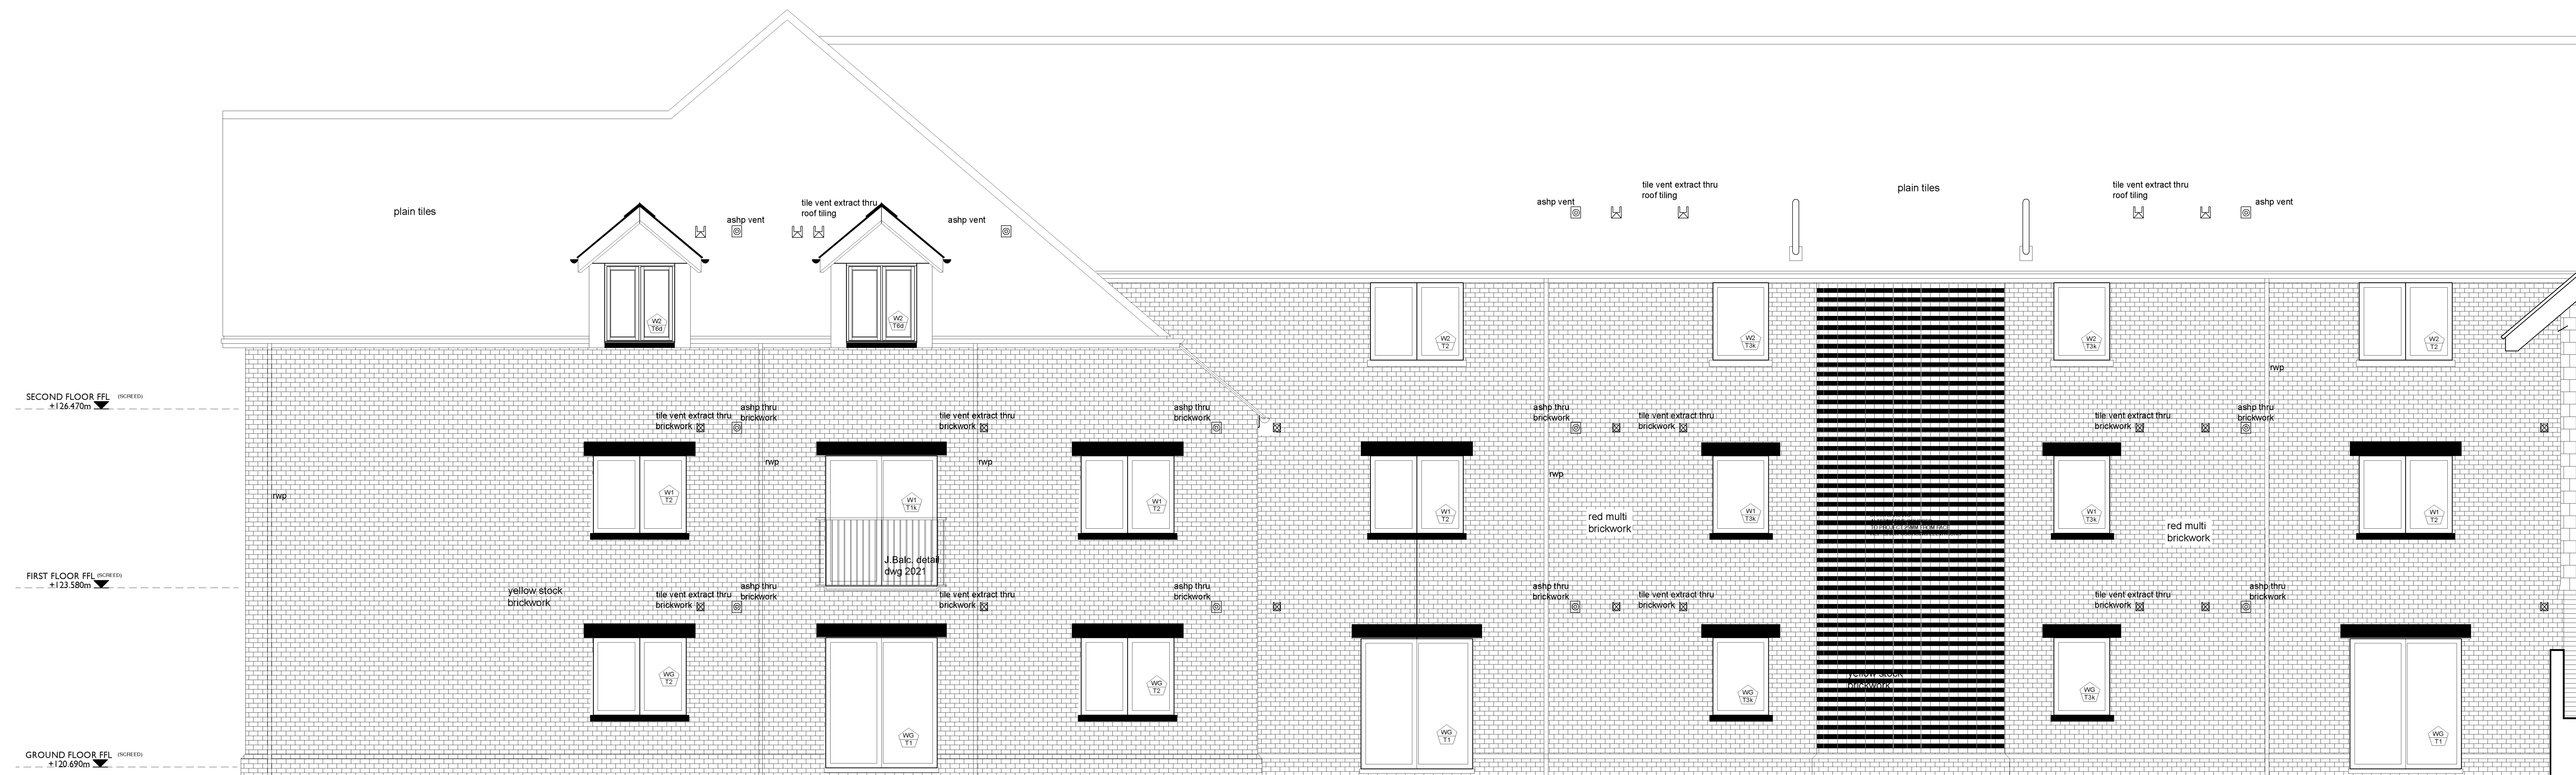

PROPOSED SOUTH FACING ELEVATION

Datum 118.00m

PLANNING

P3 - Planning Condition Discharge Application	16.05.2025
T2 - Tender Issue	23.01.2025
T1 - Tender Issue	20.12.2024


Revisions	Date
-----------	------

Description.

GA ELEVATIONS 07
SOUTH FACING ELEVATION Part 1

Scale: 1:50 @A1 Drawn By: DD
Date: 07/24

Job Number:	Drawing No:
EG.24.124	3070

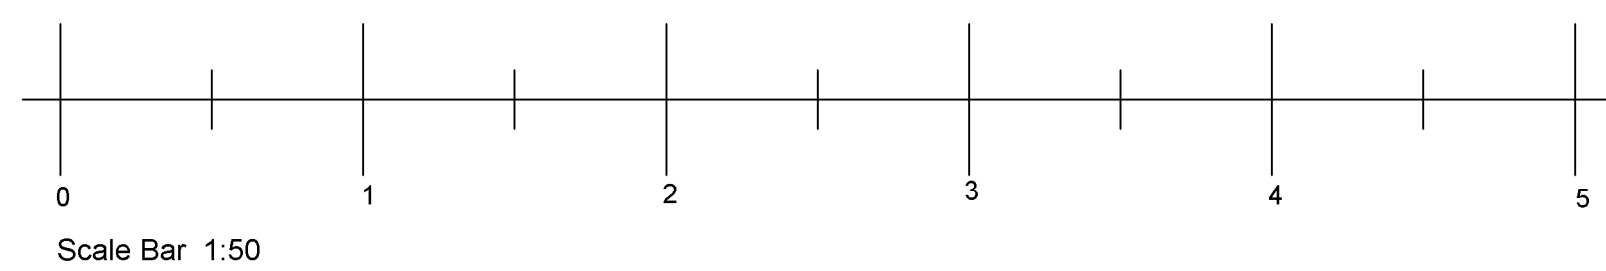

MATERIALS KEY;

	Plain Clay Roof Tiles		Existing Masonry		New Brickwork - London Yellow Stock Mix / Knightsbridge Buff Multi (yellow)
	Plain Clay Tile Hanging		Existing Brickwork		New Brickwork (Contrasting) - 'Crest' Yorvic Restoration (Red)

WAS		CHARTERED ARCHITECTS	
UCKFIELD	☐	BRIGHTON	☐
Tel: 01825 768222		Tel: 01273 069042	
Job Title. REDEVELOPMENT OF EAST COURT East Court, East Grinstead, RH19 3LT			