



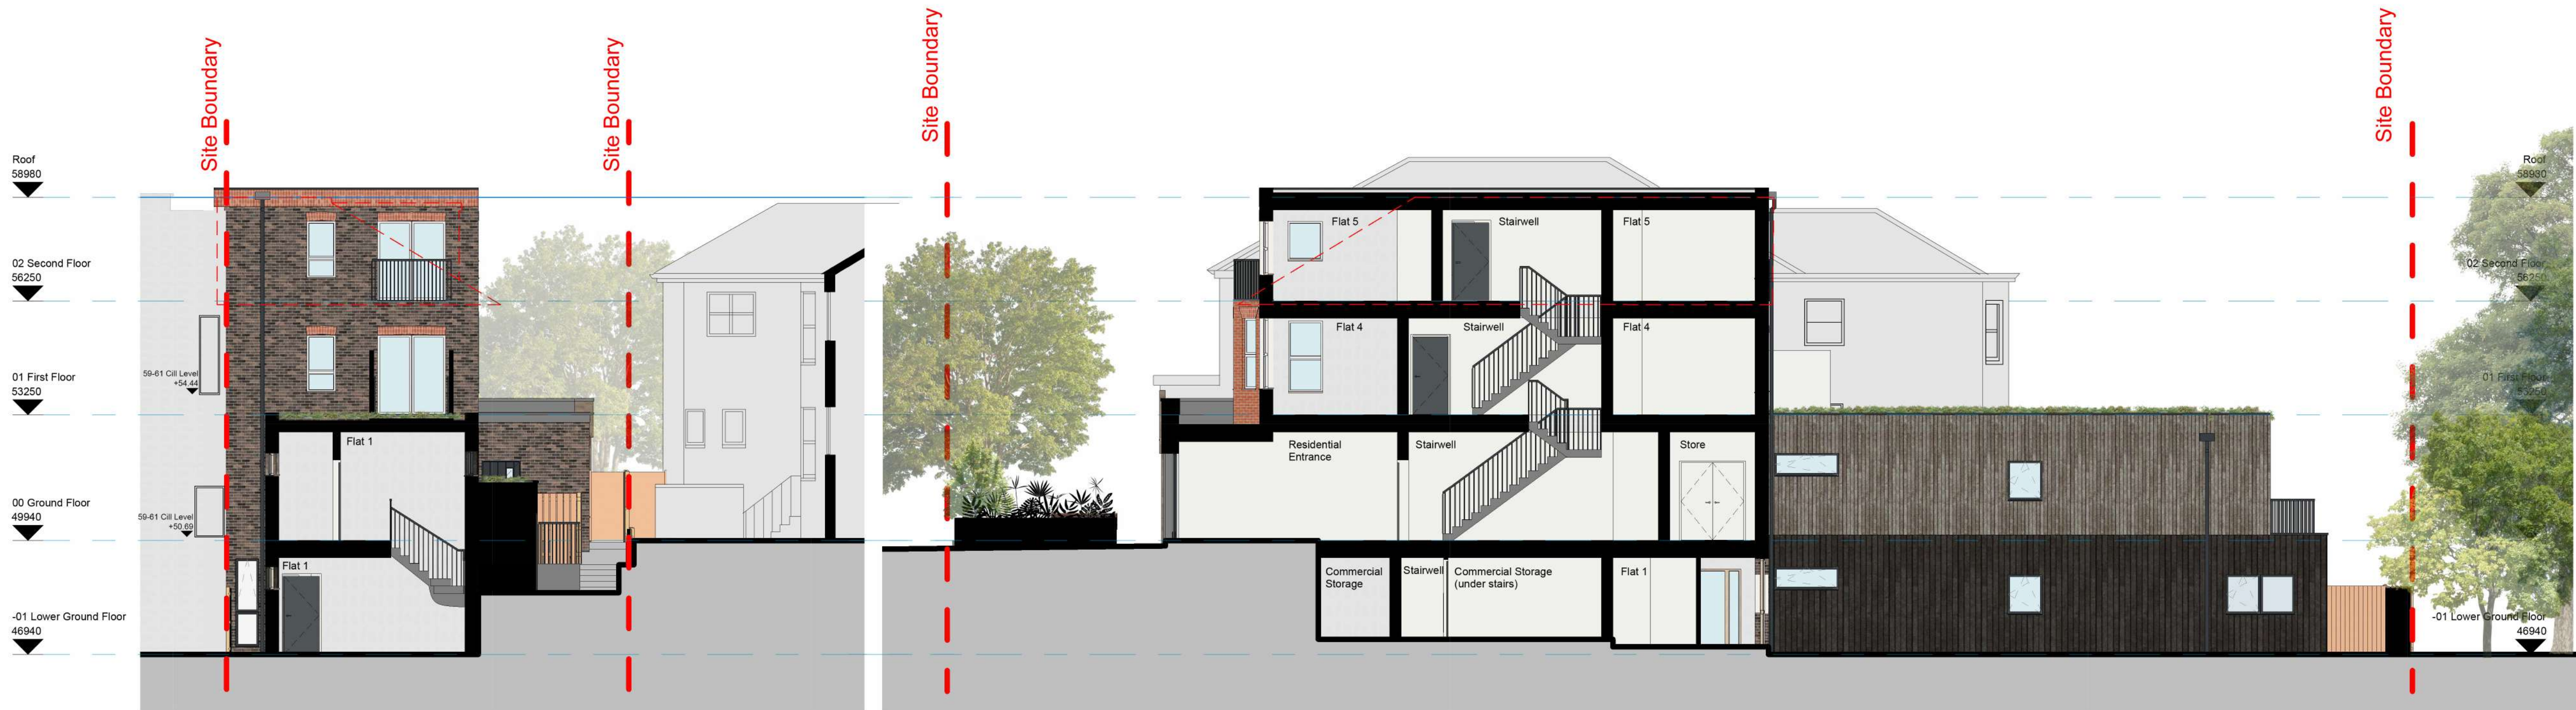

Elevation Section AA- Rear
1 : 100

Elevation Section BB - Side
1 : 100

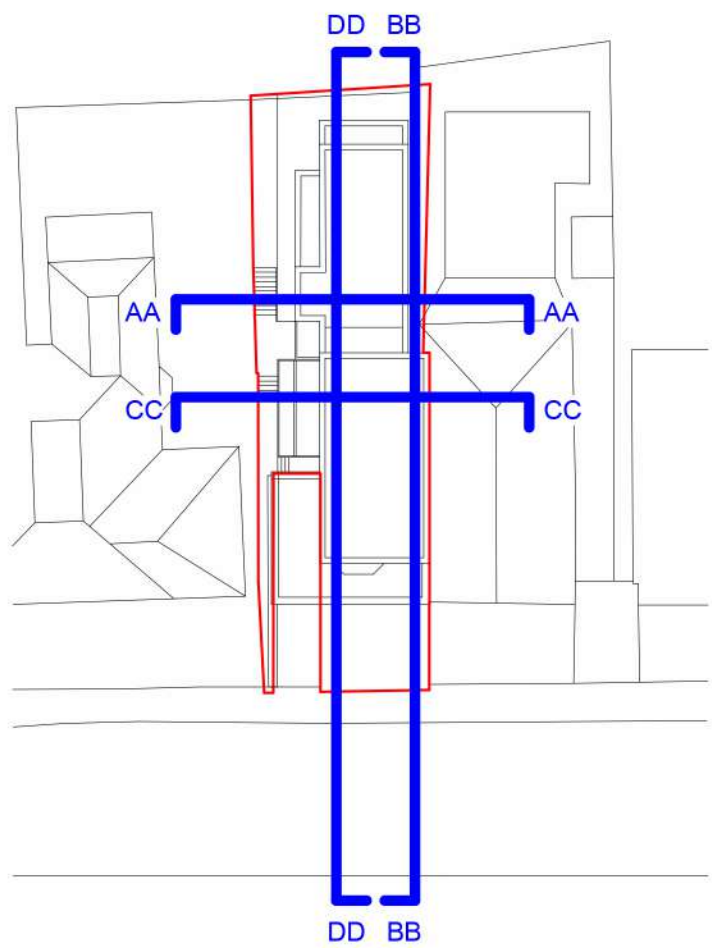

Key Plan
1 : 24000



Section CC
1 : 100

Section DD
1 : 100

C	11/09/26	Post-submission updates	EB	MG
B	02/04/26	Presentation Amendments	EB	MG
A	18/03/26	Layout Updates	EB	MG
Rev	Date	Revision Details	Dr	Ch



Client Name
ROBLEWOOD ESTATES

Job Title
57 The Broadway, Haywards Heath

Drawing Title
Proposed Sections

Scale
1:100 @ A1 / 1:200 @ A3

Drawn	Checked	Date
IM	MG	23.01.26

Project	Drawing No	Rev
7626	PL 10	C
Status		

PRELIMINARY