

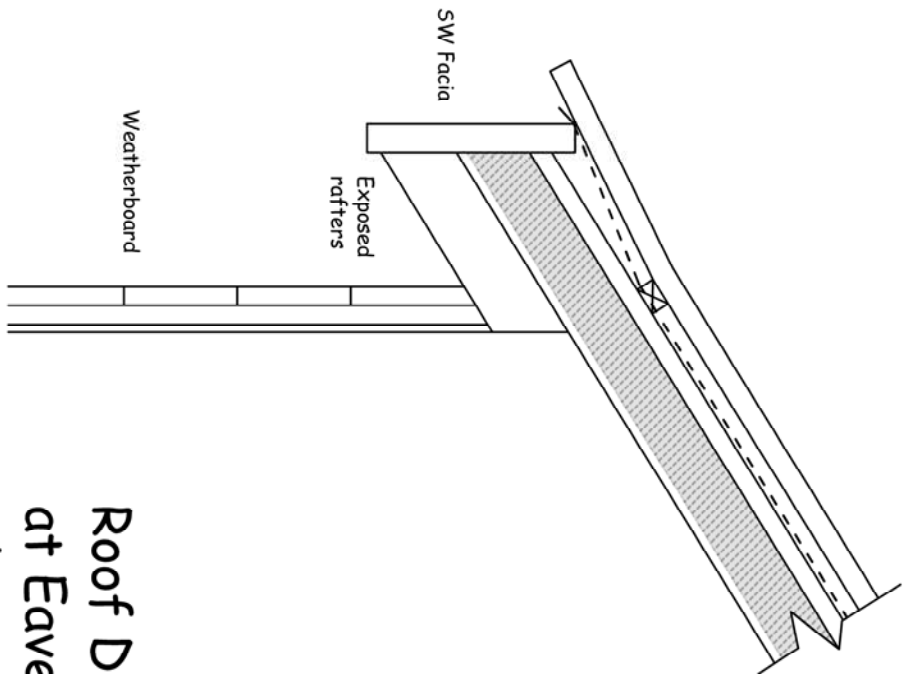
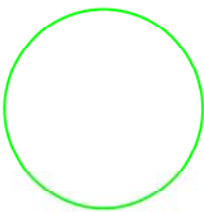


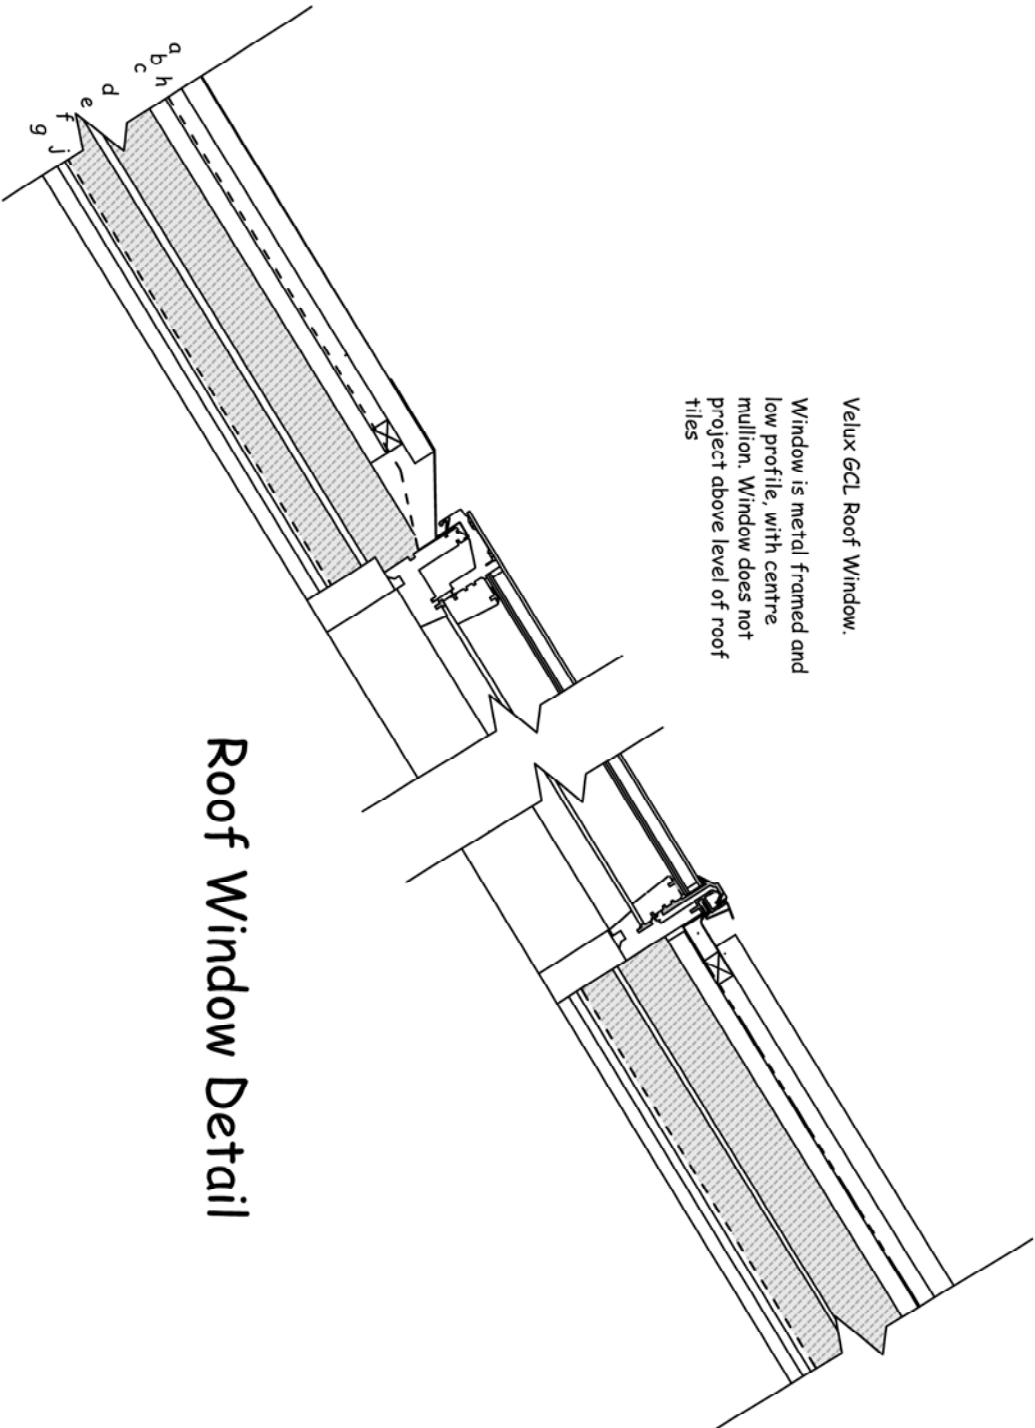

Roof Detail Section
at Eaves -
Alternative

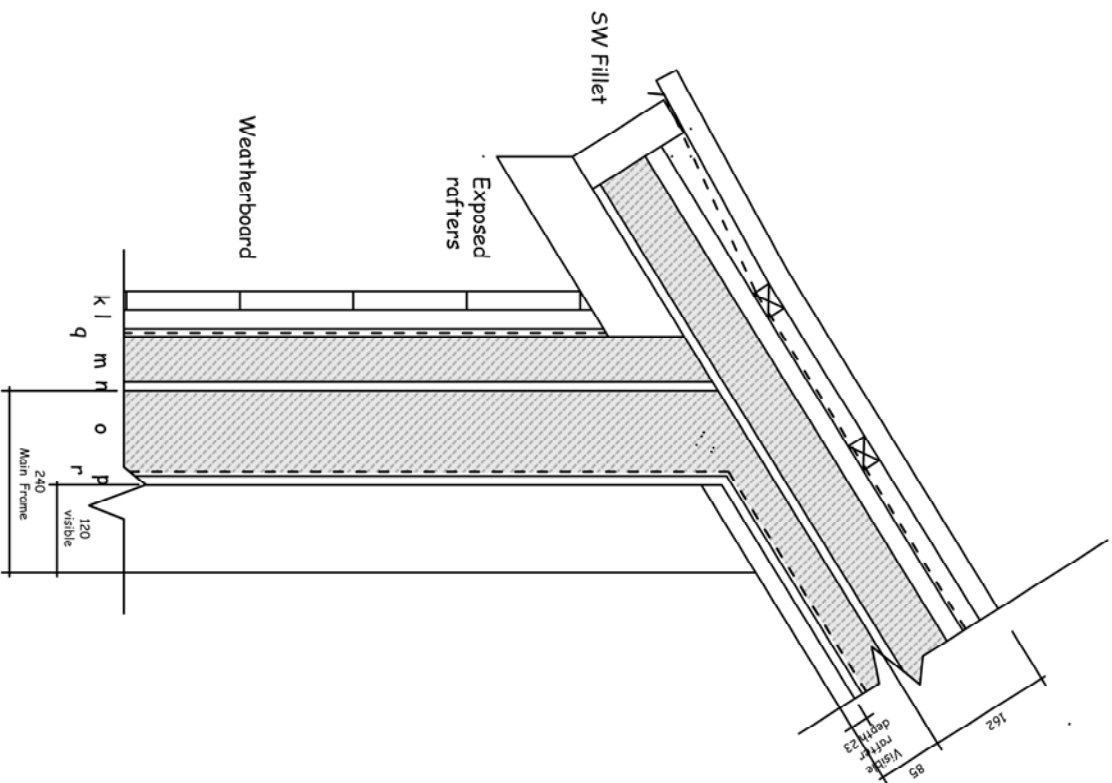

Velux GCL Roof Window.
Window is metal framed and
low profile, with centre
mullion. Window does not
project above level of roof
tiles


Roof Window Detail

Roof Detail Section
at Eaves

Insulation

Element	U Value w/m2k	Part L	Actual
Pitched Roof		0.18	0.20
Timber Walls		0.18	0.15
Brick Walls		0.18	0.18
Concrete Floor		0.18	0.32

Barn

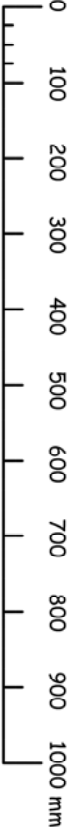

Darling Associates

The Studio
14 Farlington Close
Hoywards Heath
West Sussex RH16 3EH
M 07785 765901

E.darlingassociates@bopenworld.com

Gibbshaven Barn
East Grinstead

Roof Details

Drawn	Date	Scale
G	12.25	1:10/A2
002		