


REAR ELEVATION

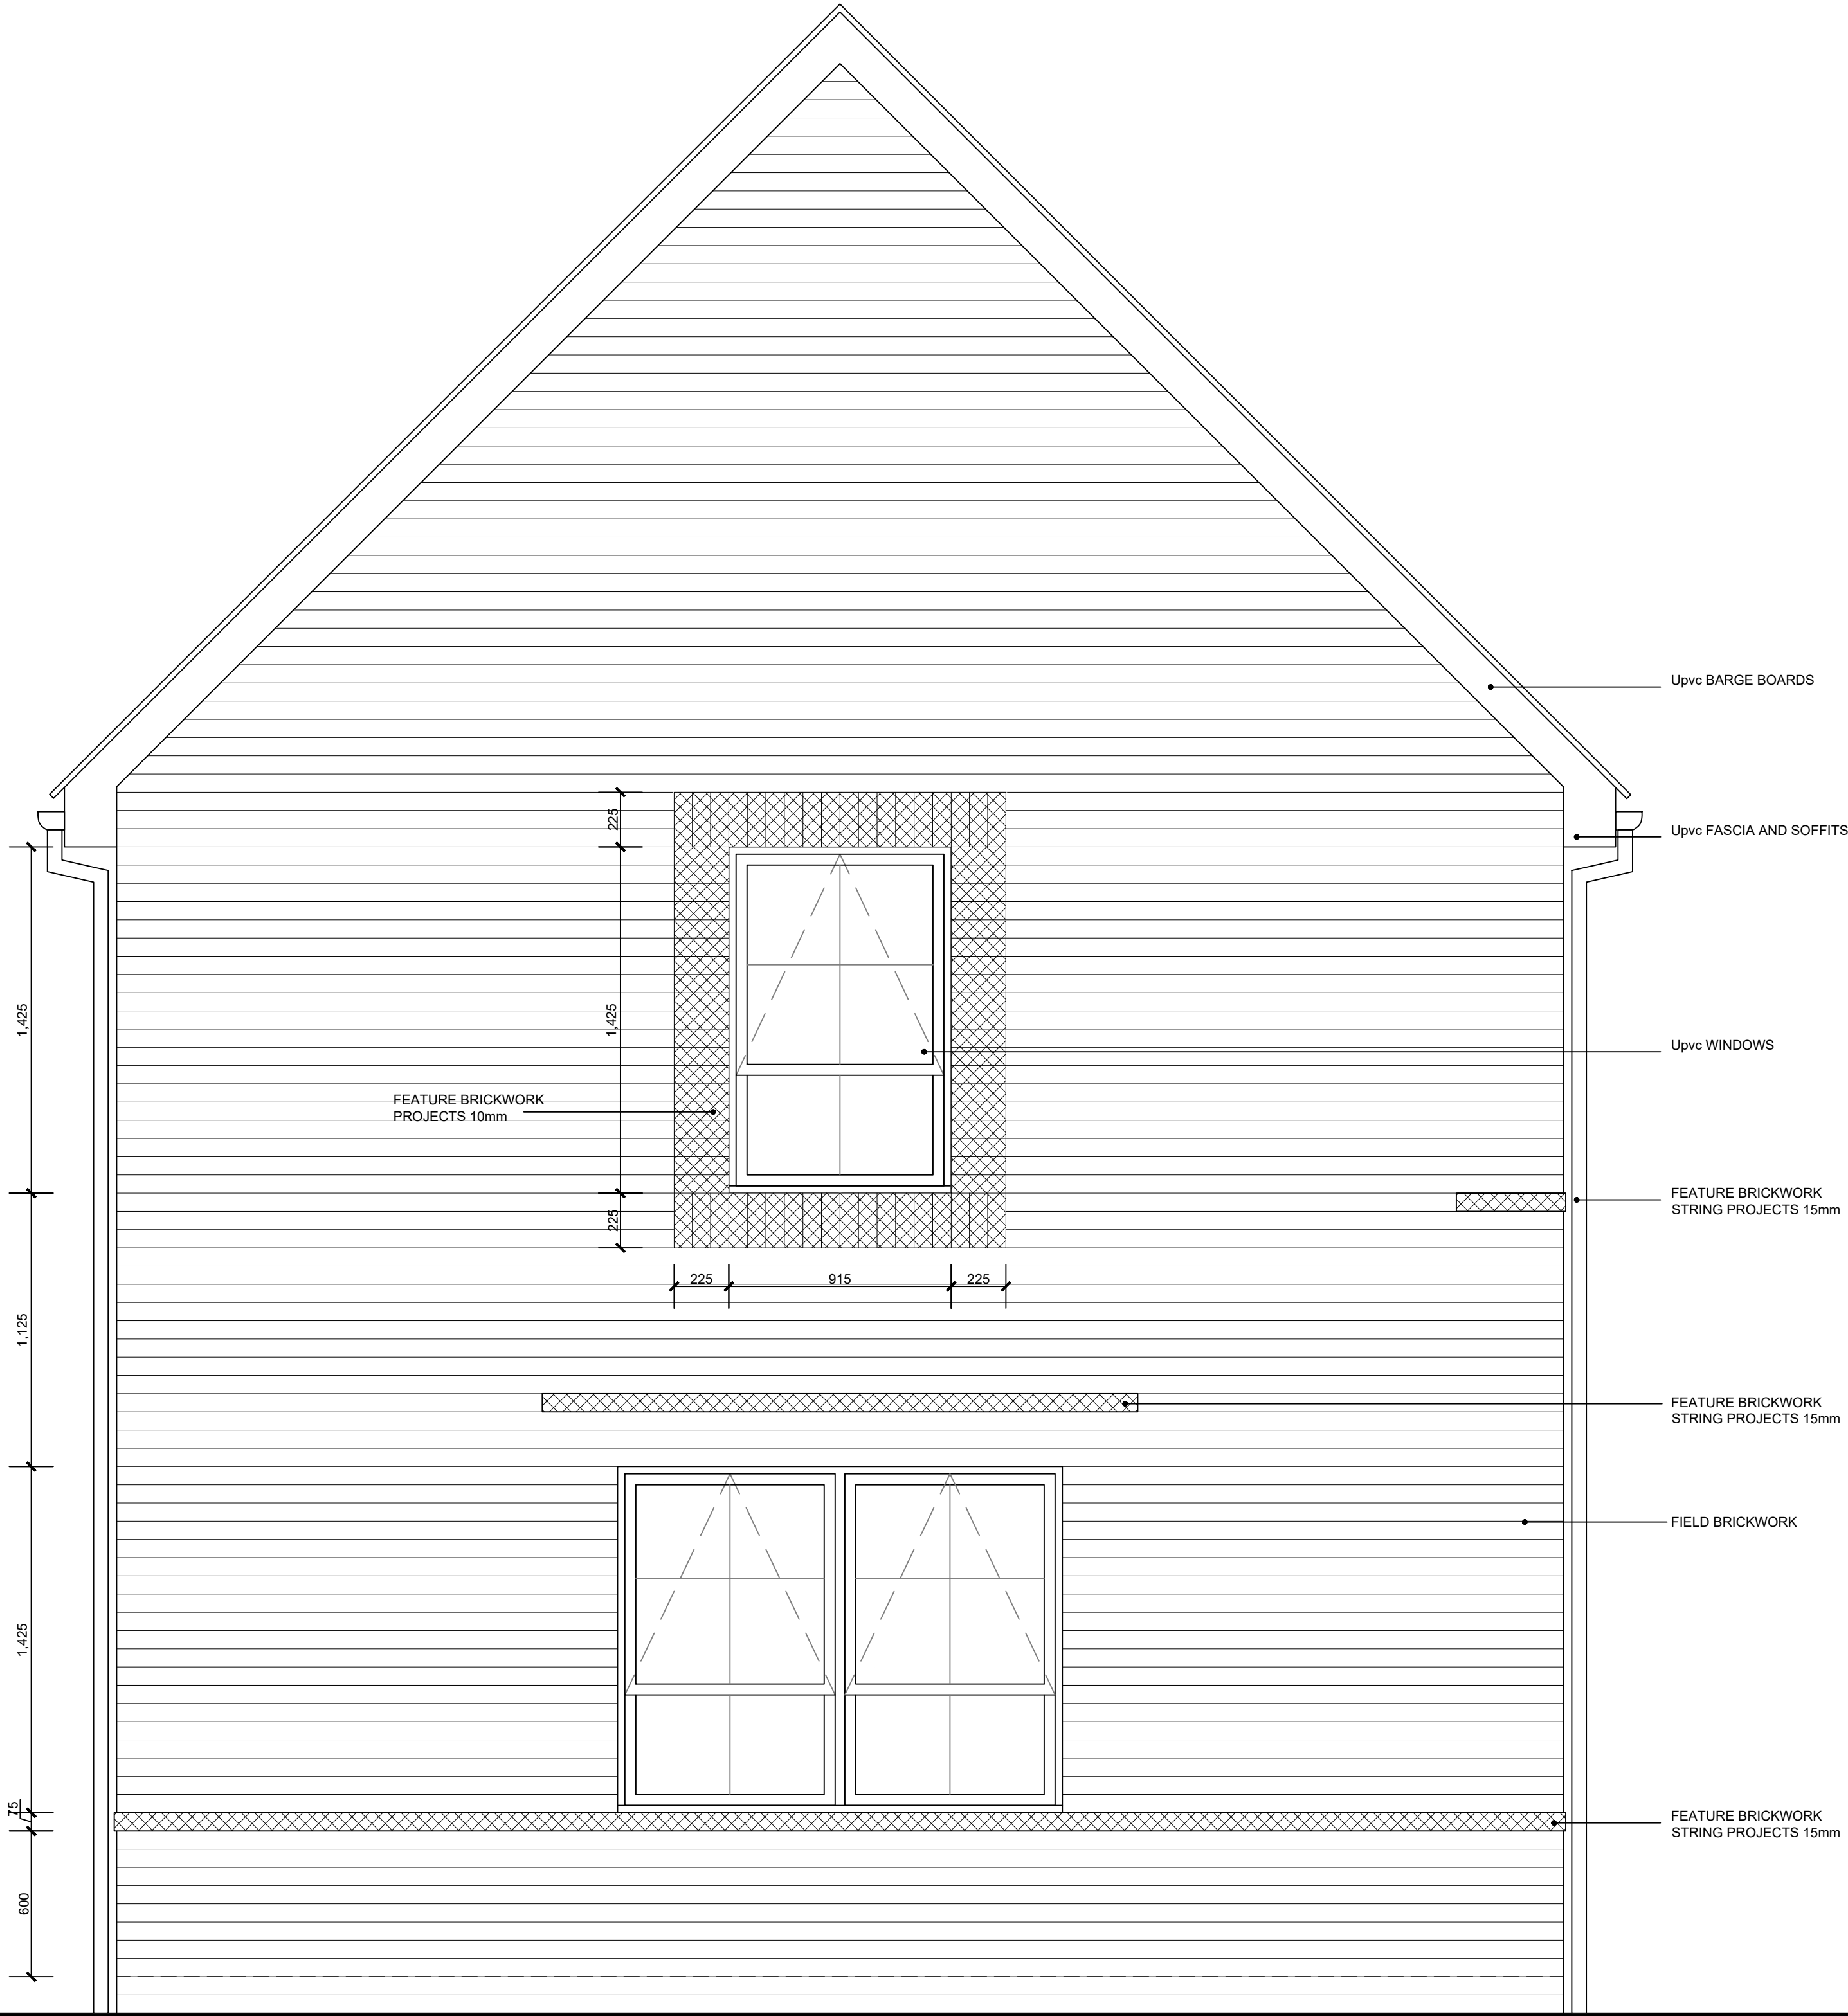

FRONT ELEVATION



ARCHITECTS

62 Well Lane
Horsell
Woking
Surrey
GU21 4PS

Telephone: 01483 763028
e-mail info@wadp.co.uk



PHASE 2
CRAWLEY DOWN ROAD
FELBRIDGE
WEST SUSSEX

PLANNING CONDITIONS
COND 13c
Typical Elevations 01
BRICK SIDE

1:20 @ A1 50mm @ A1

JULY 2025

JT

H7490-WAD-ZZ-cond13c-002

13c