



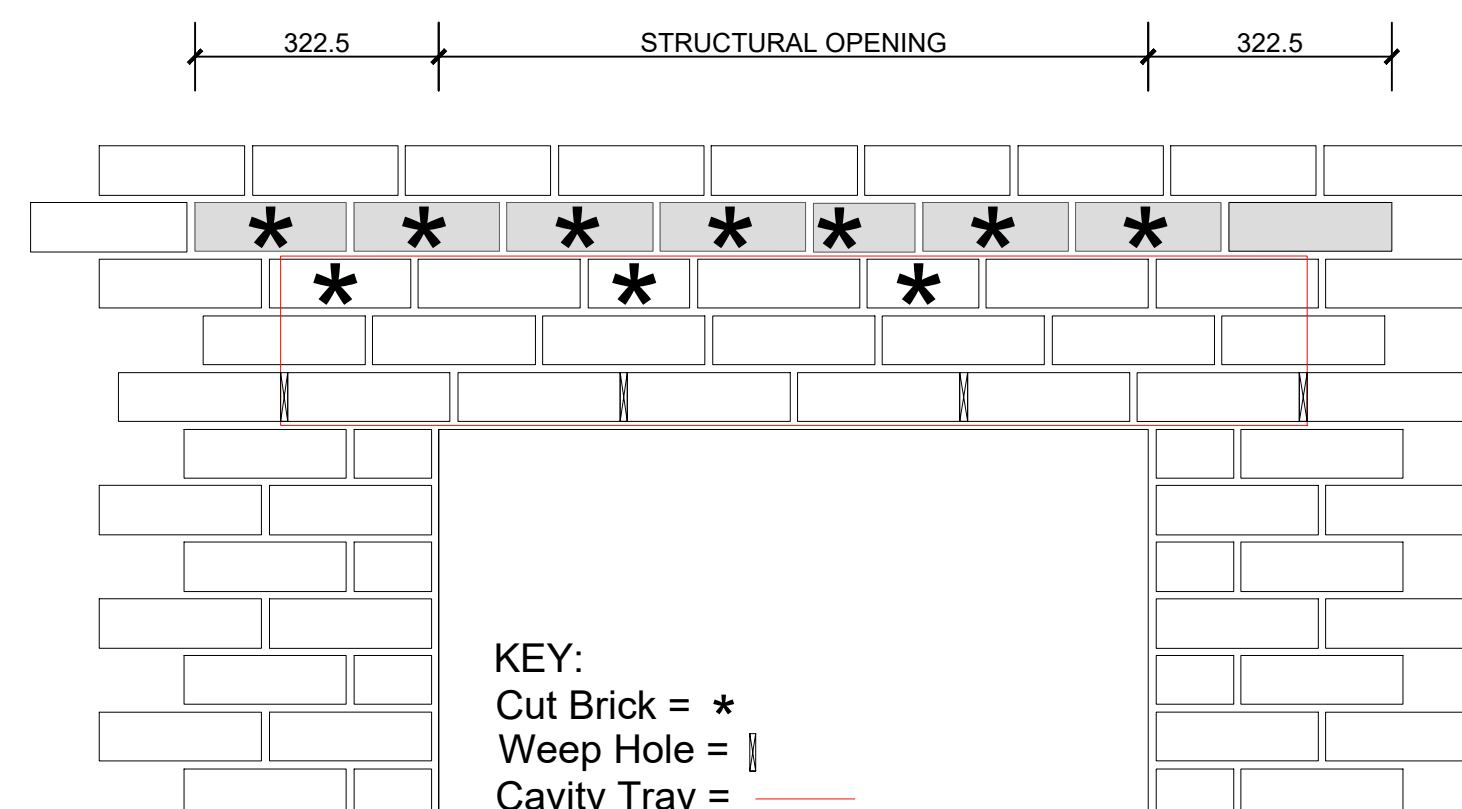

FEATURE HEAD TYPICAL SETTING OUT 1:10

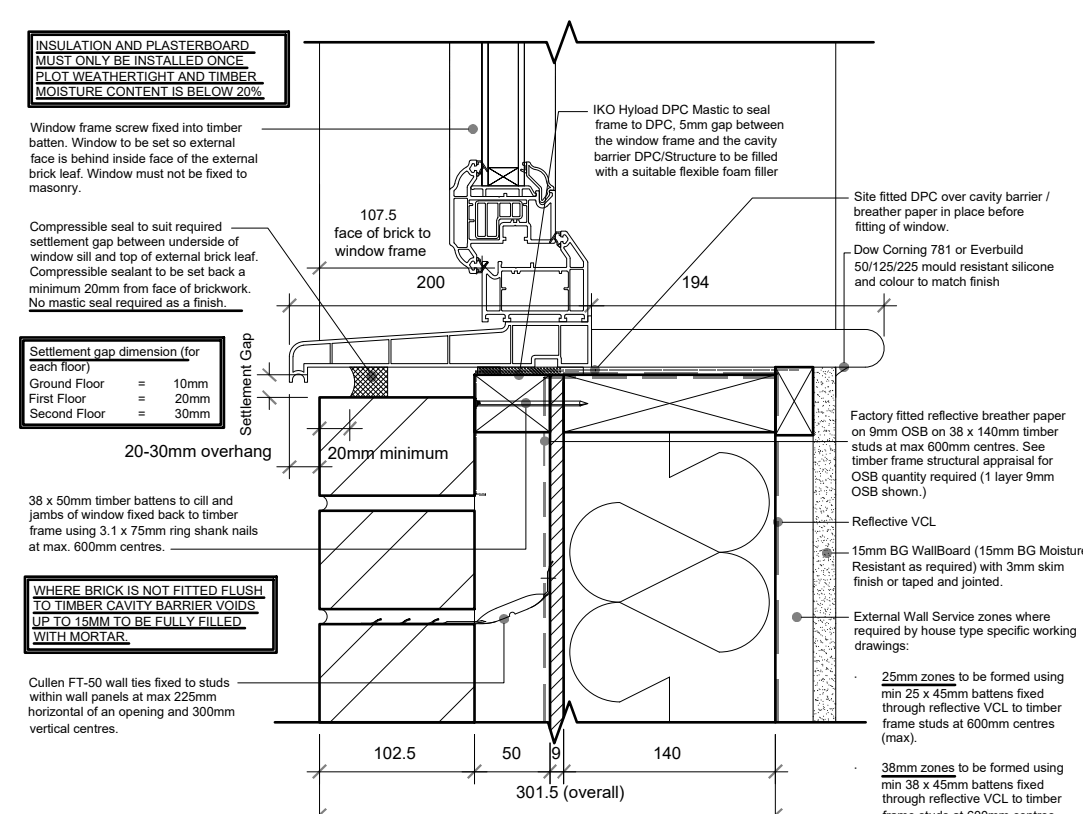

STANDARD CILL DETAIL 1:5