


Window & Patio Door Schedule (Ground)					
Window Ref	External Struct Op Width (mm)	Internal Struct Op Height (mm)	Internal Struct Op Width (mm)	Location	Fire Escape
W01	1585	2100	1625	Plot 92 - Lounge	No
W02	1023	1350	1063	Plot 92 - Bed 2	No
W03	1023	1350	1063	Plot 92 - Bed 1	No
W04	1585	2100	1625	Plot 94 - Lounge	No
W05	1023	1350	1063	Plot 94 - Lounge	No
W06	1023	1350	1063	Plot 94 - Bed 2	No
W07	1023	1350	1063	Plot 94 - Bed 1	No
W08	1023	1350	1063	Plot 93 - Lounge	No
W09	1585	2100	1625	Plot 93 - Lounge	No
W10	1023	1350	1063	Plot 93 - Dining	No
W11	685	1050	725	Plot 93 - Bathroom(Obsecure)	No
W12	1023	1350	1063	Plot 93 - Bed 1	No
W13	685	1050	725	Plot 93 - Bed 1	No
W14	-	-	-	-	-
W15	1023	1200	1063	Plot 92 - Bathroom(Obsecure)	No
W16	1023	1200	1063	Plot 92 - Kitchen	No

External Door Schedule (Ground)				
Door Ref	Width (mm)	Height (mm)	Internal S/O	Location
D1	916	2013	1071	Street Communal Entrance
D2	916	2013	1522	Car Park Communal Entrance
D3	-	-	-	Refer to manufacturer's detailed schedule
D4	-	-	-	-
D5	-	-	-	-


Internal Door Schedule (Ground)				
Door Ref	Width (mm)	Height (mm)	Location/ Lintel Ref (kg)	Fire Designation
D6	686	1981	U/stair Store Lobby	FD30S + KL
D7	686	1981	U/stair Store	FD30S + KL
D8	838	1981	Lobby	FD30S + SC + VP
D9	457 x2	1981	Meter Cupd	FD30S + KL
D10	944	1981	Plot 92 - Entrance	FD30S + SC
D11	686	1981	Plot 92 - Store	FD30
D12	610	1981	Plot 92 - Store	FD30
D13	686	1981	Plot 92 - Store	FD30
D14	838	1981	Plot 92 - Bathroom	N/A
D15	838	1981	Plot 92 - Lounge	FD30
D16	838	1981	Plot 92 - Bed 2	FD30
D17	838	1981	Plot 92 - Bed 1	FD30
D18	686	1981	Plot 92 - Ensuite	N/A
D19	-	-	-	-
D20	944	1981	Plot 93 - Entrance	FD30S + SC
D21	457 x2	1981	Plot 93 - Store	FD30
D22	457 x2	1981	Plot 93 - Store	FD30
D23	838	1981	Plot 93 - Bedroom	FD30
D24	838	1981	Plot 93 - Bathroom	N/A
D25	457 x2	1981	Plot 93 - Store	N/A
D26	838	1981	Plot 93 - Lounge	FD30
D27	-	-	-	-
D28	944	1981	Plot 94 - Entrance	FD30S + SC
D29	686	1981	Plot 94 - Store	FD30
D30	610	1981	Plot 94 - Store	FD30
D31	762	1981	Plot 94 - Store	FD30
D32	686	1981	Plot 94 - Ensuite	N/A
D33	838	1981	Plot 94 - Bed 1	FD30
D34	838	1981	Plot 94 - Bed 2	FD30
D35	838	1981	Plot 94 - Bathroom	N/A
D36	838	1981	Plot 94 - Lounge	FD30
D37	-	-	-	-

SC - Self closing device
KL - Keep locked signage to doors
KS - Keep Shut signage to doors
VP - with Vision panel

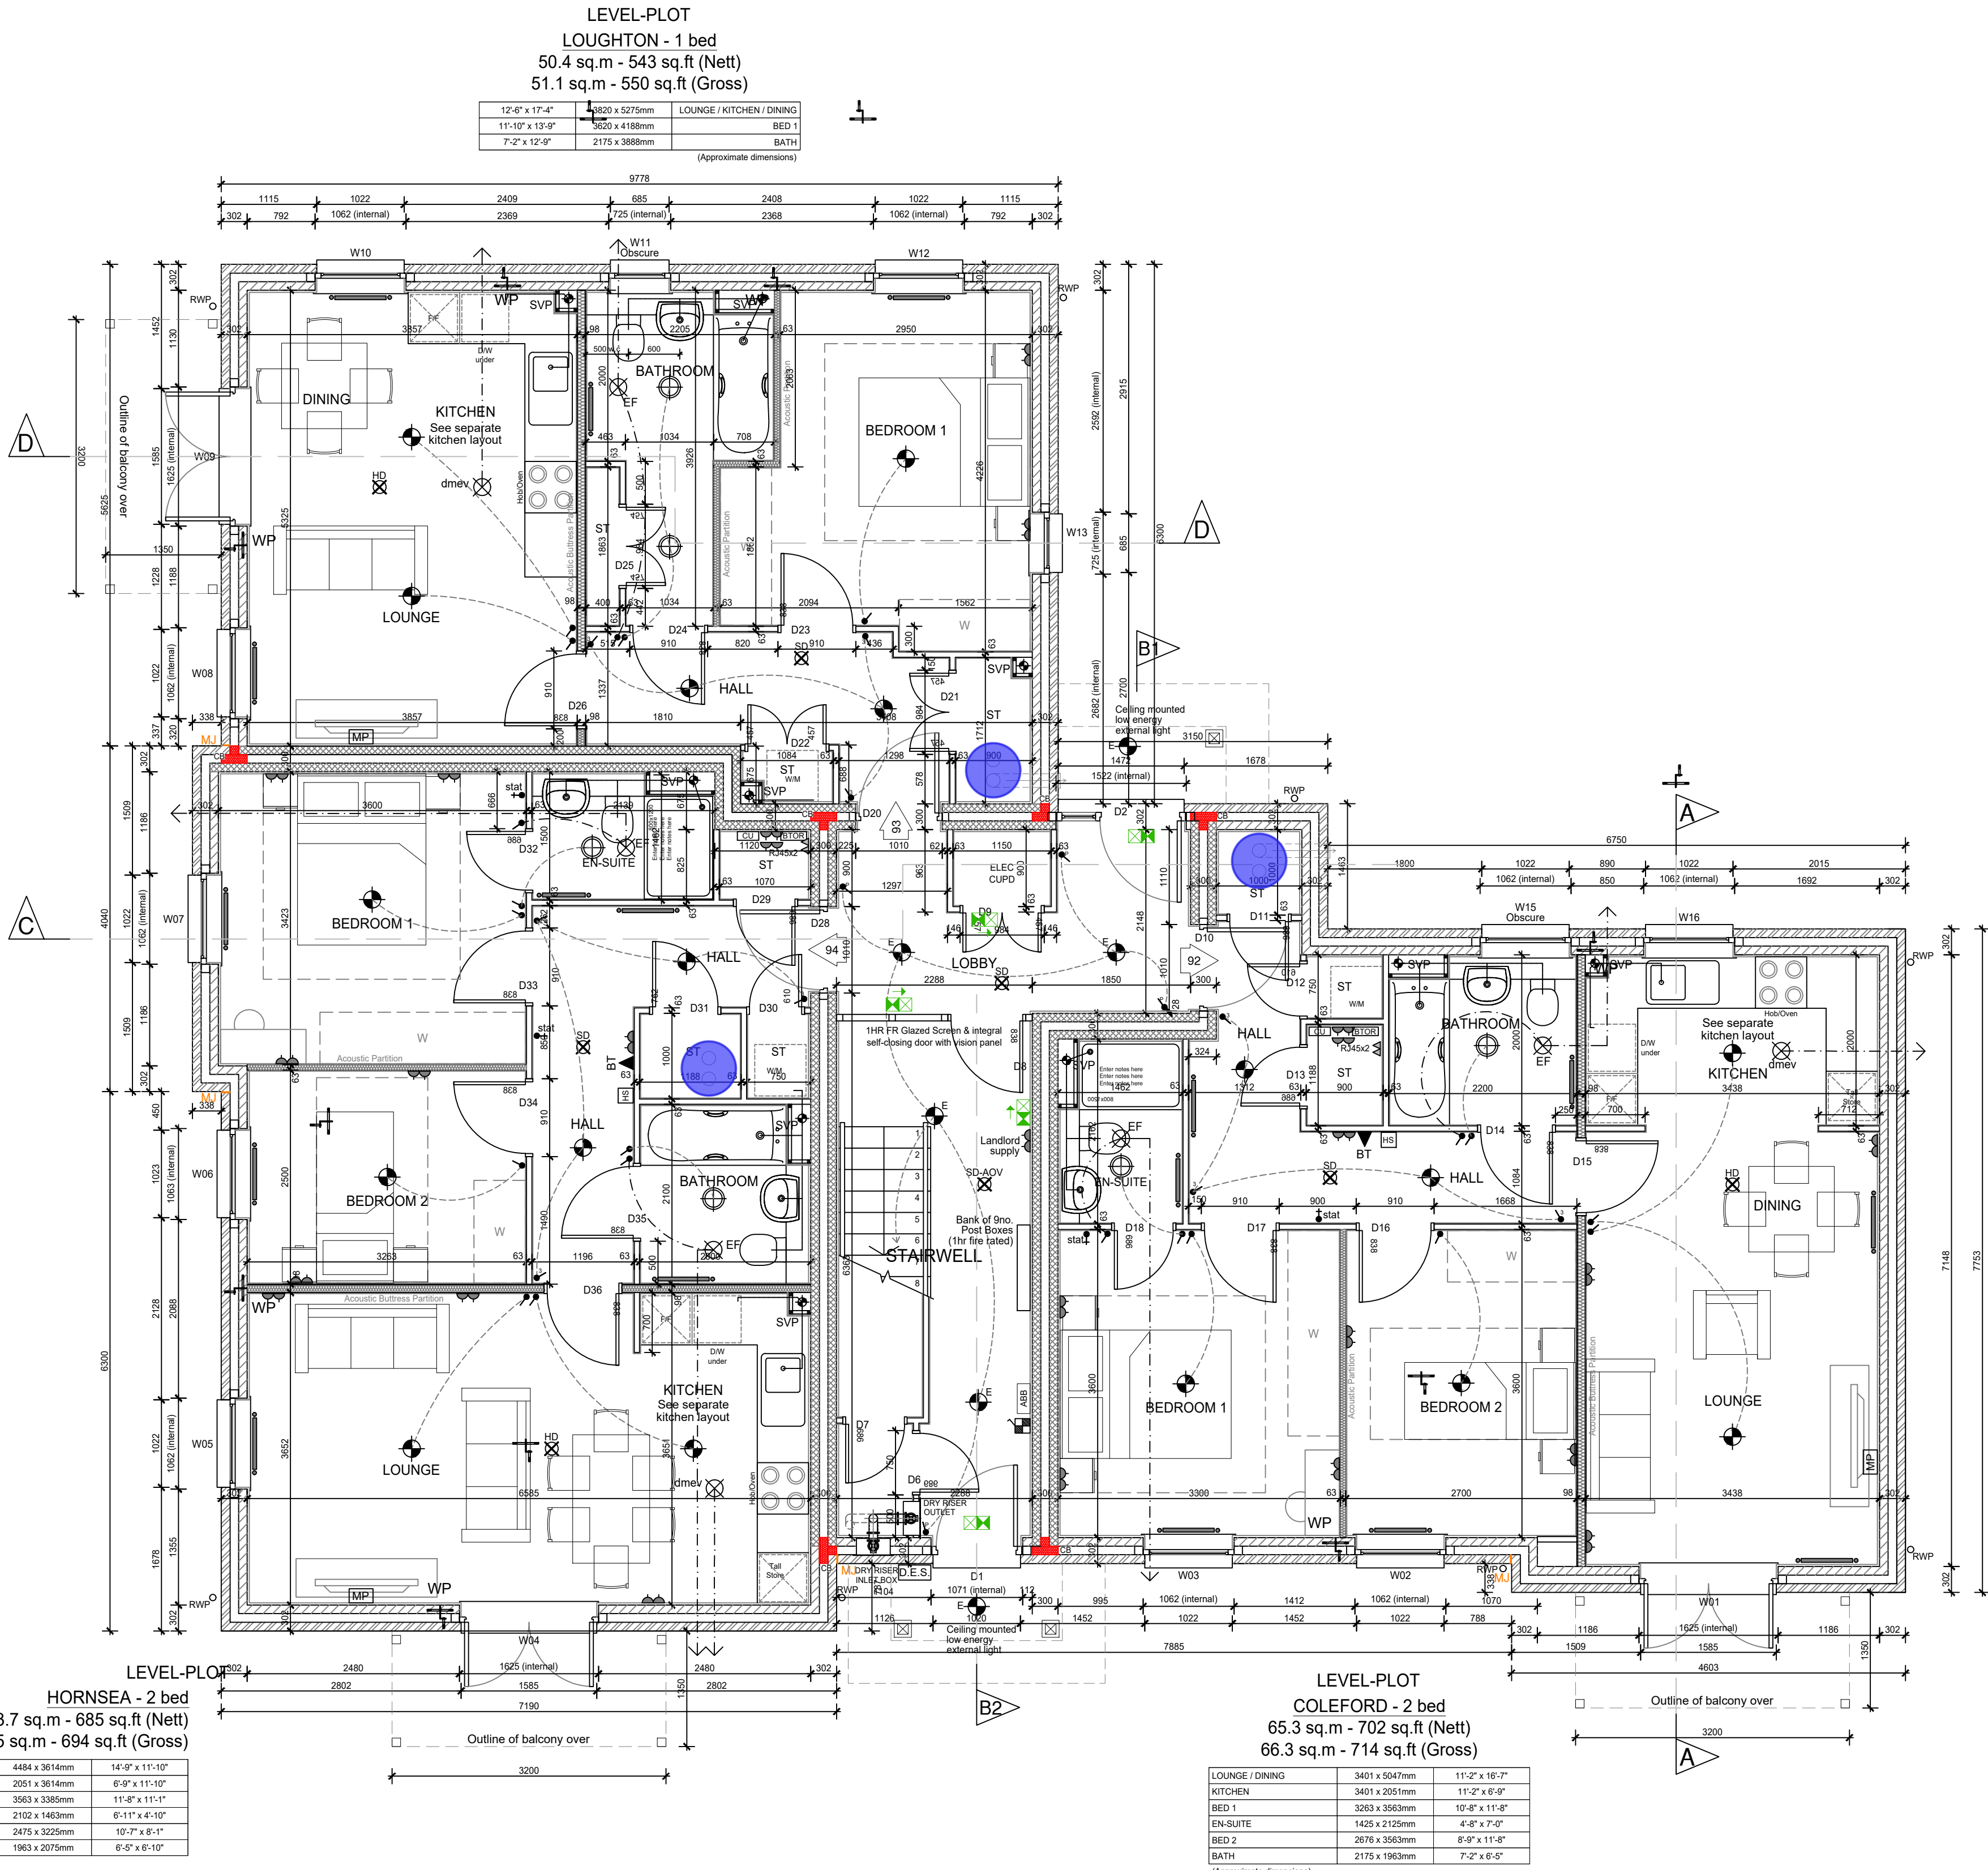

GROUND FLOOR PLAN APARTMENT BLOCK 2 PLOTS 92-100

WADP Limited Registered in England No. 4564928
Registered office: Wey Court West, Union Road, Farnham, GU9 7PT

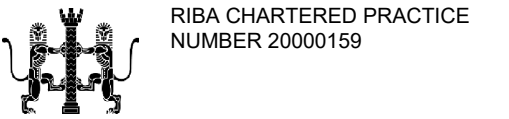

Drawings not to be scaled.
Work to figured dimensions only.
All dimensions to be checked on site, and any discrepancies reported to the Architect immediately

All drawings are to be read in conjunction the Barratt Company Specification and Project Specifications, Company Standard Details and with the current Building Regulations and Codes of Practice.

It is the Contractor's responsibility to ensure that all works are carried out in accordance with the same.

All concrete work to be carried out in accordance with BS EN 1992-1-1:2004.

All brickwork and blockwork to be carried out in accordance with BS EN 1996-1-2:2005.

All structural steelwork to be carried out in accordance with BS EN 1993-1-1:2005 Steelwork to be Grade S275.

All structural timber to be used in accordance with BS EN 1995-1-1:2004 and is to be preservative treated in accordance with BS4072.

All plumbing to be in accordance with BS6700, BS EN 12056, BS6465:Part 1 and BS6367.

All glass falling within critical zones as defined by Part N of the Building Regulations is to be toughened or safety glass in accordance with BS EN 12600

All building works to be undertaken in accordance with Robust Enhanced Accredited Details.

REV	DATE	DETAILS	BY	CHKD

WADP

ARCHITECTS

62 Well Lane
Horsell
Woking
Surrey
GU21 4PS

Telephone: 01483 763028
e-mail info@wadp.co.uk

DAVID WILSON HOMES
WHERE QUALITY LIVES

PHASE 2
CRAWLEY DOWN ROAD
FELBRIDGE
WEST SUSSEX

**BLOCK 2
PLOTS 92-100
GROUND FLOOR PLAN**

1:50 @ A1

MAY 2025

H7490-WAD-ZZ-00-DR-AR-000420 13a