


Internal Door Schedule (Ground)				
Door Ref	Width (mm)	Height (mm)	Location/ Lintel Ref (kg)	Fire Designation
D6	838	1981	Lobby	FD30S + SC + VP
D7	610 x2	1981	Meter Cupd	FD30S + KL
D8	686	1981	Meter Cupd	FD30S + KL
D9	-	-	-	-
D10	944	1981	Plot 83 - Entrance	FD30S + SC
D11	686	1981	Plot 83 - Store	FD30
D12	-	-	-	-
D13	838	1981	Plot 83 - Bathroom	N/A
D14	838	1981	Plot 83 - Bed 2	FD30
D15	838	1981	Plot 83 - Bed 1	FD30
D16	838	1981	Plot 83 - Lounge	FD30
D17	686	1981	Plot 83 - Store	FD30
D18	944	1981	Plot 84 - Entrance	FD30S + SC
D19	457 x2	1981	Plot 84 - Store	FD30
D20	838	1981	Plot 84 - Bedroom	FD30
D21	838	1981	Plot 84 - Bathroom	N/A
D22	686	1981	Plot 84 - Store	FD30
D23	838	1981	Plot 84 - Lounge	FD30
D24	686	1981	Plot 84 - Store	FD30
D25	-	-	-	-
D26	944	1981	Plot 85 - Entrance	FD30S + SC
D27	686	1981	Plot 85 - Store	FD30
D28	838	1981	Plot 85 - Bedroom	N/A
D29	838	1981	Plot 85 - Bathroom	FD30
D30	686	1981	Plot 85 - Lounge	FD30
D31	838	1981	Plot 85 - Store	FD30
D32	-	-	-	-

SC - Self closing device
KL - Keep locked signage to doors
VP - with Vision panel

Window & Patio Door Schedule (Ground)					
Window Ref	External Struct Op Width (mm)	Struct Op Height (mm)	Internal Struct Op Width (mm)	Location	Fire Escape
W01	1595	2100	1625	Plot 83 - Lounge	No
W02	1023	1350	1063	Plot 83 - Bed 1	No
W03	1023	1350	1063	Plot 83 - Bed 2	No
W04	1023	1350	1063	Plot 85 - Bed	No
W05	1595	2100	1625	Plot 85 - Lounge	No
W06	1023	1350	1063	Plot 85 - Kitchen	No
W07	1023	1350	1063	Plot 85 - Kitchen	No
W08	1585	2100	1625	Plot 84 - Lounge	No
W09	1023	1350	1063	Plot 84 - Kitchen	No
W10	1023	1350	1063	Plot 84 - Bed	No
W11	-	-	-	-	-
W12	1023	1200	1063	Plot 83 - Kitchen	No
W13	1023	1200	1063	Plot 83 - Dining	No

External Door Schedule (Ground)				
Door Ref	Width (mm)	Height (mm)	Internal S/O	Location
D1	916	2013	1071	Street Communal Entrance
D2	916	2013	1050	Car Park Communal Entrance
D3	855 x2	2013	1810	Cycle Store
D4	855 x2	2013	1810	Bin Store
D5	-	-	-	-

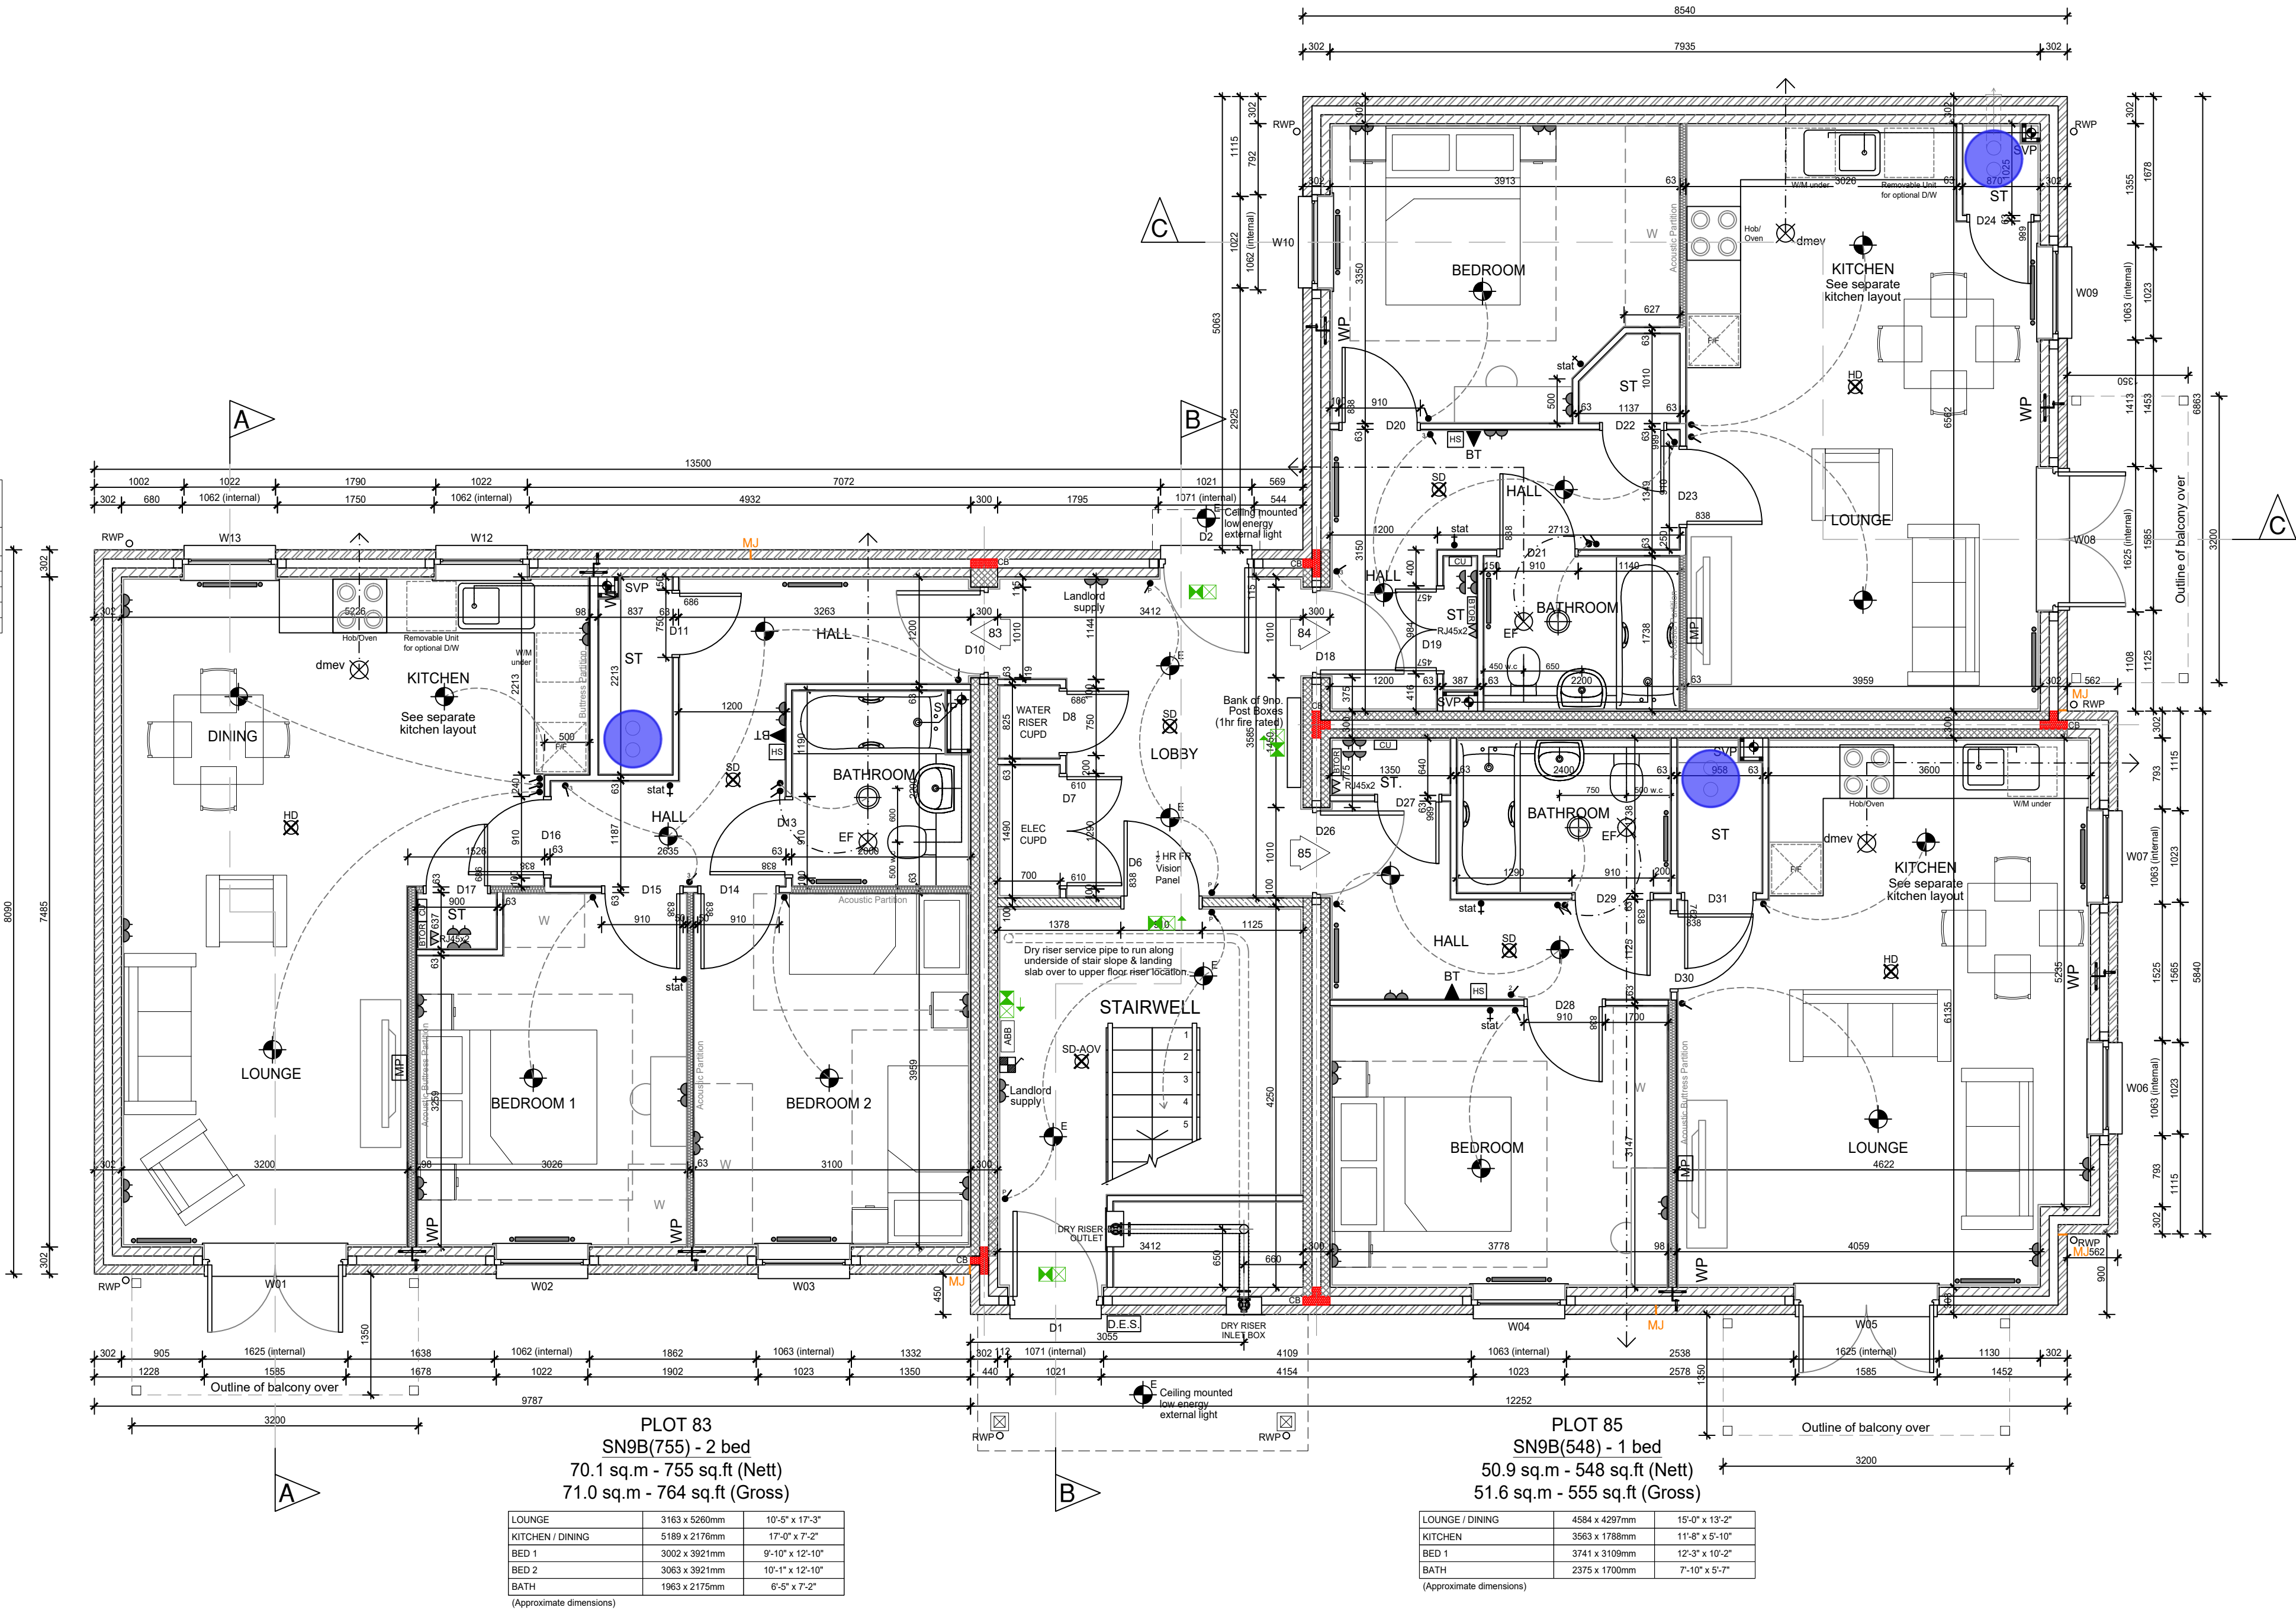

GROUND FLOOR PLAN APARTMENT BLOCK 1 PLOTS 83-91

Indicates location of Air Source Heat Pump

WADP Limited Registered in England No. 4564928
Registered office: Wey Court West, Union Road, Farnham, GU9 7PT

RIBA CHARTERED PRACTICE
NUMBER 2000159

Drawings not to be scaled.
Work to figured dimensions only.
All dimensions to be checked on site, and any discrepancies reported to the Architect immediately

All drawings are to be read in conjunction the Barratt Company Specification and Project Specifications, Company Standard Details and with the current Building Regulations and Codes of Practice.

It is the Contractor's responsibility to ensure that all works are carried out in accordance with the same.

All concrete work to be carried out in accordance with BS EN 1992-1-1:2004.

All brickwork and blockwork to be carried out in accordance with BS EN 1996-1-2:2005.

All structural steelwork to be carried out in accordance with BS EN 1993-1-1:2005 Steelwork to be Grade S275.

All structural timber to be used in accordance with BS EN 1995-1-1:2004 and is to be preservative treated in accordance with BS4072.

All plumbing to be in accordance with BS6700, BS EN 12056, BS6465:Part 1 and BS6367.

All glass falling within critical zones as defined by Part N of the Building Regulations is to be toughened or safety glass in accordance with BS EN 12600

All building works to be undertaken in accordance with Robust Enhanced Accredited Details.

REV	DATE	DETAILS	BY	CHKD

WADP

ARCHITECTS

62 Well Lane
Horsell
Woking
Surrey
GU21 4PS

Telephone: 01483 763028
e-mail info@wadp.co.uk

DAVID WILSON HOMES
WHERE QUALITY LIVES

PHASE 2
CRAWLEY DOWN ROAD
FELBRIDGE
WEST SUSSEX

APARTMENT BLOCK 1
PLOTS 83 - 91
GROUND FLOOR PLAN

1:50 @ A1

MAY 2025

H4790-WAD-ZZ-00-DR-AR-000400

13a