


Internal Door Schedule (First Floor)				
Door Ref	Width (mm)	Height (mm)	Location/ Lintel Ref (kg)	Fire Designation
D33	838	1981	Lobby	FD30S + SC + VP
D34	610 x2	1981	Meter Cupd	FD30S + KL
D35	686	1981	Meter Cupd	FD30S + KL
D36	-	-	-	-
D37	944	1981	Plot 86 - Entrance	FD30S + SC
D38	686	1981	Plot 86 - Store	FD30
D39	-	-	-	-
D40	838	1981	Plot 86 - Bathroom	N/A
D41	838	1981	Plot 86 - Bed 2	FD30
D42	838	1981	Plot 86 - Bed 1	FD30
D43	838	1981	Plot 86 - Lounge	FD30
D44	686	1981	Plot 86 - Store	FD30
D45	944	1981	Plot 87 - Entrance	FD30S + SC
D46	457 x2	1981	Plot 87 - Store	FD30
D47	838	1981	Plot 87 - Bedroom	FD30
D48	838	1981	Plot 87 - Bathroom	N/A
D49	686	1981	Plot 87 - Store	FD30
D50	838	1981	Plot 87 - Lounge	FD30
D51	686	1981	Plot 87 - Store	FD30
D52	-	-	-	-
D53	944	1981	Plot 88 - Entrance	FD30S + SC
D54	686	1981	Plot 88 - Store	FD30
D55	838	1981	Plot 88 - Bedroom	N/A
D56	838	1981	Plot 88 - Bathroom	FD30
D57	686	1981	Plot 88 - Lounge	FD30
D58	838	1981	Plot 88 - Store	FD30
D59	-	-	-	-

SC - Self closing device
KL - Keep locked signage to doors
VP - with Vision panel

Window Schedule (First Floor)					
Window Ref	External Struct Op Width (mm)	Struct Op Height (mm)	Internal Struct Op Width (mm)	Location/ Lintel Ref (kg)	Fire Escape
W15	1585	2100	1625	Plot 86 - Lounge	No
W16	1023	1350	1063	Plot 86 - Bed 1	No
W17	1023	1350	1063	Plot 86 - Bed 2	No
W18	1023	1350	1063	Plot 88 - Bed	No
W19	1585	2100	1625	Plot 88 - Lounge	No
W20	1023	1350	1063	Plot 88 - Lounge	No
W21	1023	1350	1063	Plot 88 - Kitchen	No
W22	1585	2100	1625	Plot 87 - Lounge	No
W23	1023	1350	1063	Plot 87 - Kitchen	No
W24	1023	1350	1063	Plot 87 - Kitchen	No
W25	1023	1200	1063	Lobby	No
W26	1023	1200	1063	Plot 86 - Kitchen	No
W27	1023	1200	1063	Plot 86 - Dining	No

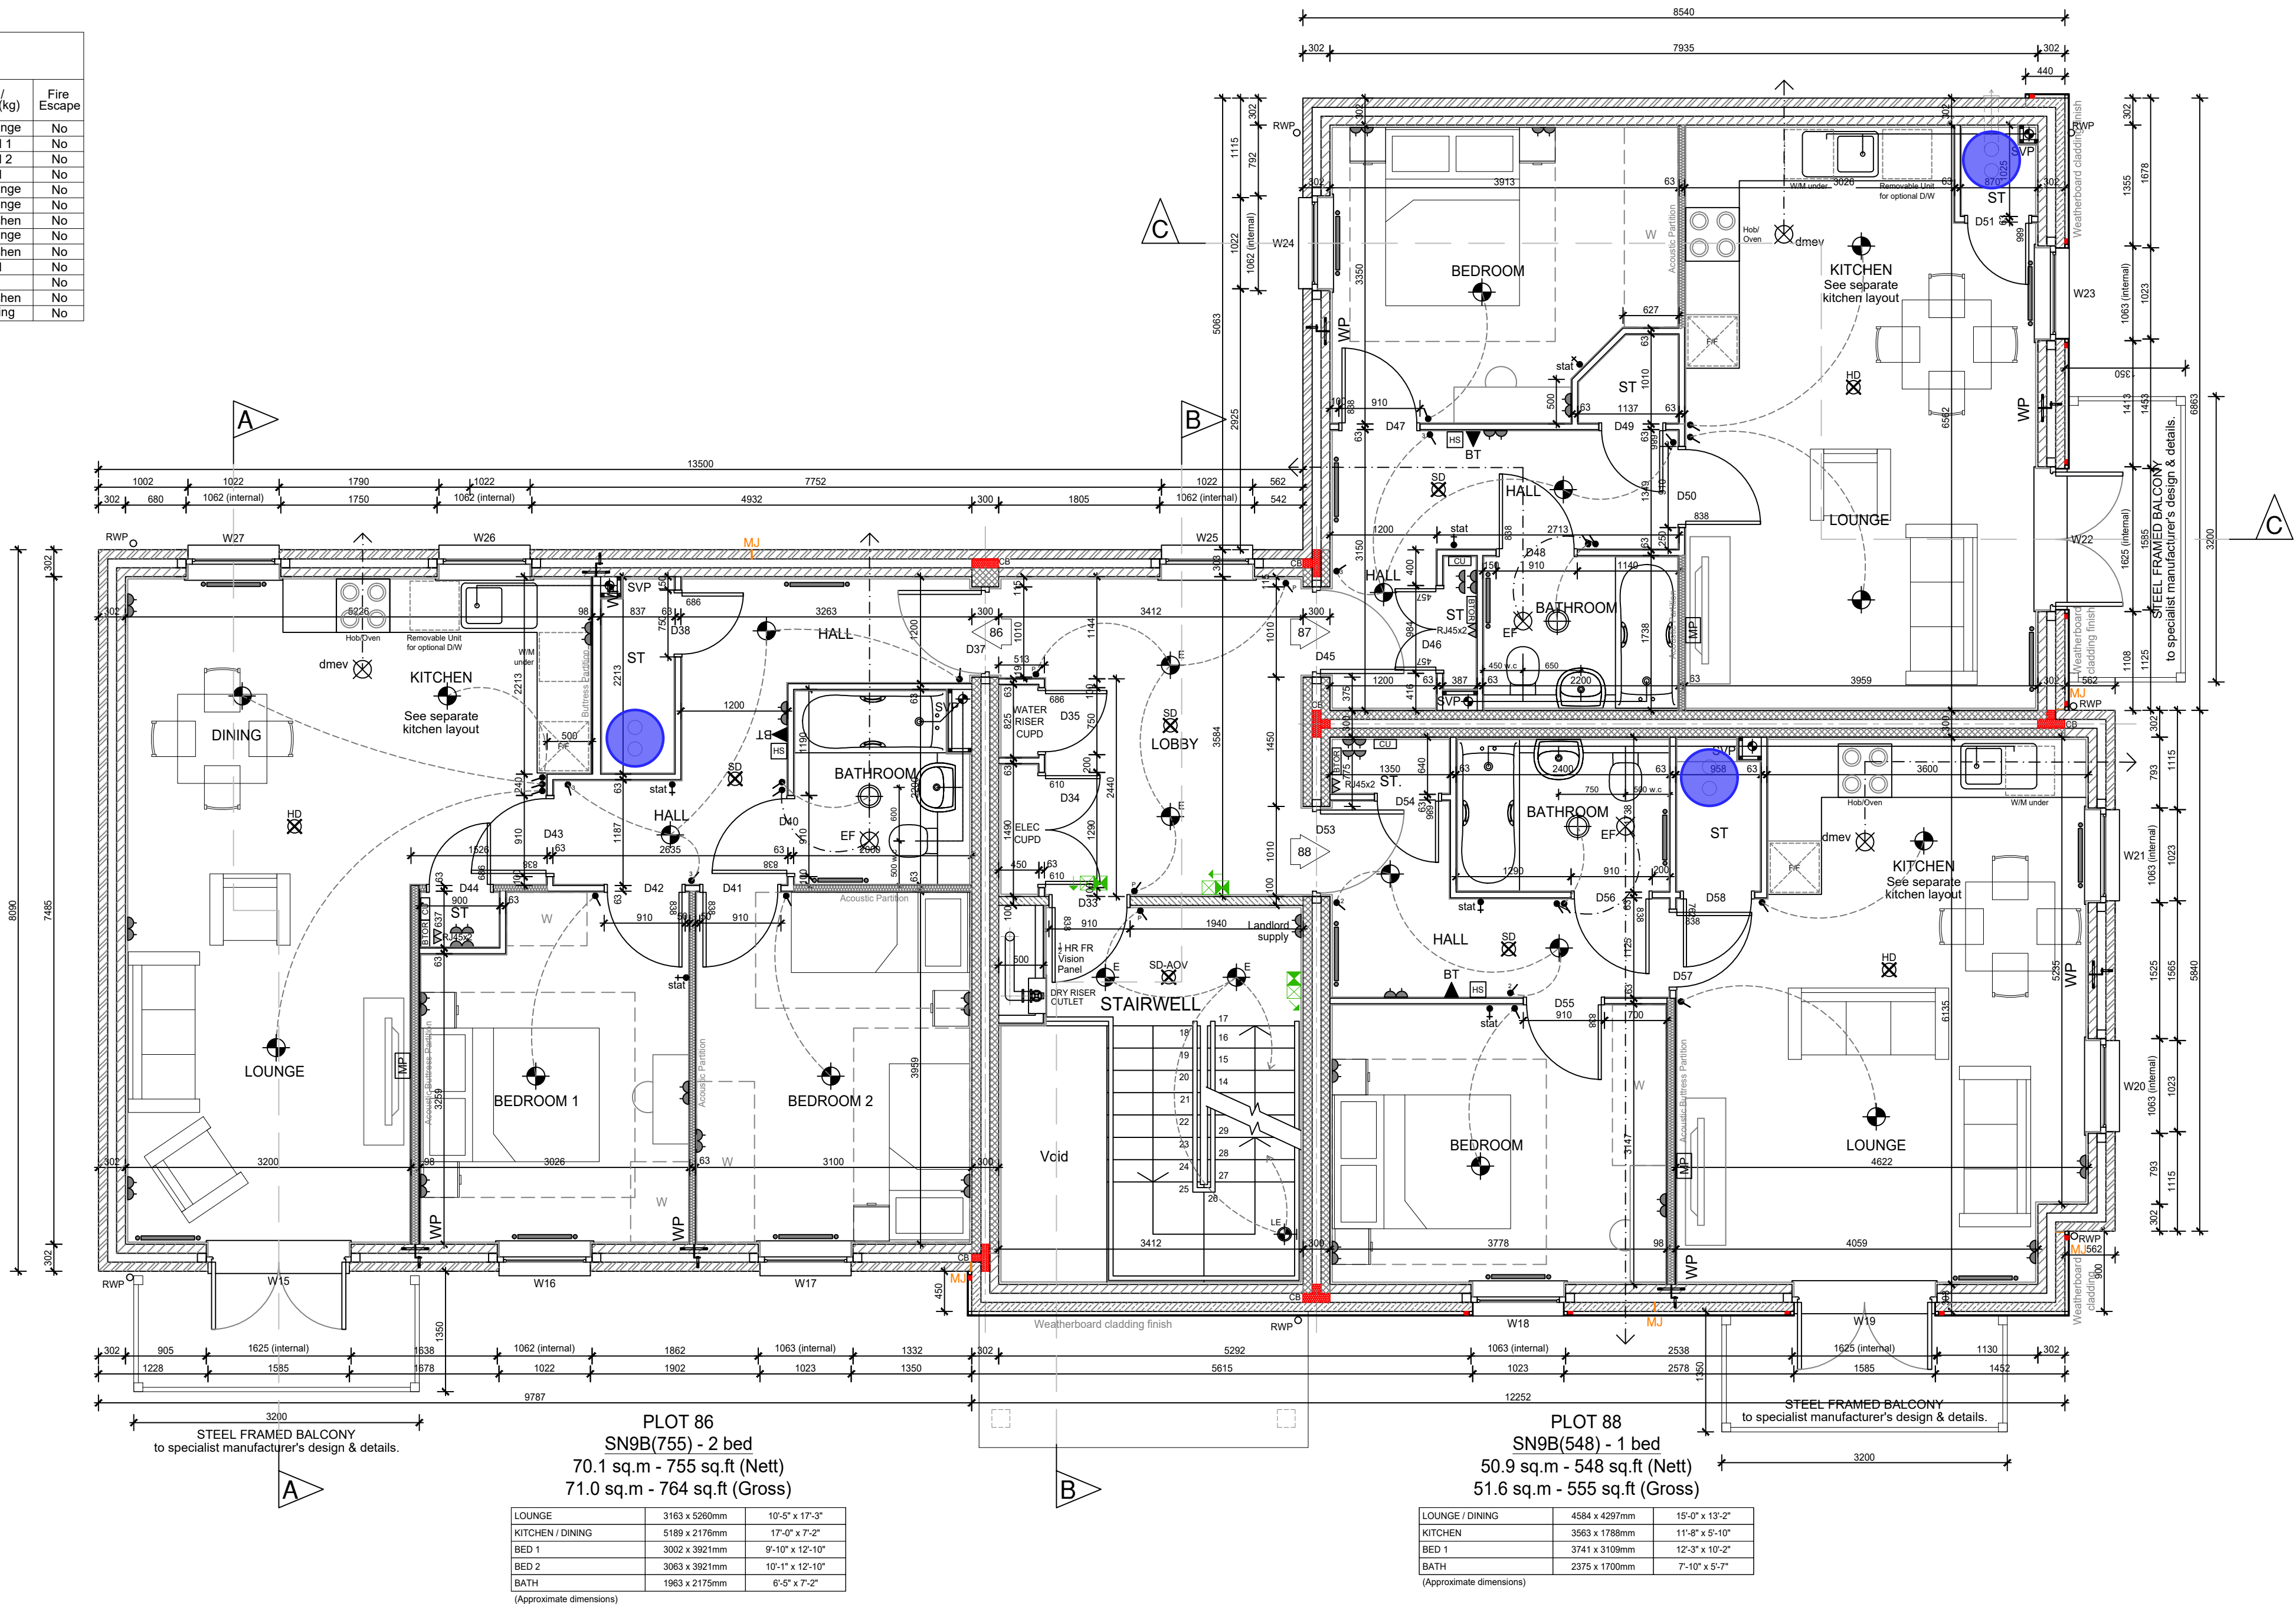


FIRST FLOOR PLAN

APARTMENT BLOCK 1

PLOTS 83-91

WADP Limited Registered in England No. 4564928
Registered office: Wey Court West, Union Road, Farnham, GU9 7PT

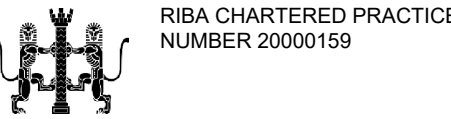

Drawings not to be scaled.
Work to figured dimensions only.
All dimensions to be checked on site, and any discrepancies reported to the Architect immediately

All drawings are to be read in conjunction the Barratt Company Specification and Project Specifications, Company Standard Details and with the current Building Regulations and Codes of Practice.

It is the Contractor's responsibility to ensure that all works are carried out in accordance with the same.

All concrete work to be carried out in accordance with BS EN 1992-1-1:2004.

All brickwork and blockwork to be carried out in accordance with BS EN 1996-1-2:2005.

All structural steelwork to be carried out in accordance with BS EN 1993-1-1:2005 Steelwork to be Grade S275.

All structural timber to be used in accordance with BS EN 1995-1-1:2004 and is to be preservative treated in accordance with BS4072.

All plumbing to be in accordance with BS6700, BS EN 12056, BS6465:Part 1 and BS6367.

All glass falling within critical zones as defined by Part N of the Building Regulations is to be toughened or safety glass in accordance with BS EN 12600

All building works to be undertaken in accordance with Robust Enhanced Accredited Details.

REV	DATE	DETAILS	BY	CHKD

WADP

ARCHITECTS

62 Well Lane
Horsell
Woking
Surrey
GU21 4PS

Telephone: 01483 763028
e-mail info@wadp.co.uk

DAVID WILSON HOMES
WHERE QUALITY LIVES

PHASE 2
CRAWLEY DOWN ROAD
FELBRIDGE
WEST SUSSEX

APARTMENT BLOCK 1
PLOTS 83 - 91
FIRST FLOOR PLAN

1:50 @ A1

MAY 2025

H4790-WAD-ZZ-01-DR-AR-000401

13a